10793

LYNDALE

Sub of

Lots 6.7.8.17.18+19 of Montclair Sub of Part of ¼ Sections 48 & 53 10.000 A.T.

GREENFIELD WAYNE CO.

MICHICAN

SCALE 150 FT. PER INCH

MASON L. BROWN
ENGINEER & SURVEYOR
DETROIT MICH

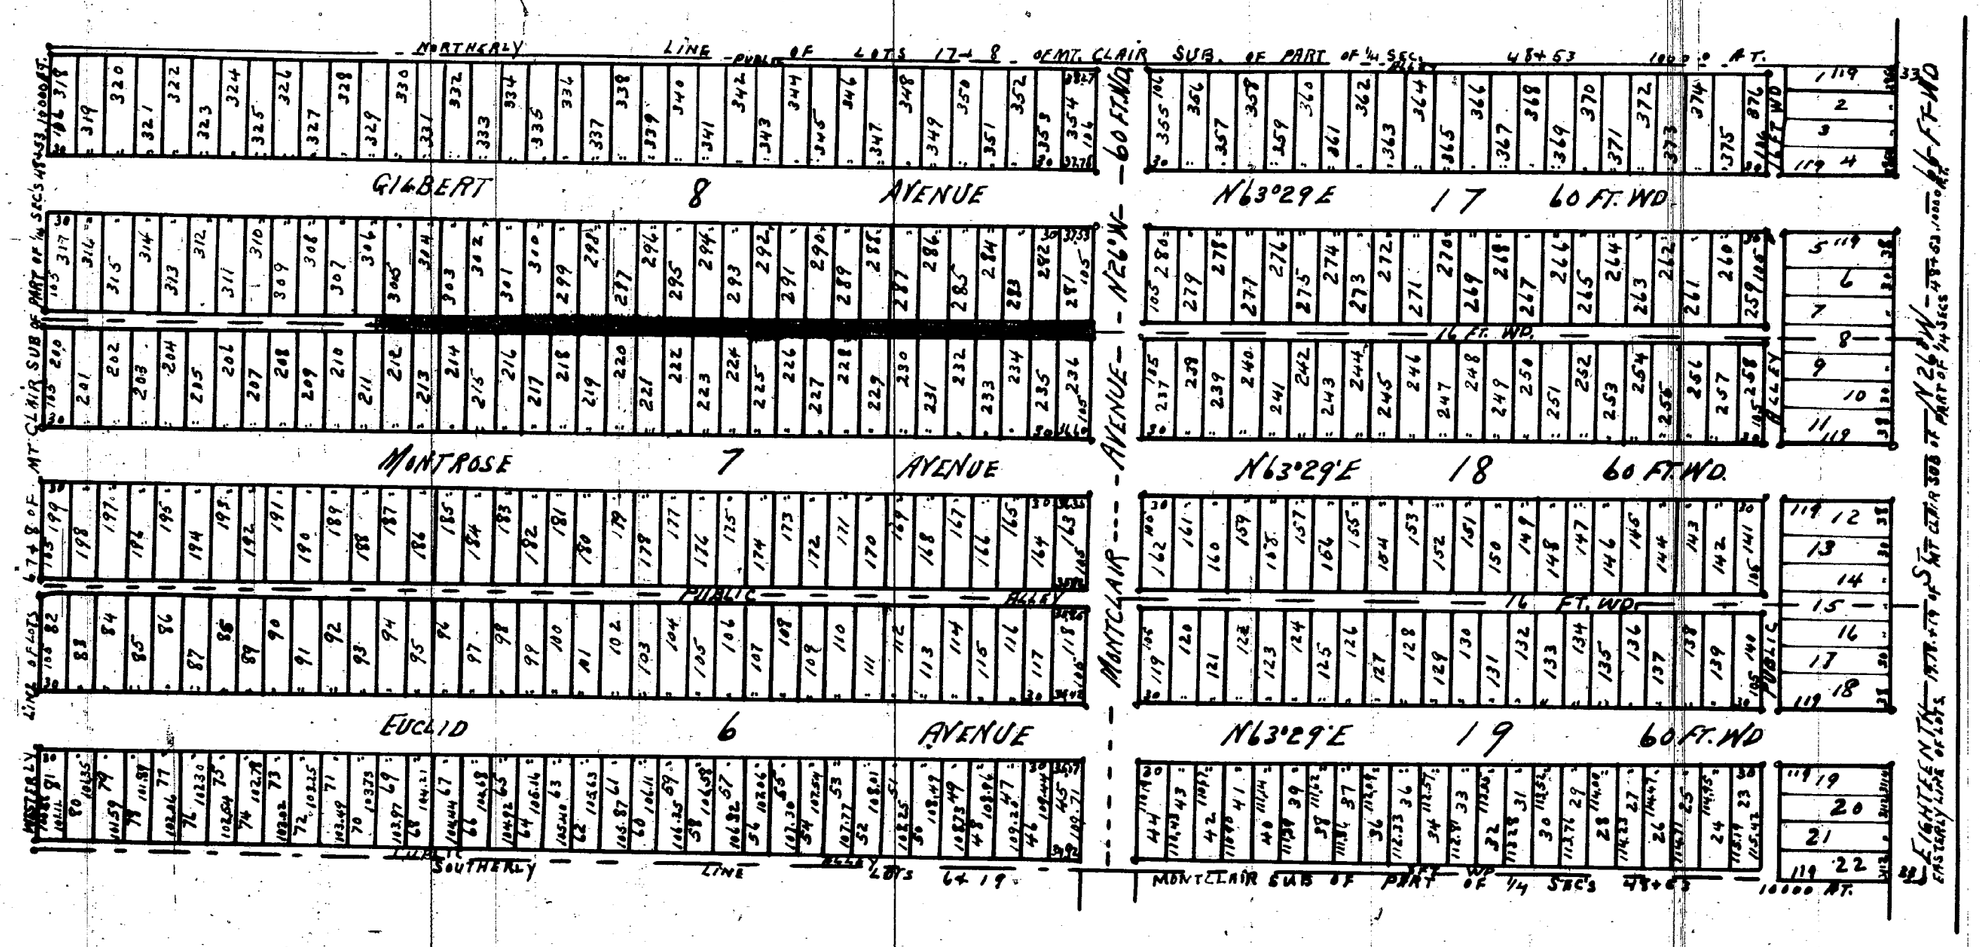

I hereby certify that the above plat is correct, and that Monuments consisting of Oak Stakes 1¼ inches square and 15 inches long have been placed in the Ground at all angles in the Boundaries, and at the intersection of all Streets or Streets and Alleys as shown on plat by O

Detroit March 16 1893

Mason L. Brown
Engineer and Surveyor.

KNOW ALL MEN BY THESE PRESENTS, that We David Whitney Jr and Sara J Whitney

Have caused the land embraced in the above plat to be surveyed laid out and platted, to be known as LYNDALE SUB OF LOTS 6.7.8.17.18+19 OF MONTCLAIR SUB OF PART OF ¼ SECTIONS 48+53, 10000 A.T. GREENFIELD WAYNE Co. Michigan and that the Streets and Alleys shown on said plat are hereby dedicated to the use of the public

Witness our hands and seals This the 17th day of March A. D. Eighteen Hundred and Ninety three

In presence of
George Dunlap
D.C. Whitney

David Whitney Jr. [L.S.]
Sara J. Whitney [L.S.]

Common Council
January 17, 1961
34-61

STATE OF MICHIGAN } ss
COUNTY OF Wayne }

On this the 17th day of March 1893, before me, a Notary Public in and for said County, personally appeared the above named David Whitney Jr. and Sara J Whitney (his wife)
known to me to be the same persons who executed the above dedication and who acknowledged the same to be Their free act and deed

George Dunlap Notary Public
Wayne County, Michigan

I hereby certify that this plat is a correct copy of the plat now on record in the Register of Deeds office being made under the supervision of the Auditor General by tracing the plat on record and affixing thereto a carefully compared copy of the dedication and certificates

Dated this 17th day of Feby 1911
John B La Fountain
Clerk Aud. Gen. Dept.

Examined and Approved
March 22 - 1893
H R. Pratt
Deputy Auditor General

STATE OF MICHIGAN } ss
County of Wayne }

We John A. Haines Register of Deeds, and Mason L Brown Surveyor, hereby certify that we have each carefully compared this copy with the original plat of LYNDALE SUB OF LOTS 6.7.8.17.18+19 OF MONTCLAIR SUB OF ¼ SECTIONS 48+53 10000 A.T. GREENFIELD WAYNE Co MICHIGAN and that it is an exact copy thereof and of the whole of such original map or plat

John A Haines Register of Deeds
Mason L. Brown Surveyor

REGISTER'S OFFICE } ss
County of Wayne }

Received for Record the 29th day of March A. D. 1893 at 2.00 o'clock P. M. and Recorded in Liber 18 of Plats in Page 30

John A. Haines
REGISTER

ClibPDF - www.fastio.com