


"LARRABEE & FORNCROOKS"

SUBN OF THE NORTH 10 ACRES OF LOT 4 D. LIVERNOIS ESTATE

PART OF
P. C. S 171 & 574

SPRINGWELLS, WAYNE CO. MICHIGAN.

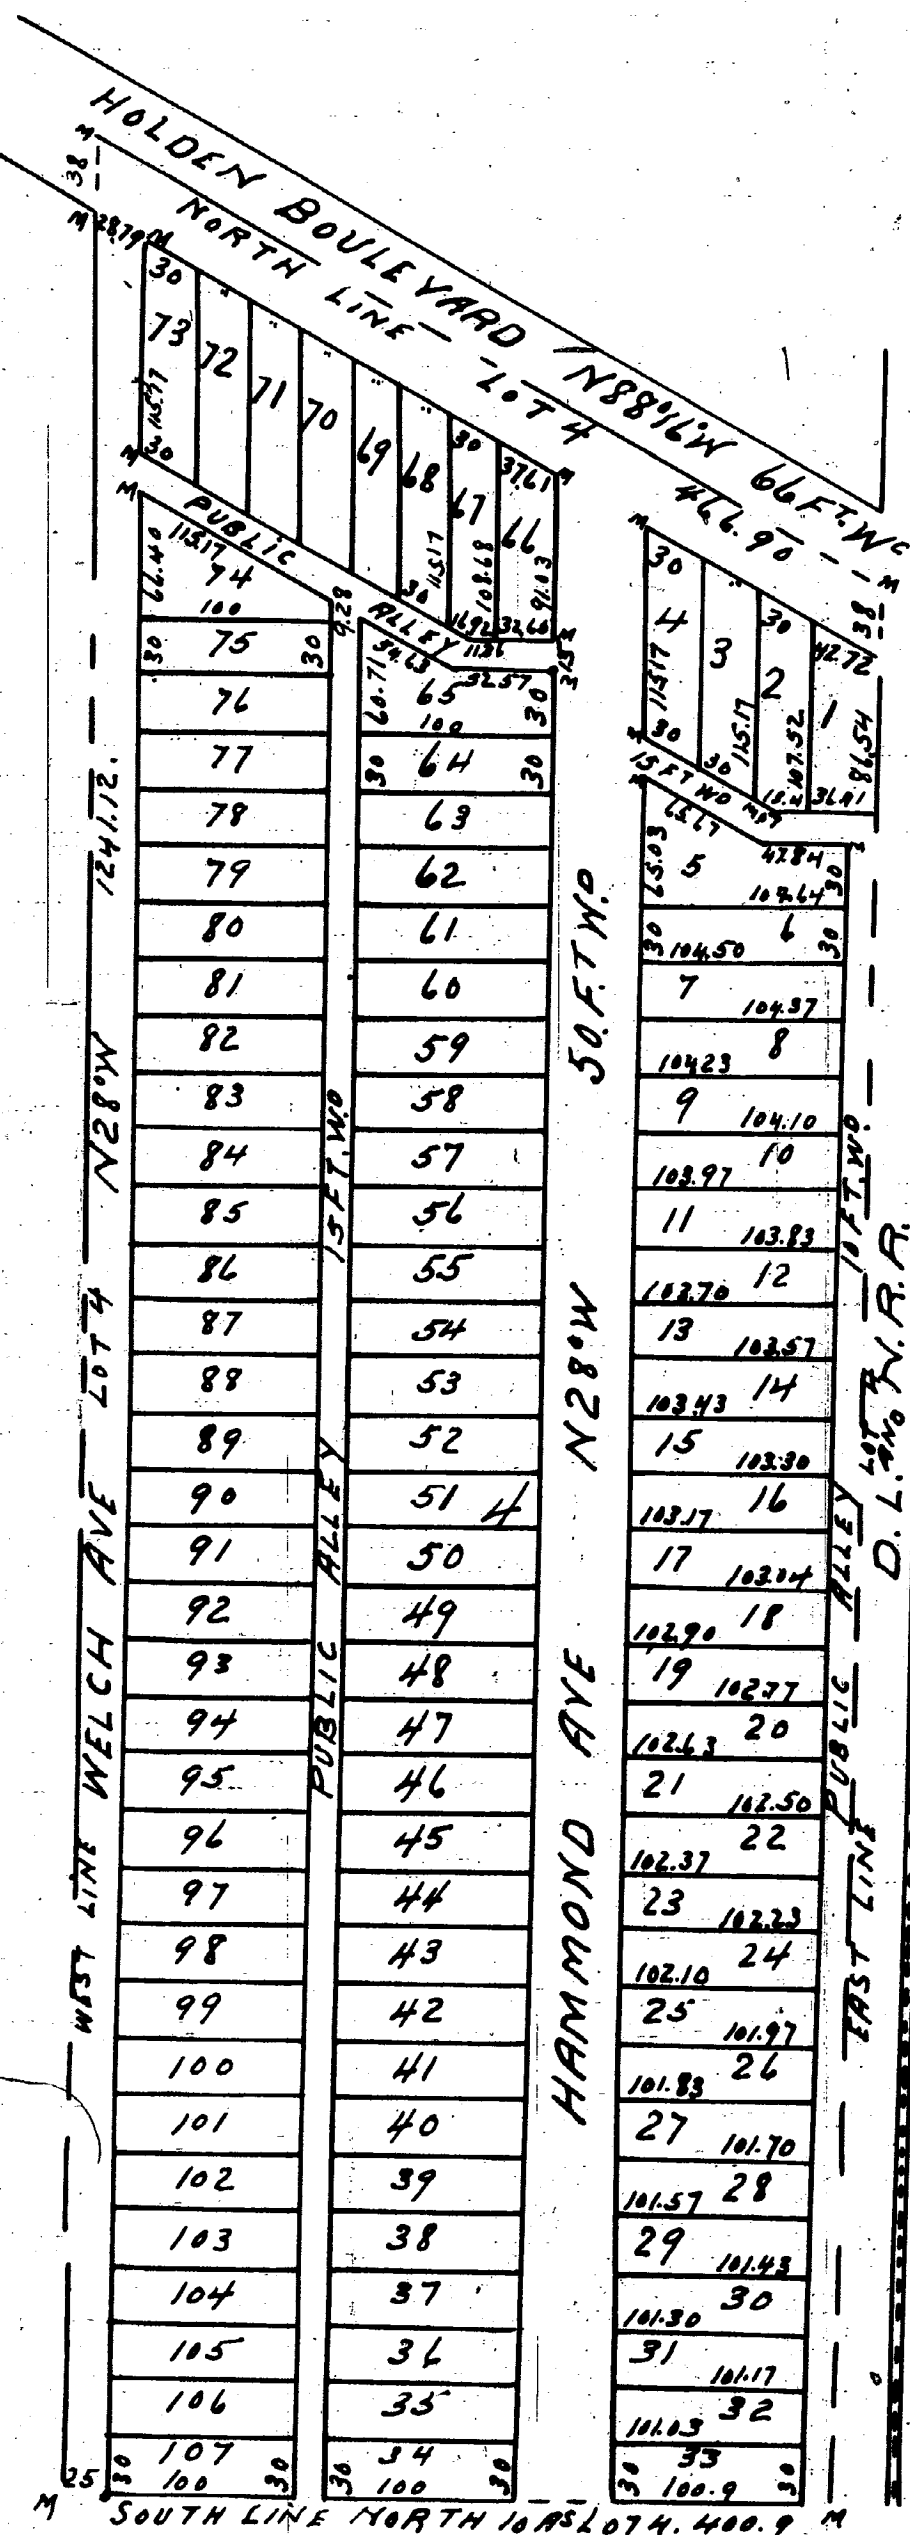

SCALE, 100 FT. ONE INCH

I hereby certify that the plat hereon delineated is correct and that permanent monuments consisting of oak stakes have been planted at points marked thus "a" as thereon shown, at all angles in the boundaries of the land platted and at all intersections of streets or streets and alleys.

Edwin Jerome Surveyor

I hereby certify that this plat is a correct copy of the plat now on record in the Register of Deeds office, being made under the supervision of the Auditor General by tracing the plat on record and affixing thereto a carefully compared copy of the dedication and certification.

Dated this 16th day of Feb'y 1911

John B. LaFramboise
Clerk and Gen. Supt.

Know all men by these presents that Lucius S. Larrabee single, Aiden B. Forncrook single, William H. McGregor, single, Frank A. Thompson and Mary Helen Thompson his wife and James W. Daly, single, all of Detroit Wayne County Michigan do hereby dedicate to the public the perpetual use of the street and alleys as represented on the annexed plat of Larrabee & Forncrook's Subn of the North 10 Acres of Lot 4 D. Livernois Estate part of P.C. S 171 and 574, Springwells Wayne Co. Michigan reserving to themselves their lots, and assigns the reversions of said streets and alleys whenever the same may be discontinued according to law. Witness their hands and seals this 20th day of March, A.D. 1893.

In presence of
Thos. M. Ashbrook
Edwin Jerome

Lucius S. Larrabee (LS)
Aiden B. Forncrook (LS)
William H. McGregor (LS)
Frank A. Thompson (LS)
Mary Helen Thompson (LS)
James W. Daly (LS)

State of Michigan }
County of Wayne } ss

On this 20th day of March, A.D. 1893, before me the subscriber a Notary Public in and for said County personally appeared the above named Lucius S. Larrabee, Aiden B. Forncrook, William H. McGregor, Frank A. Thompson, and Mary Helen Thompson, his wife and James W. Daly, to me known to be the persons described, who executed the above instrument and acknowledged the same to be their free act and deed.

EXAMINED & APPROVED
March 22 1893
H. R. Pratt
DEPUTY AUDITOR GENERAL

Thos. M. Ashbrook
Notary Public
Wayne County
Michigan

State of Michigan }
County of Wayne } ss

We John A. Heames Register of Deeds and Edwin Jerome Surveyor, hereby certify that we have each carefully compared this copy with the original plat of Larrabee & Forncrook's Subn of the North 10 Acres of Lot 4 D. Livernois Estate, part of P.C. S 171 & 574, Springwells Wayne Co. Michigan and that it is an exact copy thereof and of the whole of said original plat.

REGISTER'S OFFICE }
County of Wayne } ss
Received for Record, the 27th day
of March, A.D. 1893 at
3 o'clock P.M. and Re-
corded in Liber 18 of Chas
on Page 29

John A. Heames
REGISTER

John A. Heames
Register of Deeds
Edwin Jerome Surveyor