10795

GLENWOOD

GROSFIELD AND SCANLON'S SUB.

of A Part of West ½ of P.C. 41.

And East 6 Acres of P.C. 40 all lying North of Michigan Ave.

SPRINGWELLS. WAYNE CO.

MICHIGAN

JANUARY 1893

SCALE 100 FT. PER INCH

The Property hereon platted is described as follows
Beginning at a point on the north side of Michigan Avenue Where the west line of east 6 acres of P.C. 40 intersects thence N 31°01' W on west line of east 6 acres of P.C. 40 1574.70 feet thence N 14°01' E on the rear line of P.C 40 215.84 feet thence N 44° 03' E on the rear line of P.C. 41. 360.67 feet thence S 31°49' E 1985.29 ft thence S 76°54' W along the north line of michigan avenue 410.59 ft. thence S. 74°37' W. along the north line of Mich. Ave. 143.30 feet to the point of beginning

I hereby certify that the plat is a correct copy of the plat now on record in the Register of Deeds office being made under the supervision of the Auditor General by tracing the plat on record and affixing thereto a carefully compared copy of the dedications and certificates

Dated this 16th day of Feby 1911
John B. La Fountain
Clerk And Gen Dlpt.

MASON L BROWN
ENGINEER & SURVEYOR
22 23 24 HODGES BLK
DETROIT MICH

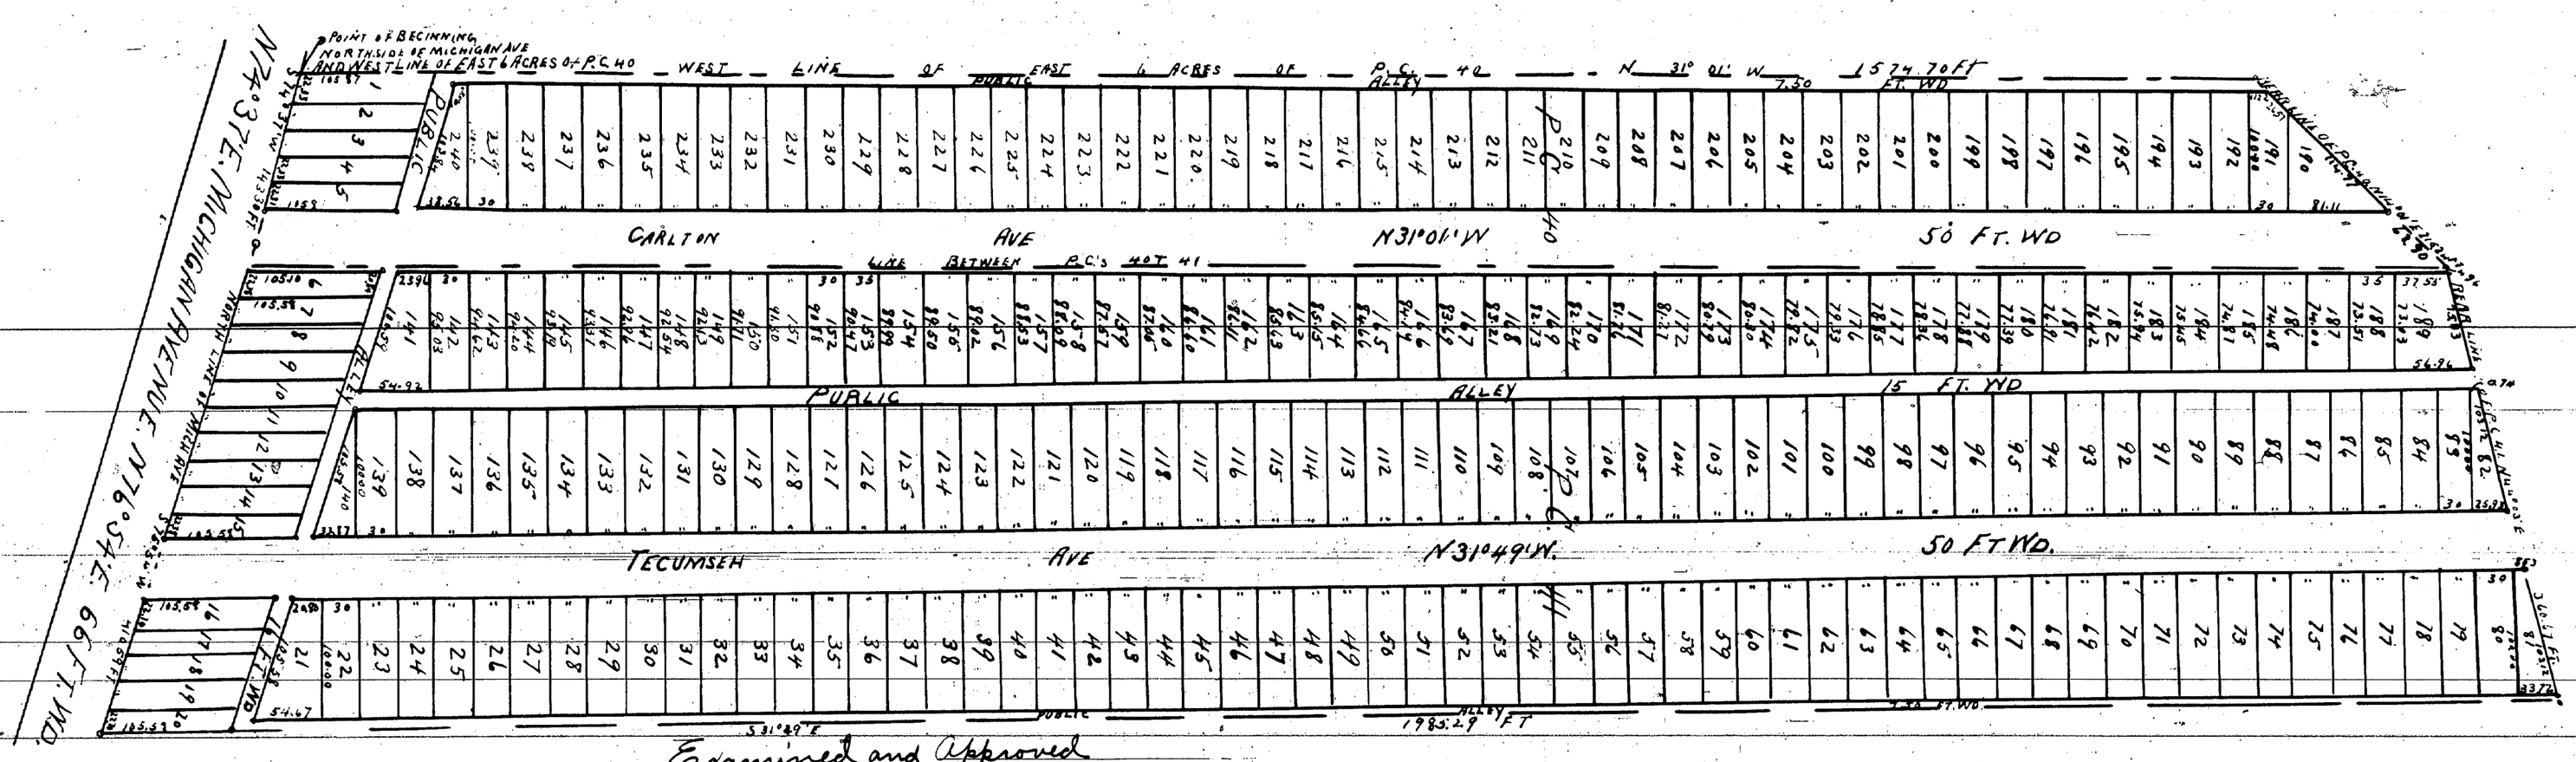

Examined and Approved
March 14- 1893
H. R. Pratt
Deputy Auditor General

I hereby certify that the above plat is correct and that Monuments consisting of oak Stakes 1¼ inches square and 15 inches long have been placed in the Ground at all angles in the Boundaries and at the intersection of all Streets or Streets and Alleys, as shown on plat by o.
Detroit March 1st 1893
Mason L. Brown
Engineer and Surveyor

STATE OF MICHIGAN } SS
County of WAYNE }
We John A. Heaines Register of Deeds and MASON L BROWN Surveyor hereby certify that we have each carefully compared This copy with the original plat of GLENWOOD GROSFIELD AND SCANLONS SUB'E A PART OF WEST ½ OF P.C. 41. AND EAST 6 ACRES OF P.C. 40 ALL LYING North of MICHIGAN AVE SPRINGWELLS WAYNE Co MICHIGAN and that it is an exact copy Thereof and of The whole of such original map or plat
John A Heaines Register of Deeds
Mason L Brown Surveyor

STATE OF MICHIGAN } SS
COUNTY of Wayne }
On This the First day of March 1893 before me, a Notary Public in and for said county, personally appeared the above named Anthony Grosfield & Elyabeth Grosfield Mathew Scanlon + Catherine Scanlon known to me to be the same persons who executed the above dedication and who acknowledged the same to be their free act and deed
W. R. Montgomery Notary Public
Wayne County Michigan

REGISTER'S OFFICE } SS
County of Wayne
Received for Record, the 16th day of March A. D. 1893 at 3 22 o'clock P. M. and Recorded in Liber 18 of Plats on Page 24
John A. Heaines
REGISTER

KNOW ALL MEN BY THESE PRESENTS, that WE Anthony Grosfield & Elizabeth Grosfield his wife and Mathew Scanlon + Catherine Scanlon his wife Have caused the land embraced in the above plat to be surveyed, laid out and platted, to be known as GLENWOOD GROSFIELD AND SCANLON'S SUB. OF A PART OF WEST ½ OF P.C. 41 AND EAST 6 ACRES OF P.C. 40 ALL LYING NORTH OF MICHIGAN AVE SPRINGWELLS WAYNE Co. Michigan and that the Streets and Alleys shown on said plat are hereby dedicated to the use of the public.
Witness our hands and seals This the first day of March A. D. Eighteen Hundred and Ninety three
in presence of
Mason L Brown
F. O. Ray

Anthony Grosfield [L.S.]
Elyabeth Grosfield [L.S.]
Mathew Scanlon [L.S.]
Catherine Scanlon [L.S.]

CutePDF - www.fastio.com