

J.J. PERREN'S
EAST SIDE SUB
OF PART OF T1S R12E

HAMTRAMCK WAYNE CO.,

MICHIGAN

Scale 80 ft per inch

MASON L. BROWN
ENGINEER & SURVEYOR
DETROIT MICH

I hereby certify that the above plat is correct, and that Monuments consisting of Oak Stakes 1 1/4 inches square and 15 inches long have been placed in the ground at all angles in the boundaries, and at the intersection of all Streets or Streets and Alleys, as shown on plat by O
Detroit May 20th 1893.


Mason L. Brown
Engineer and Surveyor.

STATE OF MICHIGAN } ss
County of Wayne

We Elgin A. Heames, Def Register of Deeds, and Mason L. Brown Surveyor, hereby certify that we have each carefully compared this copy with the original plat of J.J. Perren's east side sub of part of T1S R12E Hamtramck Wayne Co Michigan and that it is an exact copy thereof and of the whole of such original map or plat.

Elgin A. Heames, Def Register of Deeds.
Mason L. Brown Surveyor

The property hereon platted is described as follows:
Beginning at a point on the southerly line of Alfred M. Bow's Gratiot Avenue sub division of part of fractional sections 22 and 23 known as P.C. 12 Hamtramck and Gratiot Avenue as heretofore recorded; said point being S 84° 57' W 719.80 feet from the westerly side of Gratiot Avenue thence S 5° 03' E 778.80 feet thence S 78° 05' W 275.88 feet thence N 5° 03' W 811.80 feet to the southerly line of said Bow's sub. thence N 84° 57' E along said line 273.90 feet to the point of beginning being the same land as described in Liber 197, Page 381 of Deeds in Wayne County Registry.

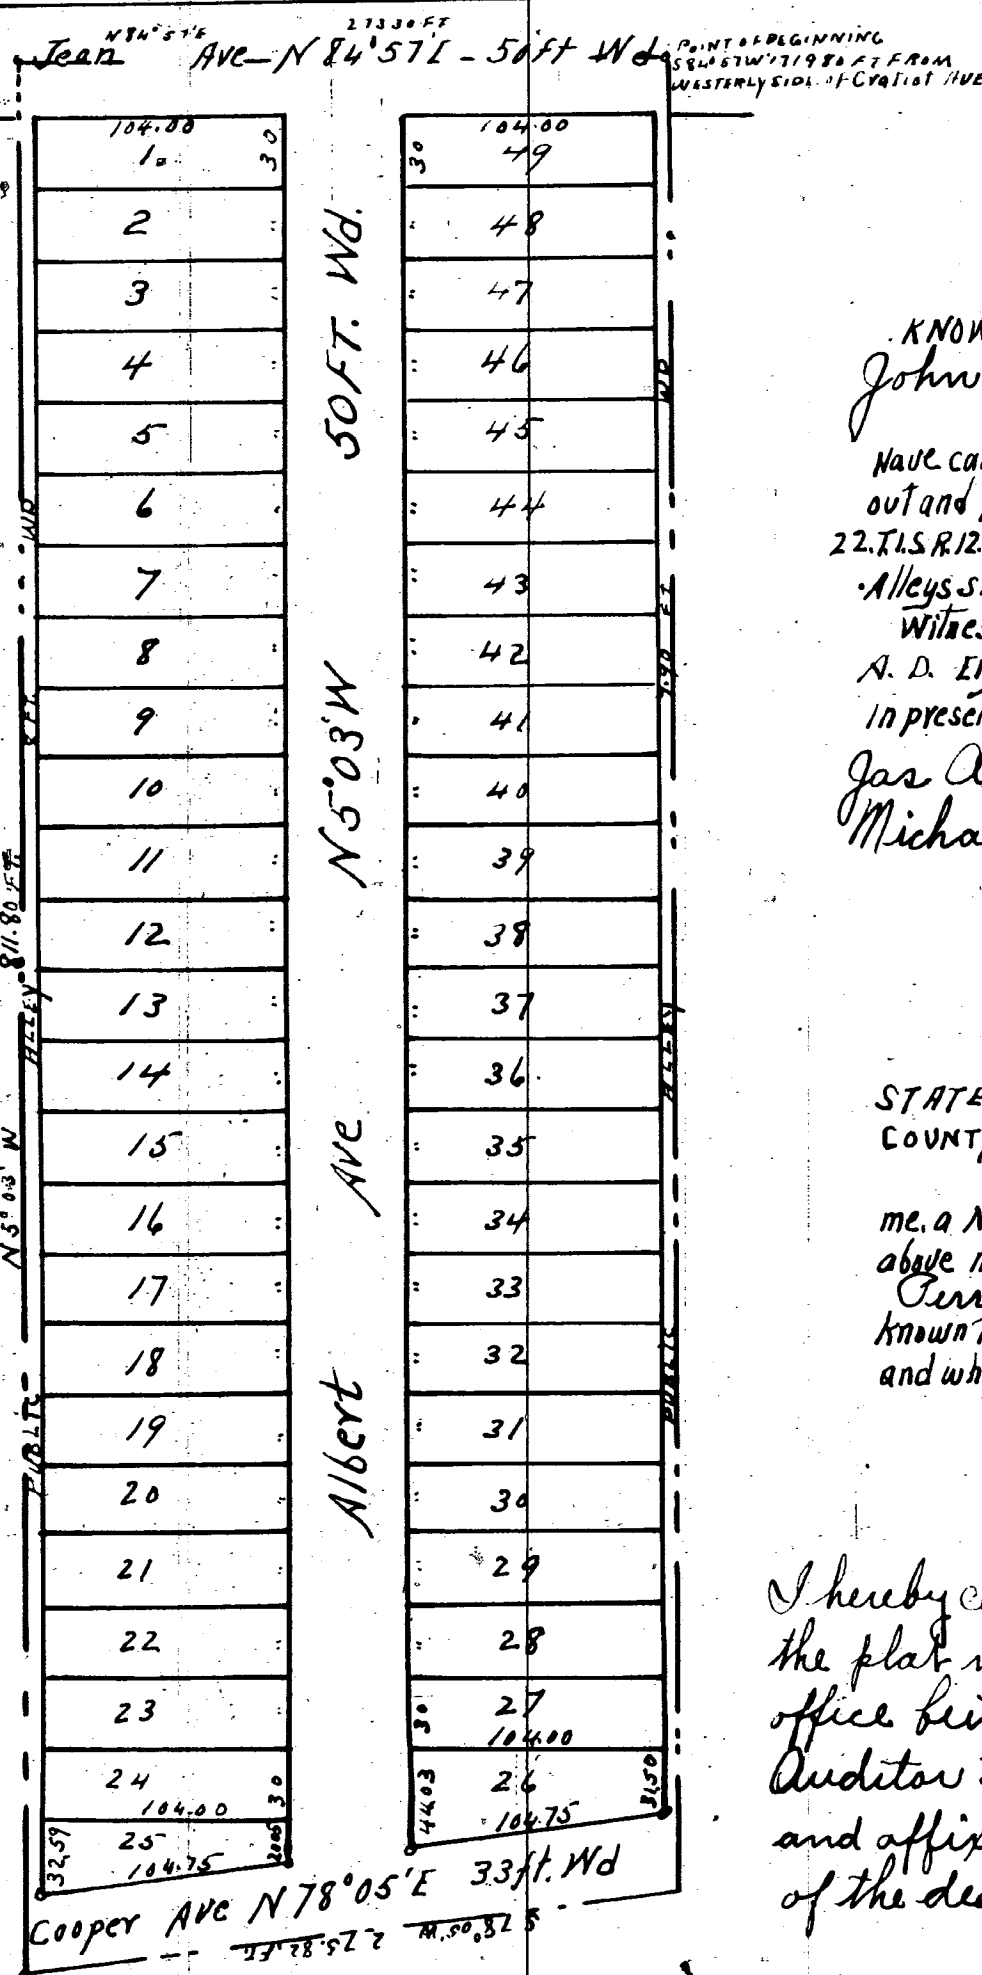

KNOW ALL MEN BY THESE PRESENTS, that WE
John J. Perren and Deller Perren

have caused the land embraced in the above plat to be surveyed, laid out and platted, to be known as J.J. Perren's east side sub of part of T1S R12E Hamtramck Wayne Co, Michigan, and that the streets and Alleys shown on said plat are hereby dedicated to the use of the public. Witness our hands and seals this 20th day of May A. D. Eighteen Hundred and Ninety Three.

In presence of John J. Perren [L.S.]
Deller Perren [L.S.]
Jas A. Perren
Michael Halloran

STATE OF MICHIGAN } ss
County of Wayne

On this 20th day of May 1893 before me, a Notary Public in and for said county, personally appeared the above named John J. Perren and Deller Perren his wife known to me to be the same persons who executed the above dedication and who acknowledged the same to be their free act and deed.

Michael Halloran Notary Public
Wayne County Michigan

I hereby certify that this plat is a correct copy of the plat now on record in the Register of Deeds office being made under the supervision of the Auditor General by tracing the plat on record and affixing thereto a carefully compared copy of the dedication and certificates.

Dated this 3rd day of March 1911
John B. La Fountain
Clerk Aud Gen. Dep.

Examined and Approved
May 24 - 1893
D. B. Ainger
Deputy Auditor General

REGISTER'S OFFICE } ss
County of Wayne
Received for Record, the 27th day
of May A. D. 1893
at 3:00 o'clock P. M. and Re-
corded in Liber 18 of Plats
on Page 74
Elgin A. Heames
Def. REGISTER.