10801

KROLIK'S "SHOOTING PARK SUBDIVISION"

P.C.s 10 & 152

CITY OF DETROIT WAYNE CO.

MICHIGAN

MASON L. BROWN
CIVIL ENGINEER + SURVEYOR
DETROIT MICH

SCALE 100 FEET PER INCH

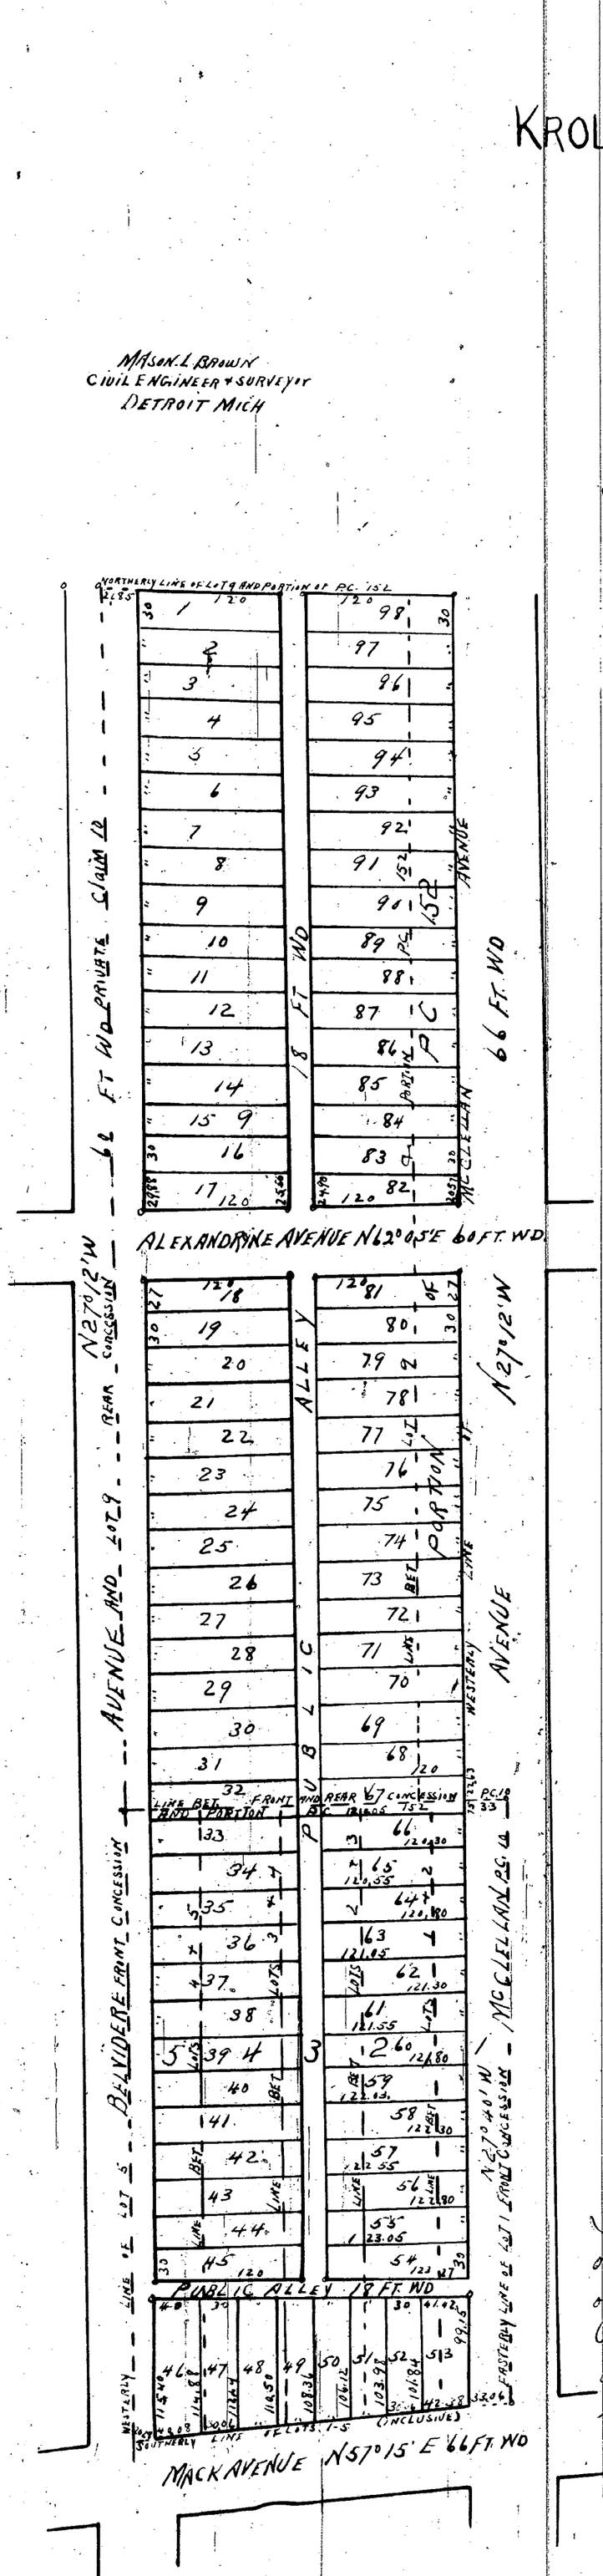

I hereby certify that the above plat is correct and that Monuments consisting of oak Stakes 1¼ inches square and 15 inches long have been placed in the Ground at all angles in the Boundaries and at the intersection of all Streets or Streets and Alleys as shown on plat by O

Detroit May 10 1893

Mason L. Brown
Engineer and Surdeyor

KNOW ALL MEN BY THESE PRESENTS that
Herman Krolik (Unmarried)

Have caused the land embraced in the above plat to be surveyed laid out and platted to be known as Krolik's Shooting Park Subdivision P.C.s 10 & 152 City of Detroit Wayne Co. Michigan, and that the Streets and Alleys shown on said plat are hereby dedicated to the use of the public

Witness my hand and seal this the 10th day of May A. D. Eighteen Hundred And Ninety three

In presence of
Chas P Adams
Day Krolik

Herman Krolik [L.S.]

Examined and Approved
May 18-1893.
D. B. Ellinger
Deputy Auditor General

STATE OF MICHIGAN } ss
COUNTY OF Wayne }

On This the 10th day of May 1893 before me, a Notary Public in and for said county personally appeared the above named Herman Krolik (unmarried)

known to me to be the same person who executed the above dedication and who acknowledged the same to be his free act and deed

Julius P Gitmore Notary Public
Wayne County, Michigan

STATE OF MICHIGAN } ss
County of Wayne }

We John A. Heames Register of Deeds and Mason L. Brown Surveyor, hereby certify that we have each carefully compared this copy with the original plat of Krolik's Shooting Park Subdivision P.C.s 10 & 152 City of Detroit Wayne Co Michigan and that it is an exact copy thereof and of the whole of such original map or plat.

John A Heames Register of Deeds.
Mason L. Brown Surveyor

REGISTER'S OFFICE } ss
County of Wayne }

Received for Record the 3rd day of June A. D. 1893 at 8 00 o'clock A. M. and Recorded in Liber 18 of Plats on Page 79

John A. Heames REGISTER

I hereby certify that this plat is a correct copy of the plat now on record in the Register of Deeds office being made under the supervision of the Auditor General by tracing the plat on record and affixing thereto a carefully compared copy of the dedication and certificates

Dated this 4th day of March 1911
John B Lu Fountain
Clerk Aud Gen Dept

APPROVED June 2. 1893
John McUicar
James Deans
BOARD OF PUBLIC WORKS, CITY OF DETROIT WAYNE CO. MICHIGAN

The property hereon platted is described as Lots 1 to 5 (inclusive) of the subdivision of the front Concession of Private Claim 10 North of Mack Avenue, Lot 9 of Albert Crane's Subdivision of Rear Concession of Private Claim 10 and that portion of Private Claim 152 Lying between the said Lot 9 and the westerly line of Mc. Clellan Ave. City of Detroit Wayne Co Michigan

ClibPDF - www.fastio.com

Wayne 1080/

Petition

By Councilman Connor:

Resolved, That all that part of the east-west public alley, 18 feet wide, south of Sylvester Avenue, east of Belvidere Avenue, which was deeded to the City of Detroit on January 31, 1906, being in fact the southerly 15.00 feet of Lot 26, and the northerly 3.00 feet of Lot 27, of Krolick's Shooting Park Subdivision of P.C.'s 10 and 152, City of Detroit, Wayne County, Michigan as recorded in Liber 18, Page 79 of Plats, Wayne County Records.

Be and the same is hereby vacated as a public alley to become a part and parcel of the adjoining property.

Adopted as follows:

Yeas — Councilmen Beck, Brickley, Connor, Ravitz, Van Antwerp and President Carey—6.

Nays—None.

STATE OF MICHIGAN)
CITY OF DETROIT) ss.

SHORT FORM—TRUE COPY CERTIFICATE

I, THOMAS D. LEADBETTER, CITY CLERK of the City of Detroit, do hereby certify that the annexed paper is a True Copy of a Resolution

adopted by the Common Council on 7-7-64

and approved by the Mayor on 7-14-64

as appears from the Journal of said Common Council, on file in my office.

IN WITNESS WHEREOF, I have hereunto set my hand and affixed the Corporate Seal of said City, at Detroit, on

7-23-64

Thomas D. Leadbetter

City Clerk

JUL 7 1964

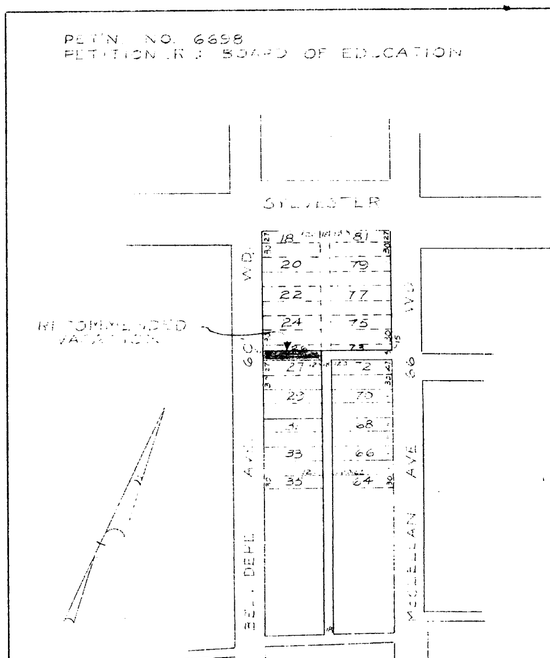

FOR OFFICE USE ONLY

REVISIONS				
DESCRIPTION	Drwn.	Chkd.	Apprd.	Date
B				
A				

DRAWN BY T. FRANCH — APPROVED

TRACED BY — APPROVED

CHECKED R.K. — APPROVED CITY ENGINEER

RECOMMENDED VACATION E/W ALLEY EAST OF BELVIDERE BETWEEN SYLVESTER & MACK

CITY OF DETROIT
Dept. of Public Works
City Engineers Office

Job No. MO 1(1)

Drwg. No. X-2269

Date 2-11-64

ClibPDF - www.fastio.com