

HOLDEN & MURRAY'S

Subⁿ of LOT 121 of Daniel Scotten's


RE SUBⁿ OF P.C. 32 AND THE EAST PART OF P.C. 268

lying between FORT ST AND the DIX ROAD or AVENUE

AND LOT 64 of Daniel Scotten's Re-Subⁿ

of LOTS 122, 125, 126, 655 & 845 as recorded in Liber 17 Page 41 of Plats

ALSO VACATED ALLEY lying northerly of said LOTS 64 & 121
— DETROIT, MICH. —

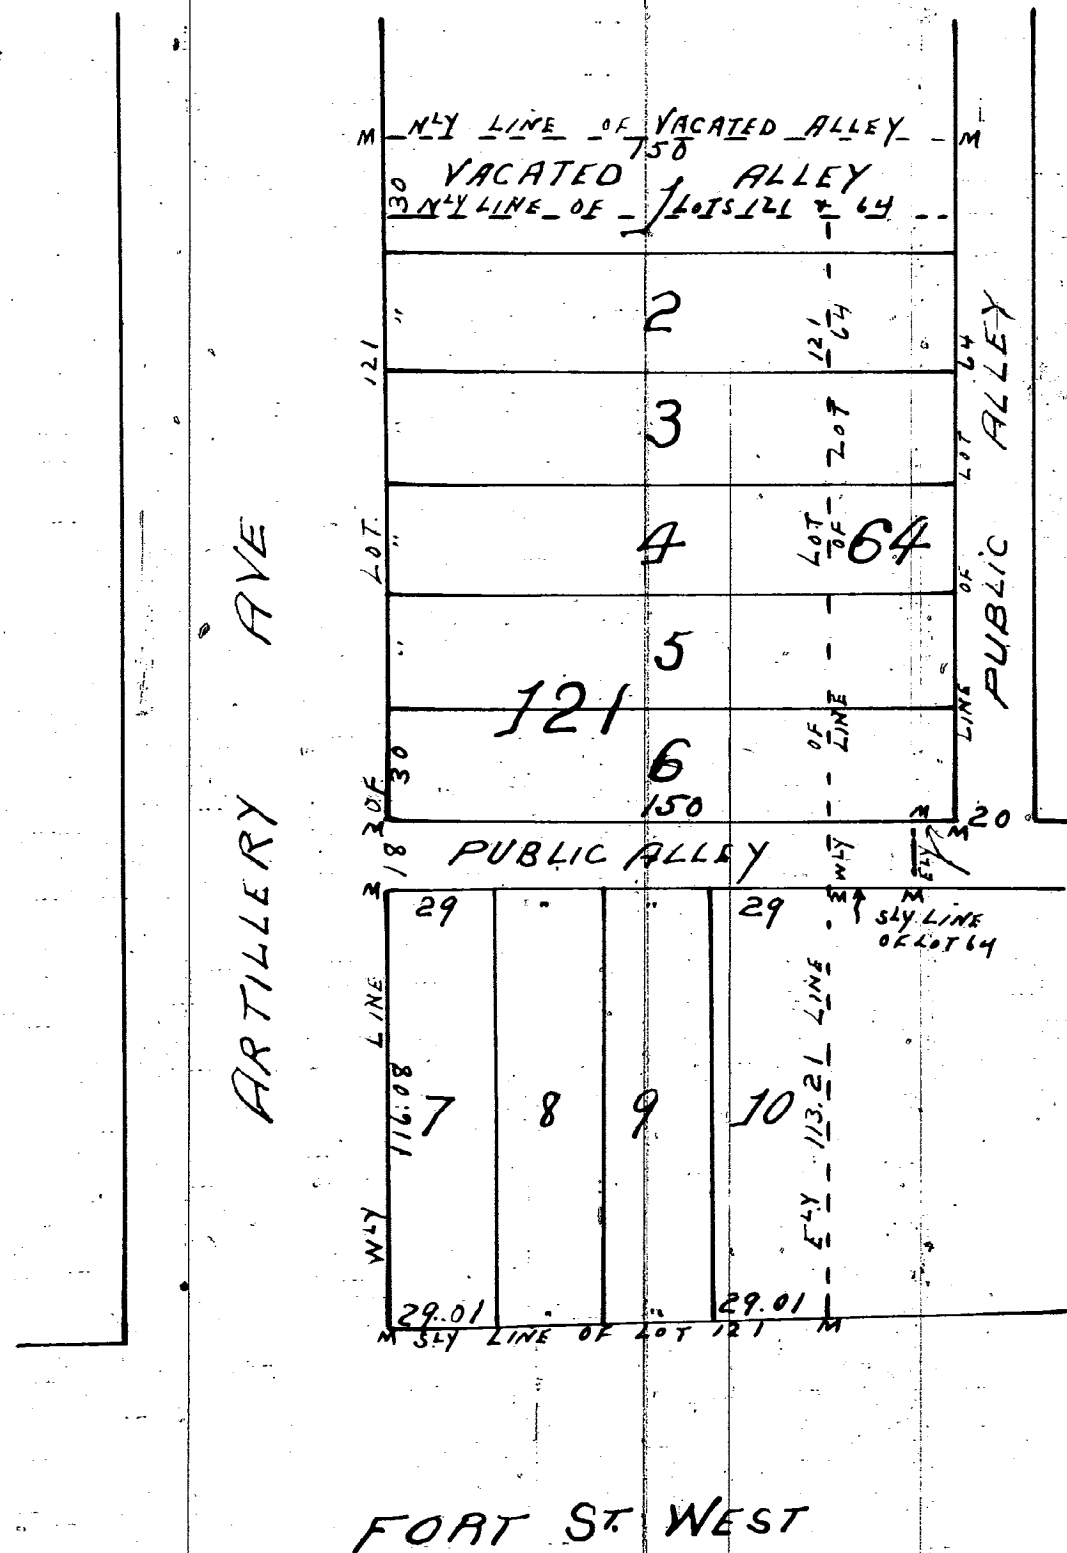

Know all men by these Presents that we Juliette Libert and James S. Holden, unmarried, of the County of Wayne, State of Michigan, have caused to be made for record this plat of Holden and Murray's subⁿ of lot 121 of Daniel Scotten's Re-subⁿ of P.C. 32 and the east part of P.C. 268 lying between Fort St and the Dix Road or Avenue and lot 64 of Daniel Scotten's Re-subⁿ of lots 122, 125, 126, 655 & 845 as recorded in Liber 17 Page 41 of Plats also vacated alley lying northerly of said lots 64 & 121, Detroit Mich. by Thomas Campau & son, surveyors and we hereby adopt the name and dedicate the streets and alleys shown on the use of the public.

Witness our hands and seals this third

day of December A.D. 1908

In presence of
Marie Patis
Joseph J. Belanger

Juliette Libert
James S. Holden

LS
LS

State of Michigan } ss
County of Wayne }

On this third day of December A.D. 1908 before me the subscriber a Notary Public in and for said County personally appeared Juliette Libert and James S. Holden known to me to be the same persons who executed the foregoing instrument and who acknowledged the same to be their free act and deed.

Joseph J. Belanger
Notary Public
Wayne Co. Mich.

my commission expires August 7th 1910

State of Michigan } ss
County of Wayne }

We Otto Stoll, Register of Deeds and Thomas Campau & son, surveyors hereby certify that we have each carefully compared this copy with the plat of Holden and Murray's subⁿ of lot 121 of Daniel Scotten's Re-subⁿ of P.C. 32 and the East part of P.C. 268 lying between Fort St and the Dix Road or Avenue and lot 64 of Daniel Scotten's Re-subⁿ of lots 122, 125, 126, 655 & 845, as recorded in Liber 12 Page 41 of Plats also vacated alley lying northerly of said lots 64 & 121, Detroit Mich. and that it is an exact copy thereof and of the whole of such original, map or plat.

Otto Stoll
Thomas Campau & son
Register of Deeds
Surveyors

— SCALE - 50 FT TO 1 IN —

We hereby certify that the plat hereon delineated is a correct one, and that permanent monuments consisting of 3/4" iron stakes have been planted at points marked on the plat shown at all angles in the boundaries of the land platted and at all intersections of streets or alleys and alleys.

Thomas Campau & son
Surveyors

Dec 26 1908

I hereby certify that this plat as made has been approved by the Committee on Street Openings of the Common Council at a session held on Dec. 24, 1908

E. J. Schreier
Secy Common Council Committee

I hereby certify that this plat is a correct copy of the plat now on record in the Register of Deeds office being made under the supervision of the Auditor General by tracing the plat on record and affixing thereto a carefully compared copy of the dedication and certificate.

Dated this 13th day of March, 1911
John B. LaFountain
Clerk and Secy Dept

REGISTER OF DEEDS OFFICE } ss
WAYNE COUNTY }

This instrument was received for record this 9th day of January 1909 at 1:45 o'clock P.M. and recorded in Liber 26 of PLATS, page 28 as proper certificate was furnished in compliance with Sect 135, of Senate Bill No 199 File 212, Act of 1893.

Otto Stoll

Register of Deeds

Examined and Approved
December 19, 1908
John F. Wilkinson
Deputy Auditor General

Approved Jan 7, 1909

W. W. Wager
ACTING COMMISSIONER

Wayne County Treasurer's Office
Detroit Mich Jan 5th 1909

I hereby certify that according to the records of this office all State and County Taxes for five years prior to the 5th day of January 1909 are paid and that there are no Tax Liens or Titles held by State or any individual against the above described property.

Geo. C. Waldo
ACTING WAYNE COUNTY TREASURER

CITY TREASURER'S OFFICE
Detroit, Mich JAN 4-1909

I hereby certify that according to the records of this office, all General City Taxes and special assessments against above described property are paid to date including the General City Taxes for 1908.

May C. Kock
City Treasurer