

HARRAH AND BRANDENBURG'S CHENE STREET SUBDIVISION


OF PART OF 1/4 SEC. 41 10000 A.T.

HAMTRAMCK. WAYNE CO.

MICHIGAN

SCALE 100 FEET PER INCH

MASON L. BROWN
CIVIL ENGINEER & SURVEYOR
DETROIT MICH

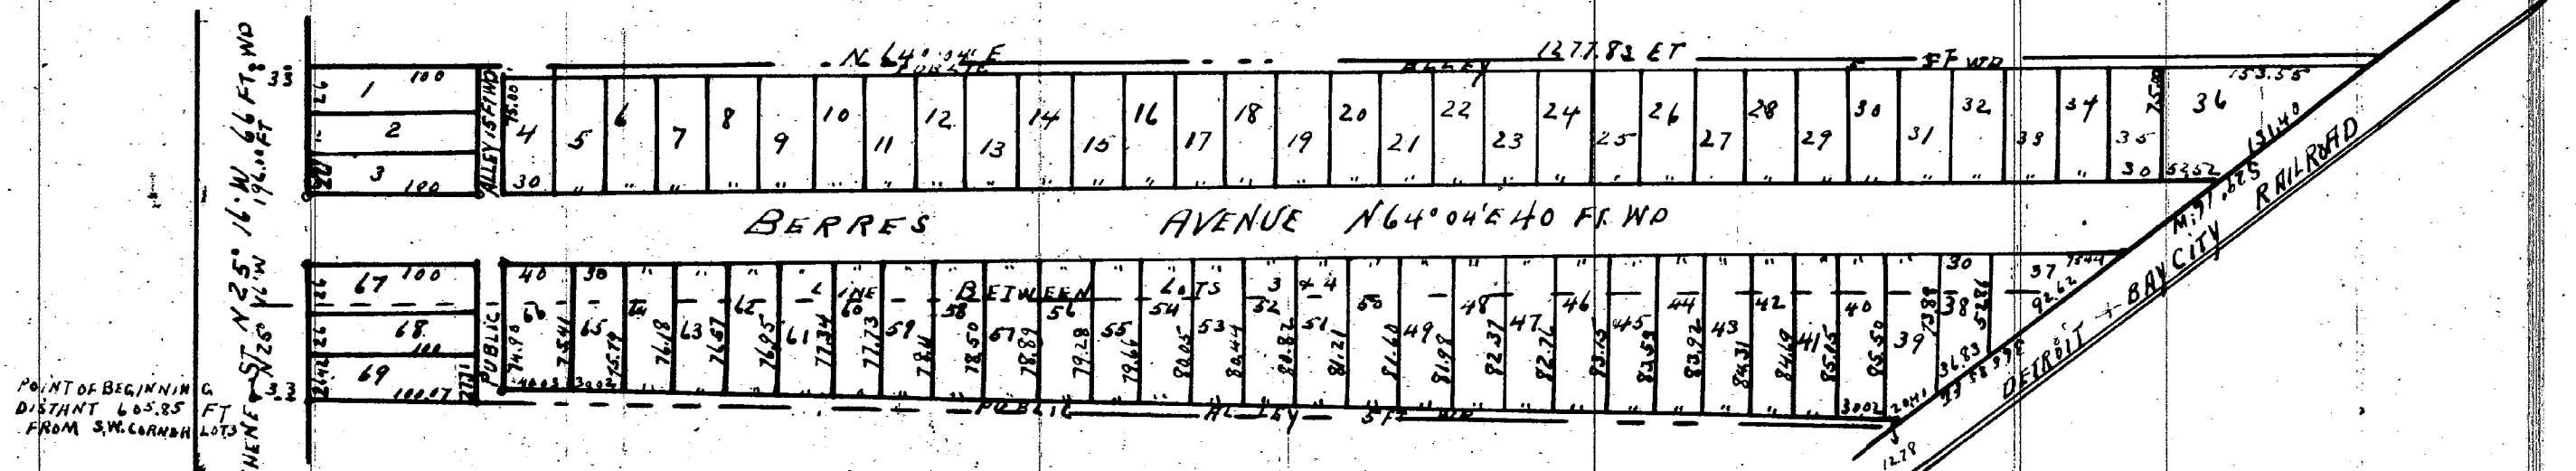

I hereby certify that the above plat is correct and that monuments consisting of oak stakes 1 1/4 inches square and 15 inches long have been placed in the ground at all angles in the boundaries and at the intersection of all streets or streets and alleys as shown on plat by

Detroit April 29 1893

Mason L. Brown
Engineer and Surveyor

STATE OF MICHIGAN } ss
COUNTY OF WAYNE

On this the third day of May 1893 before me a Notary Public in and for said county personally appeared the above named Williford Brandenburg Christina Brandenburg his wife Charles W. Harrah and Lila Harrah his wife known to me to be the same persons who executed the above dedication and who acknowledged the same to be their free act and deed

George W. Shelling, Notary Public
Wayne County, Michigan

KNOW ALL MEN BY THESE PRESENTS that WE Williford Brandenburg Christina Brandenburg his wife Charles W. Harrah + Lila Harrah (his wife) have caused the land embraced in the above plat to be surveyed laid out and platted to be known as HARRAH AND BRANDENBURG'S CHENE STREET SUBDIVISION OF PART OF 1/4 SEC. 41 10000 A.T. HAMTRAMCK WAYNE CO. Michigan, and that the streets and alleys shown on said plat are hereby dedicated to the use of the public Witness our hands and seals this the third day of May A. D. Eighteen Hundred and Ninety Three

in presence of Williford Brandenburg [L.S.]
L. Q. Ray Christina Brandenburg [L.S.]
Mason L. Brown Charles W. Harrah [L.S.]
Lila Harrah [L.S.]

STATE OF MICHIGAN } ss
County of Wayne

We Elgin A. Heames Dep. Register of Deeds and MASON L. BROWN Surveyor hereby certify that we have each carefully compared this copy with the original plat of HARRAH AND BRANDENBURG'S CHENE STREET SUBDIVISION OF PART OF 1/4 SEC. 41 10000 A.T. HAMTRAMCK WAYNE CO. MICHIGAN and that it is an exact copy thereof and of the whole of such original map or plat

Elgin A. Heames Dep. Register of Deeds.
Mason L. Brown Surveyor

Examined and Approved

May 27 - 1893

D. B. Ainger
Deputy Auditor General

THE PROPERTY HEREON PLATTED IS DESCRIBED AS FOLLOWS:
ALL THAT PART OF LOTS 3 & 4 OF NO. 1 BROOK'S SUB OF LOTS 17 & 18 IN 1/4 SEC. 41 10000 A.T. DESCRIBED AS BEGINNING AT A POINT IN THE WESTERLY LINE OF SAID LOTS 3 & 4 DISTANT 605.89 FT. FROM S.W. CORNER OF LOTS 3 THENCE N 25° 16' W 196.00 FT. TO A STAKE THENCE N 64° 04' E 1271.83 FT. TO A STAKE IN WESTERLY LINE OF DETROIT & BAY CITY RY RIGHT OF WAY THENCE S 29° 16' W ALONG SAID RIGHT OF WAY 316.35 FT. TO A STAKE THENCE S 64° 48' W 974.30 FT.

I hereby certify that this plat is a correct copy of the plat now on record in the Register of Deeds office being made under the supervision of the Auditor General by tracing the plat on record and affixing thereto a carefully compared copy of the dedication and certificate

Dated this 14th day of March 1911
John B. H. Fournier
Clerk and Sec. Dep.

REGISTER'S OFFICE } ss
County of Wayne
Received for Record the 31st day of May A. D. 1893 at 10 o'clock P. M. and recorded in Liber 18 of Plats on Page 77
Elgin A. Heames
Dep. REGISTER