


ROLFS SUB

of a part of lots 71 + 72 of Crane + Wesson's Sub. P.C. 644 between Mack & Gratiot Avenues.

CITY OF DETROIT. WAYNE CO.

MICHIGAN.

Scale 60 feet per Inch.

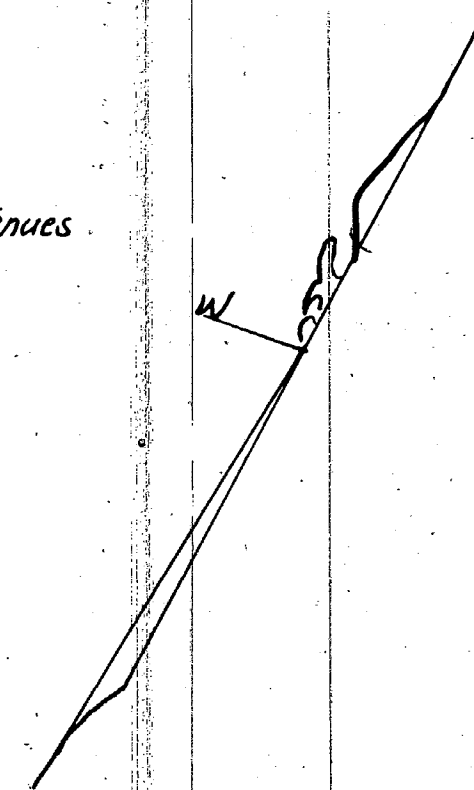

MASON L. BROWN
CIVIL ENGINEER & SURVEYOR
22, 23 & 24 HODGES BLK
DETROIT, MICH

The Property hereon platted is described as follows:
A part of lots 71 + 72 of Crane + Wesson's Sub. P.C. 644 between Mack + Gratiot Avenues, City of Detroit Wayne Co Michigan, Beginning at the South Westerly corner of lot 71. Thence along the westerly line of said lot 71 N. 62° 10' E. 784.32 feet. Thence N. 62° 10' E. 170.06 feet to the easterly line of lot 72. Thence along said easterly line S. 27° 05' E. 772.75 feet to the south east corner of said lot 72. Thence along the southerly line of said lots 71 + 72 S. 57° 15' W. 170.40 feet to the point of beginning.

I hereby certify that the above Plat is correct and that Monuments consisting of Oak Stakes 1/4 inches square and 15 inches long have been placed in the ground at all angles in the Boundaries and at the intersection of all Streets or Streets and Alleys, as shown on plat by O.

Det. June 8th 1893
Mason L. Brown
Engineer and Surveyor.

KNOW ALL MEN BY THESE PRESENTS, that
Emilie Berminghamer

Have caused the land embraced in the above plat to be surveyed, laid out and platted, to be known as Rolfs Sub. Crane + Wesson's Sub. P.C. 644 between Mack + Gratiot Avenues, City of Detroit Wayne Co. Michigan and that the Streets and Alleys shown on said plat are hereby dedicated to the use of the public. Witness our hands and seals this 8th day of June A. D. Eighteen Hundred and Ninety three.

In presence of Emilie Berminghamer E.L. 57
John H. Barnes

STATE OF MICHIGAN } ss
COUNTY OF WAYNE }
On this the 8 day of June 1893 before me a Notary Public in and for said county, personally appeared the above named Emilie Berminghamer


known to me to be the same person who executed the above dedication and who acknowledged the same to be her free act and deed
Julius Berminghamer, Notary Public
Wayne County Michigan

STATE OF MICHIGAN } ss
COUNTY OF WAYNE }
We John A. Stearnes Register of Deeds and Mason L. Brown Surveyor, hereby certify that we have each carefully compared this copy with the original plat of Rolfs Sub. between Mack + Gratiot Avenues City of Detroit Wayne Co Michigan and that it is an exact copy thereof and of the whole of such original map or plat.

John A. Stearnes Register of Deeds
Mason L. Brown Surveyor.

I hereby certify that this plat is a correct copy of the plat now on record in the Register of Deeds office being made under the supervision of the Auditor General by tracing the plat on record and affixing thereto a carefully compared copy of the dedication and certificates.

Dated this 10th day of March 1911
John B. LaFountain
Clerk and Ex. Dept.

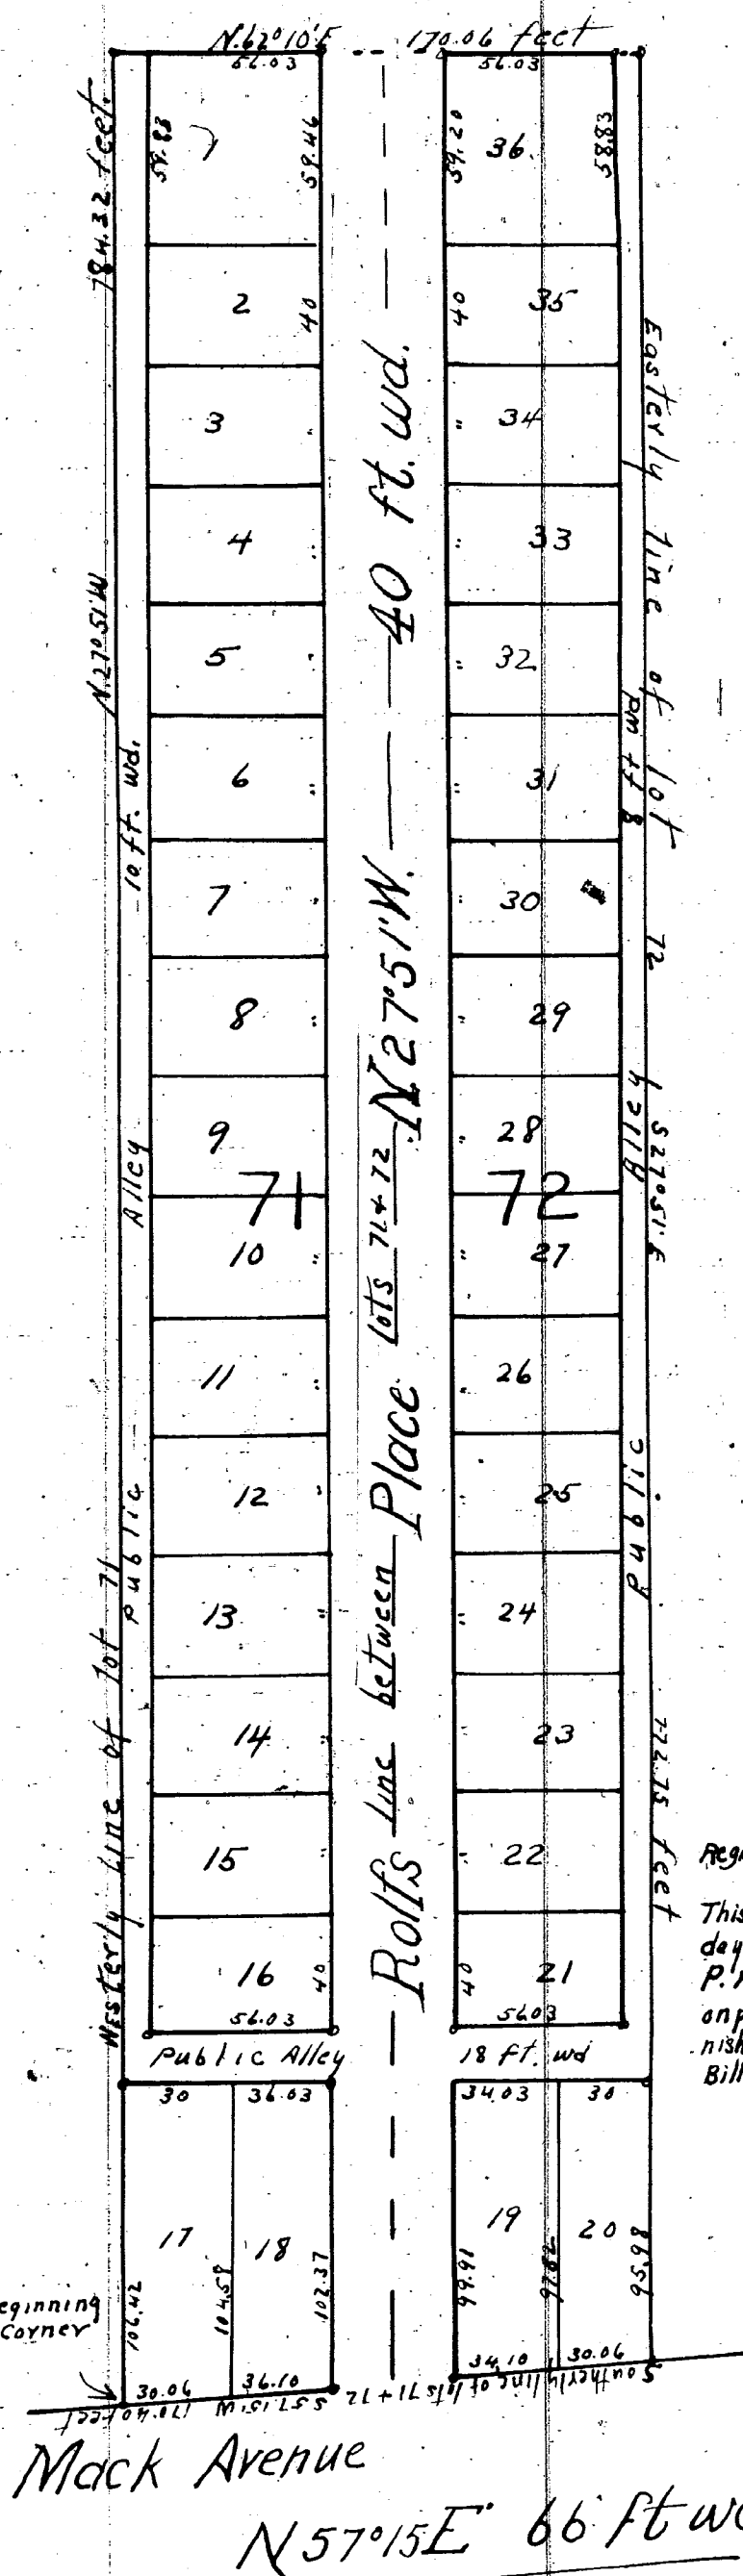

Register of Deeds Office } ss
Wayne County }
This instrument was received for record this 18th day of July 1893 at 3 o'clock P. M. and recorded in Liber 18 of Plats on page 96 as proper certificate was furnished in compliance with Sect. 135. of Senate Bill No. 199. Filed 212. Act of 1893.

John A. Stearnes
Register of Deeds

Mack Avenue
N 57° 15' E 66 ft wd

APPROVED July 14, 1893
John McVicar
James Dean
Jacob Guthard
BOARD OF PUBLIC WORKS
CITY OF DETROIT
WAYNE CO. MICHIGAN