


LOG CABIN PARK SUBDIVISION.
 OF
 LOT 6 AND PART OF LOT 14 OF YOUNGBLOOD'S SUBDIVISION
 OF
 THE EAST PART OF THE S.E. $\frac{1}{4}$ OF SECTION 11, T.15.R.11.E.
 GREENFIELD TOWNSHIP WAYNE COUNTY MICHIGAN

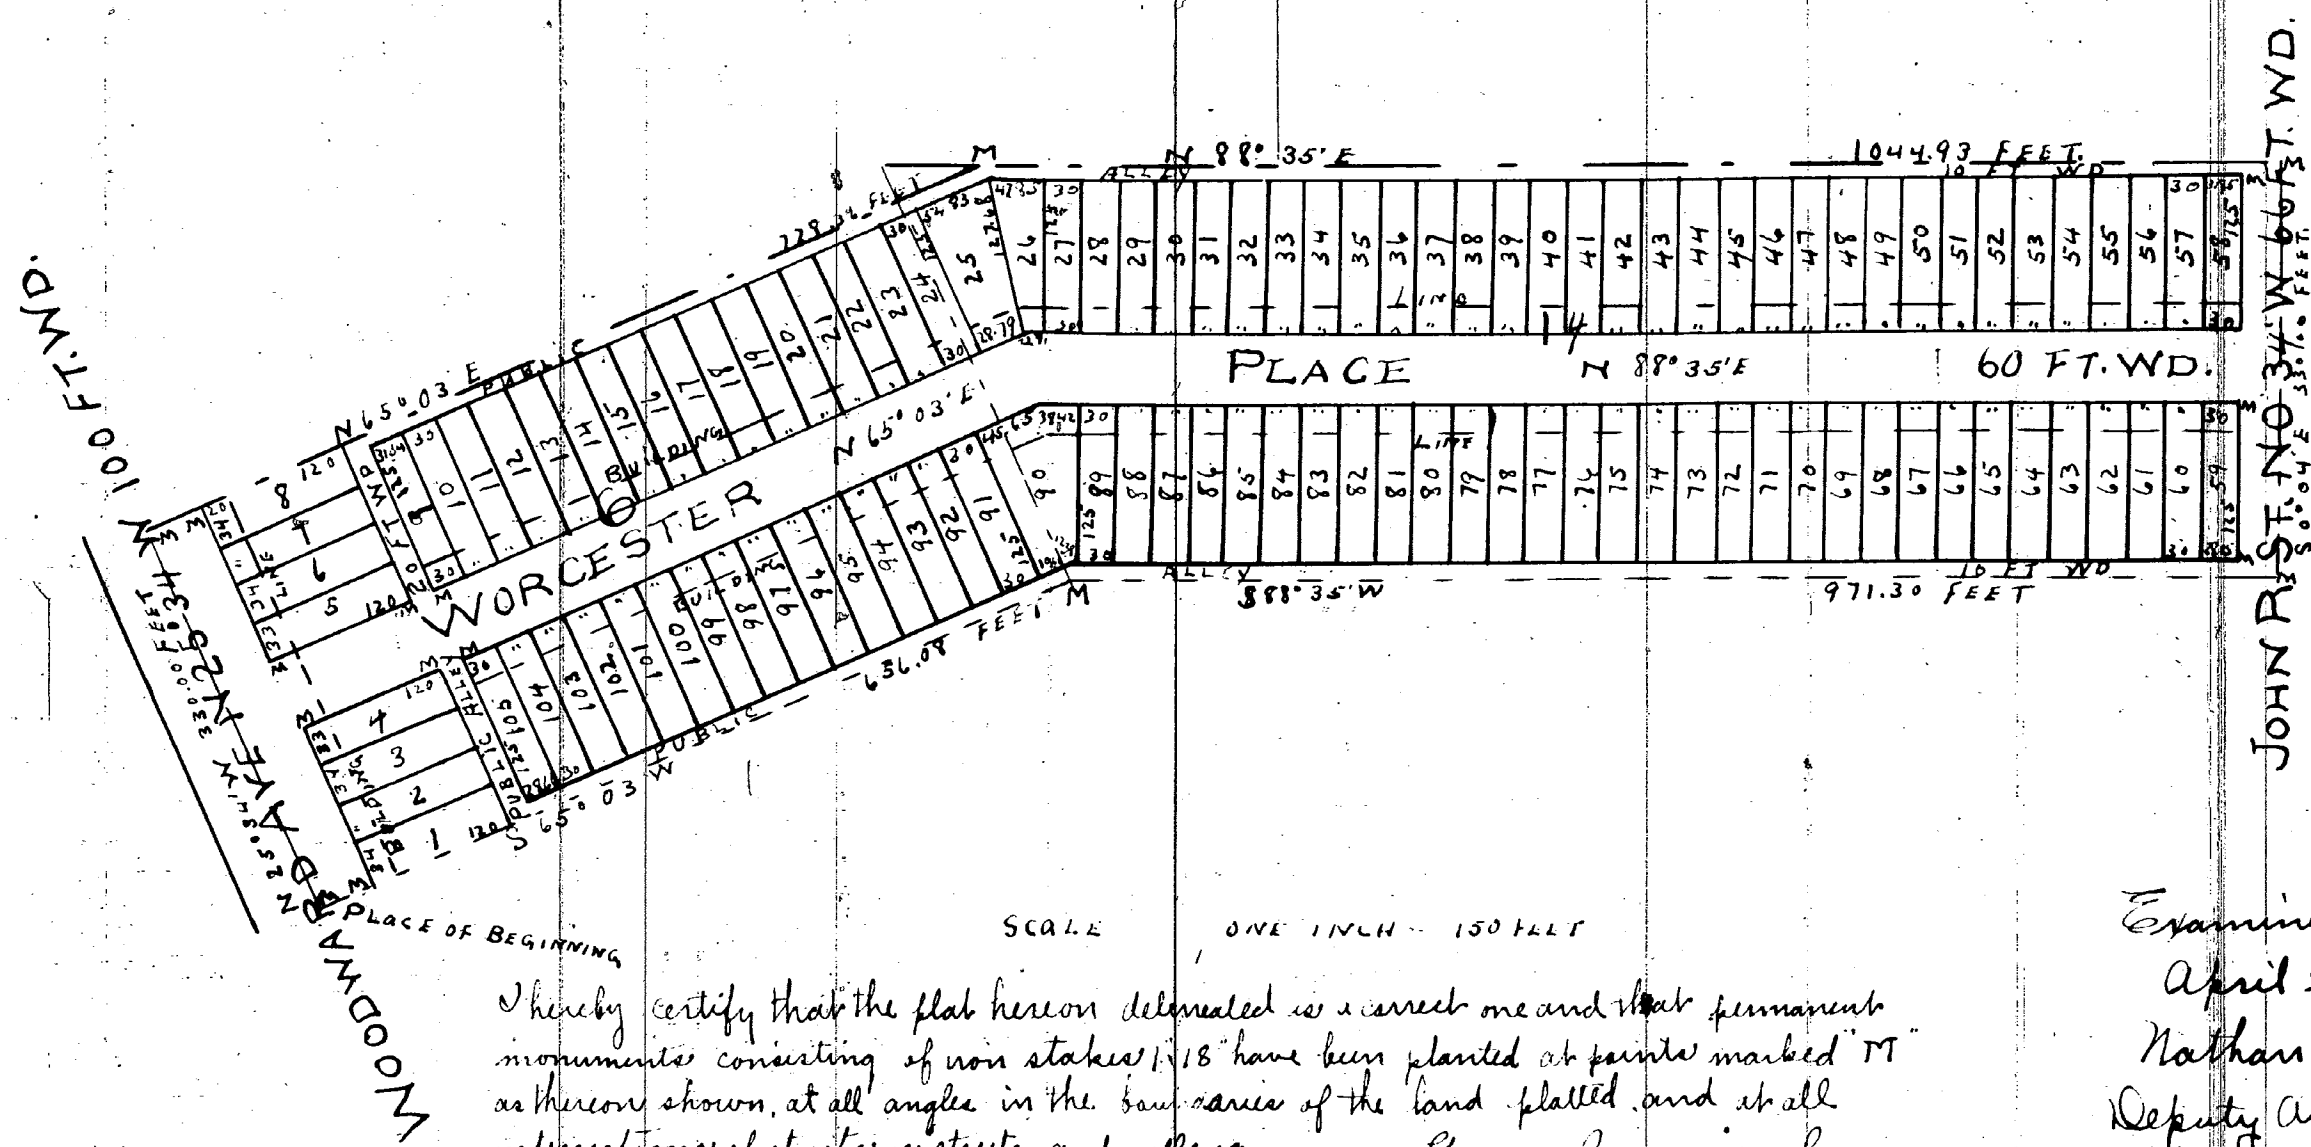

Examined & Approved
 April 22-1909
 Nathan F. Simpson
 Deputy Auditor General

DESCRIPTION OF LAND PLATTED - Beginning at the south west corner of Lot 6 of Youngblood's Subdivision of the East Part of the S.E. $\frac{1}{4}$ of Section 11, T.15.R.11.E., Greenfield Township, Wayne County, Michigan, thence N 25° 34' W 330.00 feet to a stake, thence N 65° 03' E 72.83 feet to a stake, thence N 88° 35' E 1044.93 feet to a stake, thence S 88° 35' W 971.30 feet to a stake, thence S 65° 03' W 656.08 feet to the place of Beginning.

KNOW ALL MEN BY THESE PRESENTS that I, Sydney R. Fernald, a widow as proprietor have caused the land embraced in the annexed plat to be surveyed, laid out and platted to be known as Log Cabin Park Subdivision of Lot 6 and part of Lot 14 of Youngblood's Subdivision of the East Part of the S.E. $\frac{1}{4}$ of Section 11, T.15.R.11.E., Greenfield Township, Wayne County, Michigan and that the streets and alleys as shown on said plat are hereby dedicated to the use of the public.

SIGNED AND SEALED IN PRESENCE OF C.M. Wilkinson
 H.J. Radcliffe

Sydney R. Fernald. [LS]

STATE OF MICHIGAN } SS
 COUNTY OF WAYNE

On this 16th day of March, 1909 before me a Notary Public in and for said county personally came the above named Sydney R. Fernald, known to me to be the person who executed the above dedication and acknowledged the same to be her free act and deed.

Charles M. Wilkinson
 NOTARY PUBLIC WAYNE COUNTY MICHIGAN
 My COMMISSION EXPIRES July 5-1909

STATE OF MICHIGAN } SS
 COUNTY OF WAYNE

We Otto Stoll, Register of Deeds and George Jerome Surveyor, hereby certify that we have each carefully compared this copy with the original plat of Log Cabin Park Subdivision of Lot 6 and Part of Lot 14 of Youngblood's Subdivision of the East Part of the S.E. $\frac{1}{4}$ of Section 11, T.15.R.11.E., Greenfield Township, Wayne County, Michigan and that it is an exact copy thereof and of the whole of such original map or plat.

Otto Stoll REGISTER OF DEEDS
 George Jerome SURVEYOR

Wayne County Treasurer's Office
 Detroit Mich May 10th 1909
 I hereby certify that according to the Records of this Office all State and County Taxes for five years prior to the 10th day of May, 1909, are paid and that there are no Tax Liens or Taxes held by the State or any individual against the above described property.

Geo. C. Waldo
 Ref. REGISTER OF DEEDS.

Whereby certify that this plat is a correct copy of the plat now on record in the Register of Deeds office being made under the supervision of the Auditor General by tracing the plat on record and affixing thereto a carefully compared copy of the dedication and certificates.

Dated this 14th day of March 1911
 John B. LaFountain
 Clerk And Gen. Dep.

REGISTER OF DEEDS OFFICE } SS
 WAYNE COUNTY
 This instrument was received for record this 29 day of May, 1909 at 10:30 o'clock A.M. and recorded in Liber 26 of PLATS on page 52 as proper certificate was furnished in compliance with Sect. 135 of Senate Bill No. 199 Filed 1893
 Otto Stoll
 Register of Deeds

