


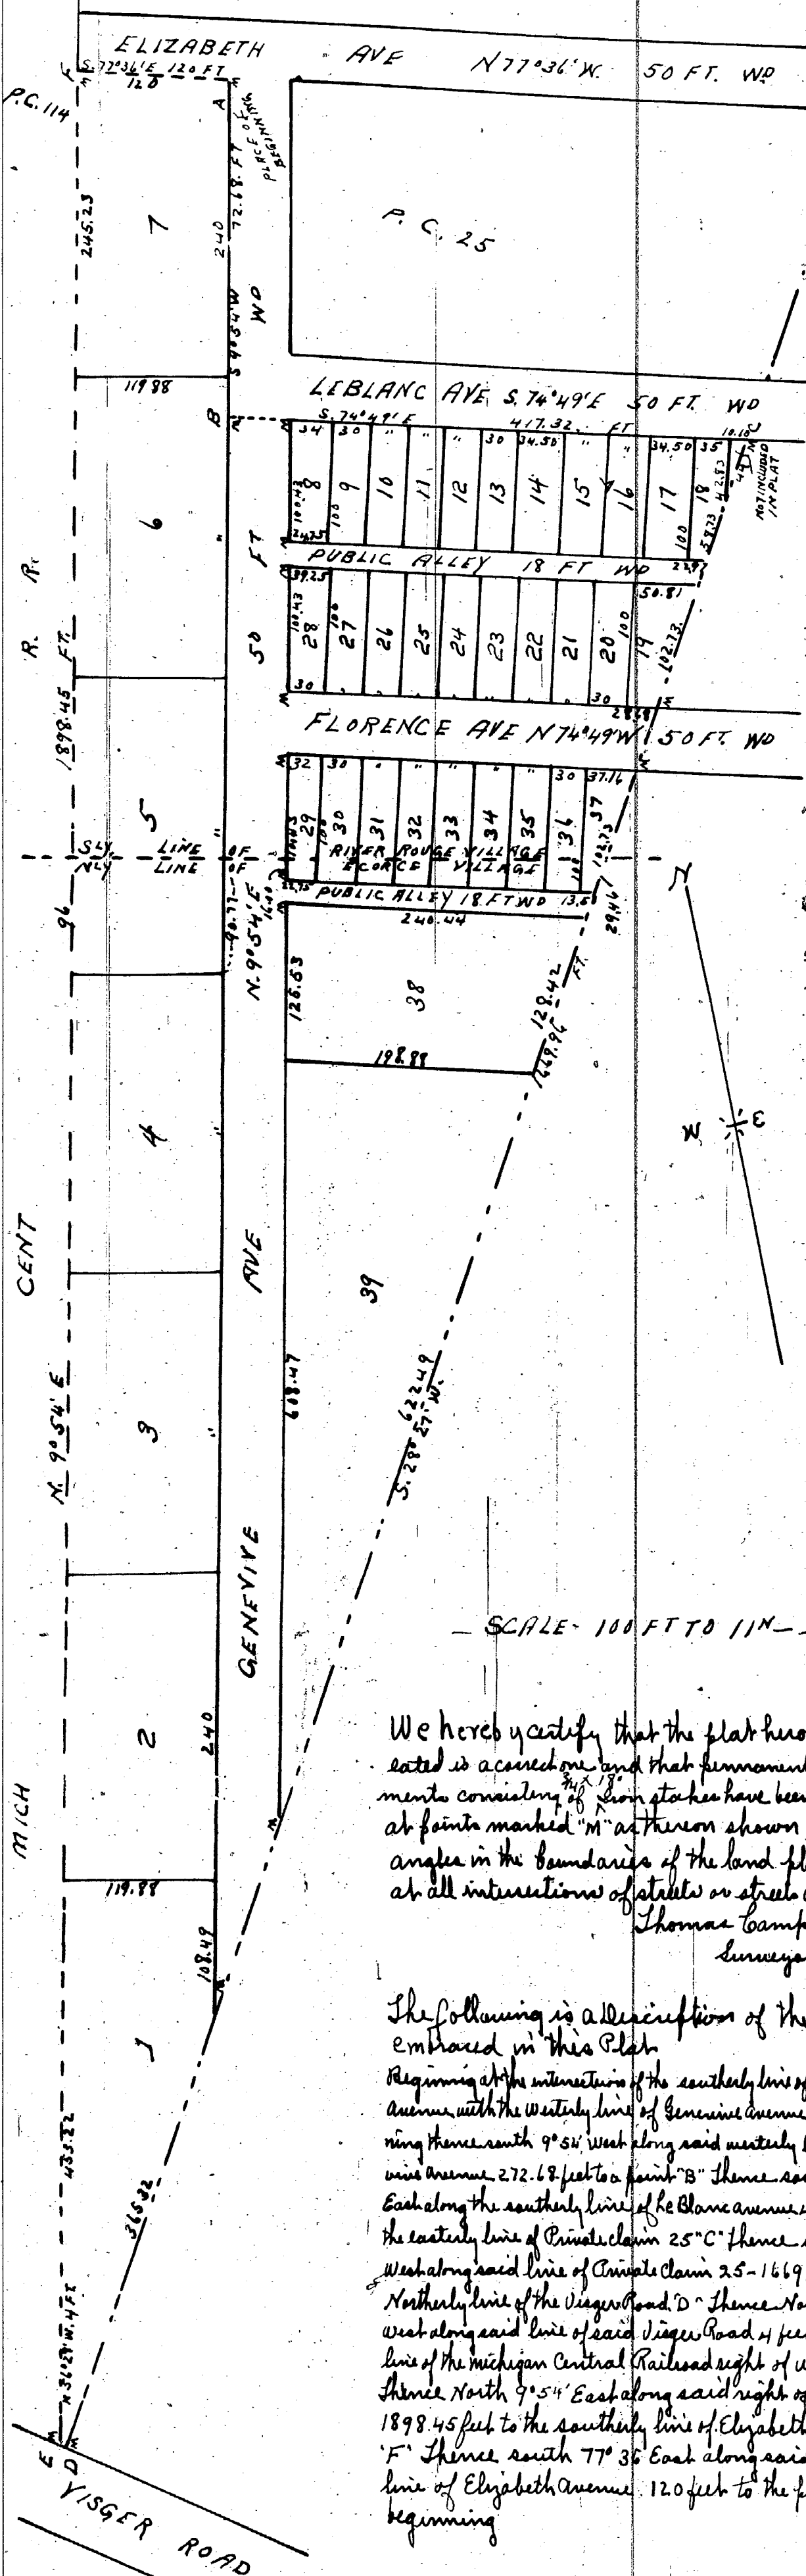

C. J. LABADIE'S
Sub? of part of P.C. 25th 114
- VILLAGES OF RIVER ROUGE & ECORSE -
- Wayne Co. Mich -

I hereby certify that this plat is a correct copy of the plat now on record in the Register of Deeds office being made under the supervision of the Auditor General by tracing the plat on record and affixing thereto a carefully compared copy of the dedication and certificates

Dated this 14th day of March 1911

John B. LaFontaine
 Clerk and Gen. Dep.

Know all men by these presents that we Elizabeth Labadie, Charles J. Labadie and Delina Labadie his wife Elizabeth St. Amant, Nancy St. Amant, Mary D. LeBlanc, Columbus A. Labadie and Matilda Labadie, his wife, Edmund S. Labadie and Edith Labadie, his wife, Annie O. Salliotte and Cora F. Labadie, proprietors have caused to be made for record this plat of C. J. Labadie's Sub? of part of P.C. 25 and 114 Villages of River Rouge and Ecorse Wayne Co. Mich. by Thomas Campau & Son Surveyors and we hereby adopt the same and dedicate the streets and alleys shown for the use of the public

Witness our hands and seals this Thirteenth day of December
 A.D. 1907

In Presence of
 Thomas W. Campau
 Ira J. Merrill

Elizabeth Labadie
 Charles J. Labadie
 Delina Labadie
 Elizabeth St. Amant
 Nancy St. Amant
 Mary D. LeBlanc
 Columbus A. Labadie
 Matilda Labadie
 Edmund S. Labadie
 Edith Labadie
 Annie O. Salliotte
 Cora F. Labadie

LS
LS
LS
LS
LS
LS
LS
LS
LS
LS
LS
LS

State of Michigan }
 County of Wayne }

On this Thirteenth day of December A.D. 1907 before me the undersigned a Notary Public in and for said County personally appeared Elizabeth Labadie, Charles J. Labadie and Delina Labadie his wife Elizabeth St. Amant, Nancy St. Amant, Mary D. LeBlanc, Columbus A. Labadie and Matilda Labadie his wife, Edmund S. Labadie and Edith Labadie his wife, Annie O. Salliotte and Cora F. Labadie known to me to be the same persons who executed the foregoing instrument and who acknowledged the same to be their free act and deed

Thomas M. Campau
 Notary Public
 Wayne Co. Michigan

My commission expires March 29th 1910.

We hereby certify that the plat herein delineated is a correct copy of the plat now on record in the Register of Deeds office being made under the supervision of the Auditor General by tracing the plat on record and affixing thereto a carefully compared copy of the dedication and certificates

State of Michigan }
 County of Wayne }

We Otto Stoll, Register of Deeds and Thomas Campau & Son, Surveyors hereby certify that we have each carefully compared this copy with the plat of C. J. Labadie's Sub? of part of P.C. 25 and 114 Villages of River Rouge and Ecorse Wayne Co. Mich. and that it is an exact copy thereof and of the whole of such original map or plat

Otto Stoll
 Register of Deeds
 Thomas Campau & Son
 Surveyors

Approved by the Village Council of the Village of River Rouge January 28th 1908
 Geo P. Culmann
 Village Clerk

Examined and Approved
 June 20 1908
 John F. Wilkinson
 Deputy Auditor General

Approved by the Village Council of the Village of Ecorse Aug 4. 1908
 Chase Montroy
 Village Clerk

The following is a description of the Land embraced in this Plat
 Beginning at the intersection of the southerly line of Elizabeth Avenue with the westerly line of Genesee Avenue and running thence south 9° 54' West along said westerly line of Genesee Avenue 272.68 feet to a point "B" thence south 74° 49' East along the southerly line of LeBlanc Avenue 417.32 feet to the easterly line of Private Claim 25 "C" thence south 28° 27' West along said line of Private Claim 25-1669.96 feet to the Northerly line of the Village Road "D" thence North 56° 28' West along said line of said Village Road 4 feet to the easterly line of the Michigan Central Railroad right of way "E" thence North 9° 54' East along said right of way line 1898.45 feet to the southerly line of Elizabeth Avenue "F" thence south 77° 36' East along said southerly line of Elizabeth Avenue 120 feet to the place of beginning

REGISTER OF DEEDS OFFICE }
 WAYNE COUNTY }
 This instrument was received for record this 21st day of Jan'y 1909 at 12:00 o'clock P.M. and recorded in Liber 26 of PLATS on page 31 as proper certificate was furnished in compliance with Sect. 138 of Senate Bill No. 199 Filed 212, Act of 1893.

REGISTER OF DEEDS

Wayne County Treasurer's Office
 Detroit Mich Jan'y 21st 1909

I hereby certify that according to the Records of this office all State and County Taxes for five years prior to the 20th day of January 1909 are paid and that there are no Tax Liens or Titles held by the State or any individual against the above described property

Geo S. Waldo
 WAYNE CO. TREASURER