

FERGUSON PARK SUB.


OF PART OF LOT 16 OF SUB OF 1/4 SECS 39, 40, 41, 42 AND 59, 10000 A.T.

NAMTRAMCK

WAYNE CO., MICHIGAN

SCALE 100 FEET PER INCH

MASON L. BROWN
ENGINEER & SURVEYOR
2223, 24727 NADGES BLK
DETROIT MICH

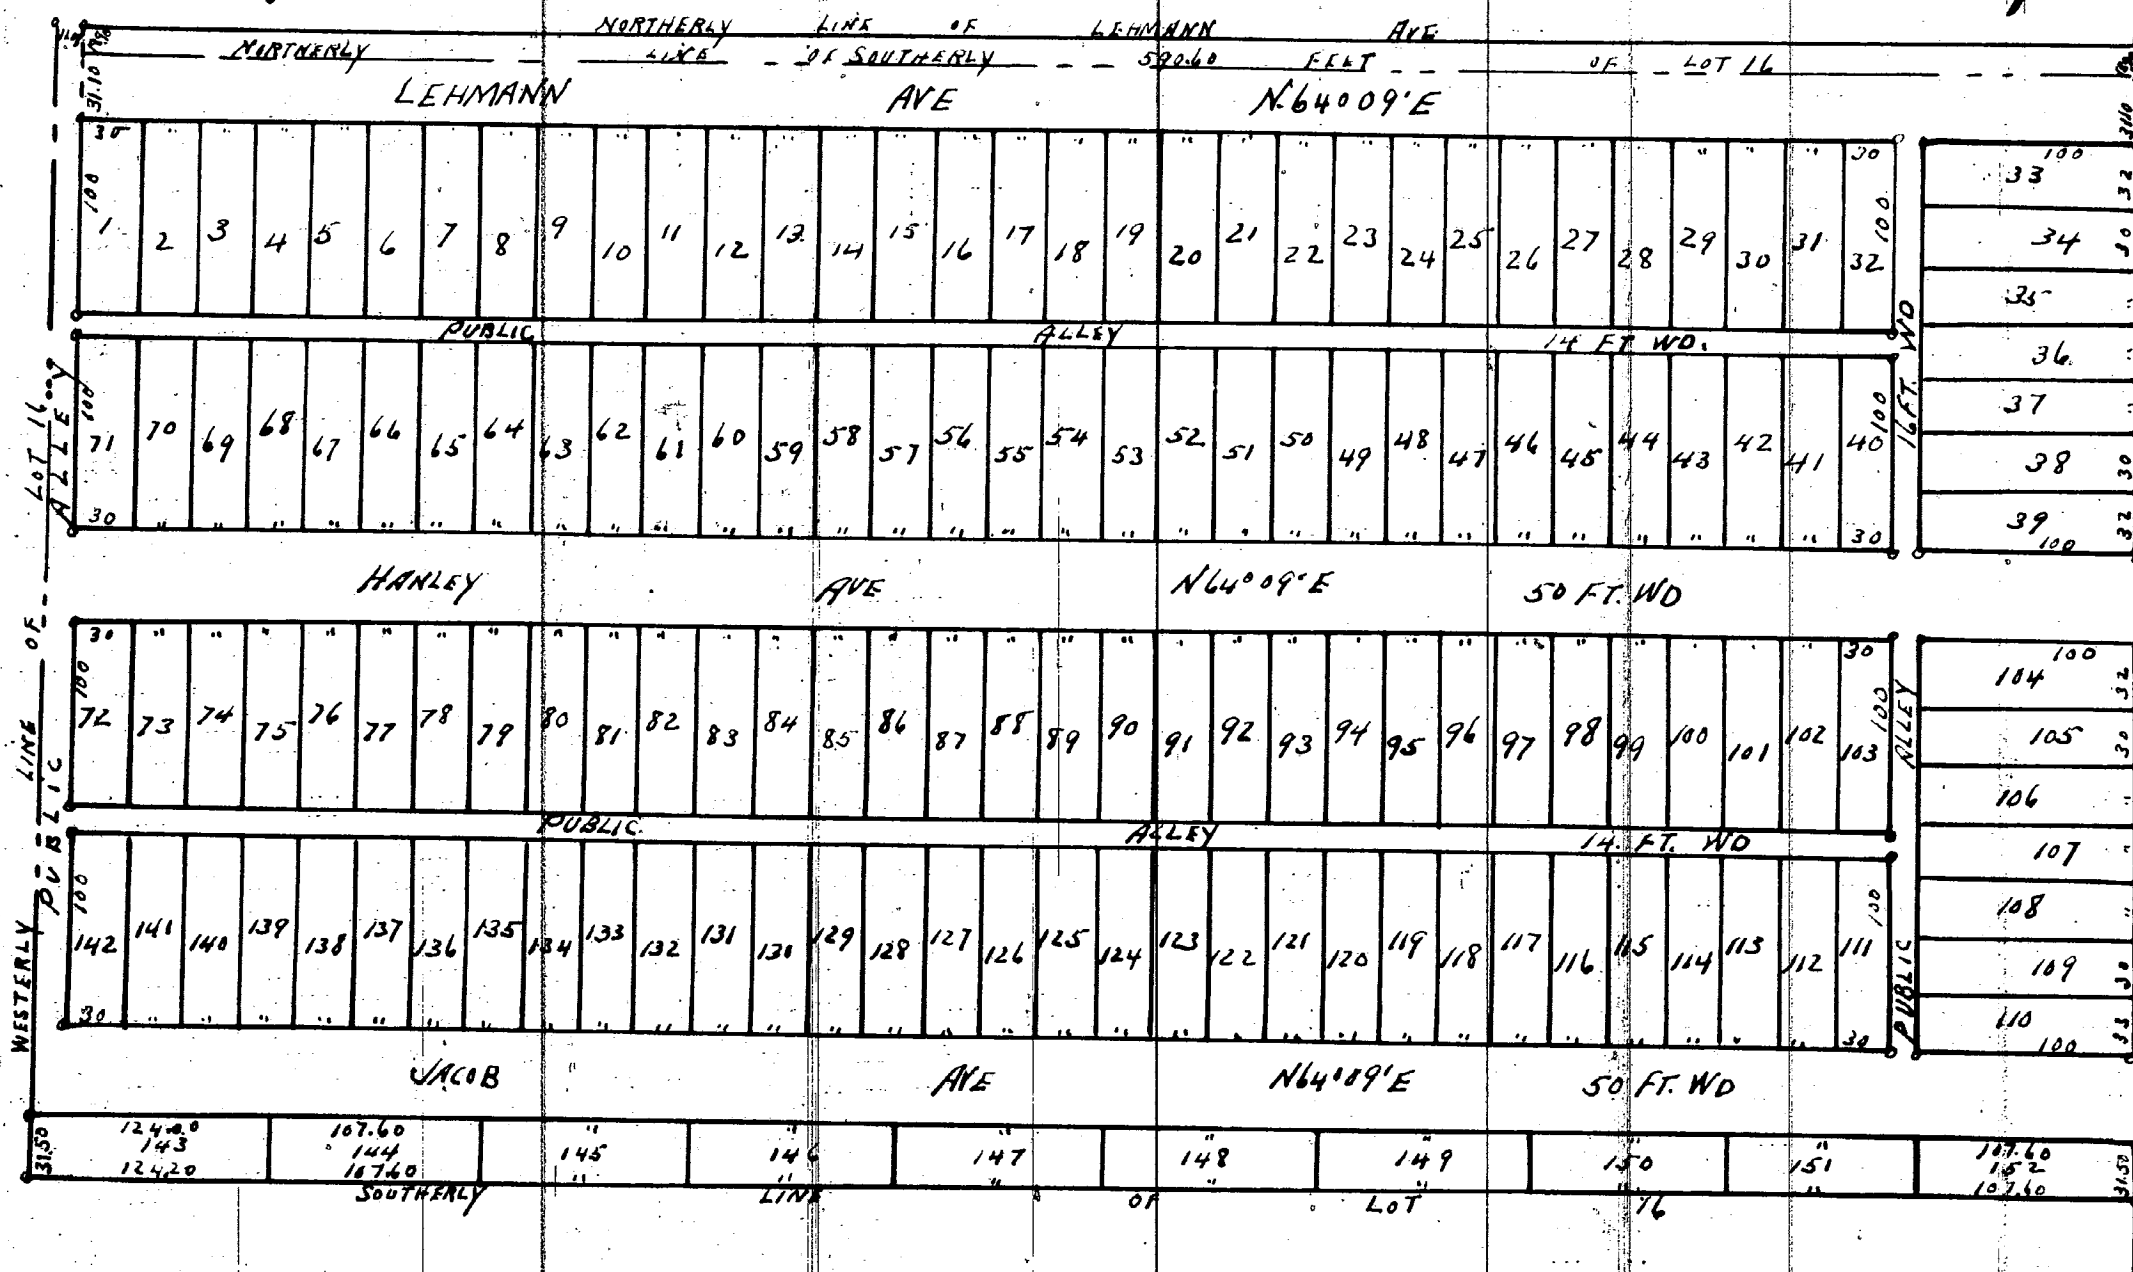

Examined and Approved

May 27-1893

D. B. Ainger

Deputy Auditor General

I hereby certify that the above plat is correct and that Monuments consisting of Oak Stakes 1/4 inches square and 15 inches long have been placed in the Ground at all angles in the Boundaries, and at the intersection of all Streets or Streets and Alleys, as shown on plat by o

Detroit May 17th 1893

Mason L. Brown
Engineer and Surveyor

STATE OF MICHIGAN } ss

County of Wayne

We Elgin A. Heames Dep. Register
of Deeds and Mason L. Brown Surveyor, hereby

certify that we have each carefully compared this copy with the original
plat of Ferguson Park Sub. of part of lot 16 of sub of 1/4 SECS 39, 40, 41, 42 AND 59, 10000 A.T.
Namtramck Wayne Co. Mich. and that it is an exact copy thereof and of
the whole of such original map or plat.

Elgin A. Heames Dep. Register of Deeds
Mason L. Brown Surveyor

I hereby certify that this plat is a correct copy of
the plat now on record in the Register of Deeds office
being made under the supervision of the Auditor
General by tracing the plat on record and
affixing thereto a carefully compared copy of the
dedication and certificates

Dated this 6th day of March, 1911

John B. LaFountain
Clerk and Gen. Dept.

KNOW ALL MEN BY THESE PRESENTS that WE
George Ferguson, Elizabeth Ferguson
Jacob Mueller and Wilhelmina Mueller
Have caused the land embraced in the above plat to be surveyed, laid
out and platted, to be known as Ferguson Park Sub. of part of Lot 16 of sub of 1/4 SECS 39, 40, 41, 42 AND 59, 10000 A.T.
Namtramck Wayne Co. Michigan and that the Streets and
Alleys shown on said plat to be hereby dedicated to the use of the public
Witness our hands and seals this 27th day of February
A. D. Eighteen Hundred and Ninety three

In presence of
George Ferguson [L.S.]
Elizabeth Ferguson [L.S.]
Jacob Mueller [L.S.]
Wilhelmina Mueller [L.S.]

STATE OF MICHIGAN } ss

COUNTY of Wayne

On this 4th day of February 1893 before
me, a Notary Public in and for said county, personally appeared the
above named George Ferguson, Elizabeth Ferguson his wife
Jacob Mueller and Wilhelmina Mueller his wife
known to me to be the same persons who executed the above dedication
and who acknowledged the same to be their free act and deed.

Charles A. Allen Notary Public
Wayne County Michigan

REGISTER'S OFFICE } ss
County of Wayne
Received for Record, the 8th day
of June A. D. 1893 at
8 o'clock P. M. and Re-
corded in Liber 18 of Plats
on Page 82.
Elgin A. Heames
Dep. REGISTER