


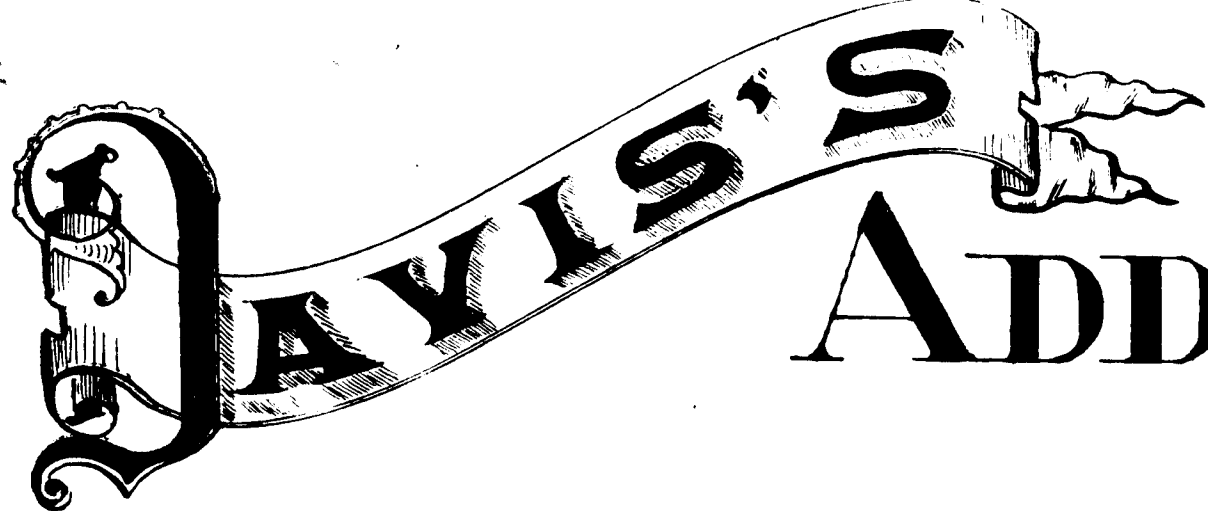

ADDITION TO THE VILLAGE OF BELLEVILLE

T. 3. S. R. 8. E. WAYNE CO. MICH.

DEDICATION

Know All Men by these Presents

that we George E. Davis as proprietor, and Elizabeth Davis his wife, have caused the land embraced in the annexed plat to be surveyed, laid out and platted, to be known as Davis's Addition to the Village of Belleville T. 3. S. R. 8. E. Wayne Co. Mich. & that the streets and alleys as shown on said plat are hereby dedicated to the use of the public.

Signed & Sealed in Presence of

Richard Q. Vos } Geo. E. Davis
F. Donnerschke } Elizabeth Davis

STATE OF MICHIGAN }
COUNTY OF KENT } ss.

On this First day of May 1893 before me, a Notary Public in and for said county, personally came the above named George E. Davis and Elizabeth Davis his wife, known to me to be the persons who executed the above dedication and acknowledged the same to be their free act and deed.

F. Donnerschke
Notary Public Kent Co. Mich.

DESCRIPTION OF LAND PLATTED

The land embraced in the annexed plat of Davis's Addition to the Village of Belleville, T. 3. S. R. 8. E. Wayne Co. Mich. is described as follows: a piece of land beginning at a stake distant 315 feet south from the Section corner between Sections No. 21, 22, 27 & 28 T. 3. S. R. 8. E. Wayne Co. Mich. Thence West 165 feet to a stake. Thence North 167 feet to a stake. Thence West 140.50 feet to a stake. Thence North 148.50 feet to a stake. Thence West 275 feet to a stake. Thence South 21 feet to a stake. Thence East 1190 feet to a stake in the northerly line of the Wabash Railway. Thence East along said northerly line of said Railway on a 1° curve 629 feet to a stake. Thence North 577 feet to the place of beginning.

Milo H. Davis
Surveyor

SURVEYORS CERTIFICATE

I hereby certify that the plat herein delineated is a correct one and that permanent monuments, consisting of oak stakes 4 1/2 inch square and 16 inches long have been planted at points marked thus o as thereon shown at all angles in the boundaries of the land platted, and at all intersections of streets or streets and alleys.

Milo H. Davis
Surveyor

READ AND FILED
GENERAL'S OFFICE

May 9 1893
D. B. Ammer
Deputy Auditor General

Examined & Approved
May 14 1893
D. B. Ammer
Deputy Auditor General

30 May 18 1893
E. A. H. James
6 3
18
plots

STATE OF MICHIGAN }
COUNTY OF WAYNE } ss.



W. Elgin A. Hames, Dep. Register of Deeds, and Milo H. Davis Surveyor, hereby certify that we have each carefully compared this copy with the original plat of Davis's Addition to the Village of Belleville T. 3. S. R. 8. E. Wayne Co. Mich. and that it is an exact copy thereof of the whole of such original map or plat.

Elgin A. Hames, Dep. Register of Deeds
Milo H. Davis Surveyor

STATE OF MICHIGAN }
COUNTY OF WAYNE } ss.

W. Elgin A. Hames, Dep. Register of Deeds, and Milo H. Davis Surveyor, hereby certify that we have each carefully compared the annexed copy with the plat of Davis's Addition to the Village of Belleville T. 3. S. R. 8. E. Wayne Co. Mich. now of record in the office of said Register of Deeds, and that it is a true transcript therefrom and of the whole of such record.

Elgin A. Hames, Dep. Register of Deeds
Milo H. Davis Surveyor

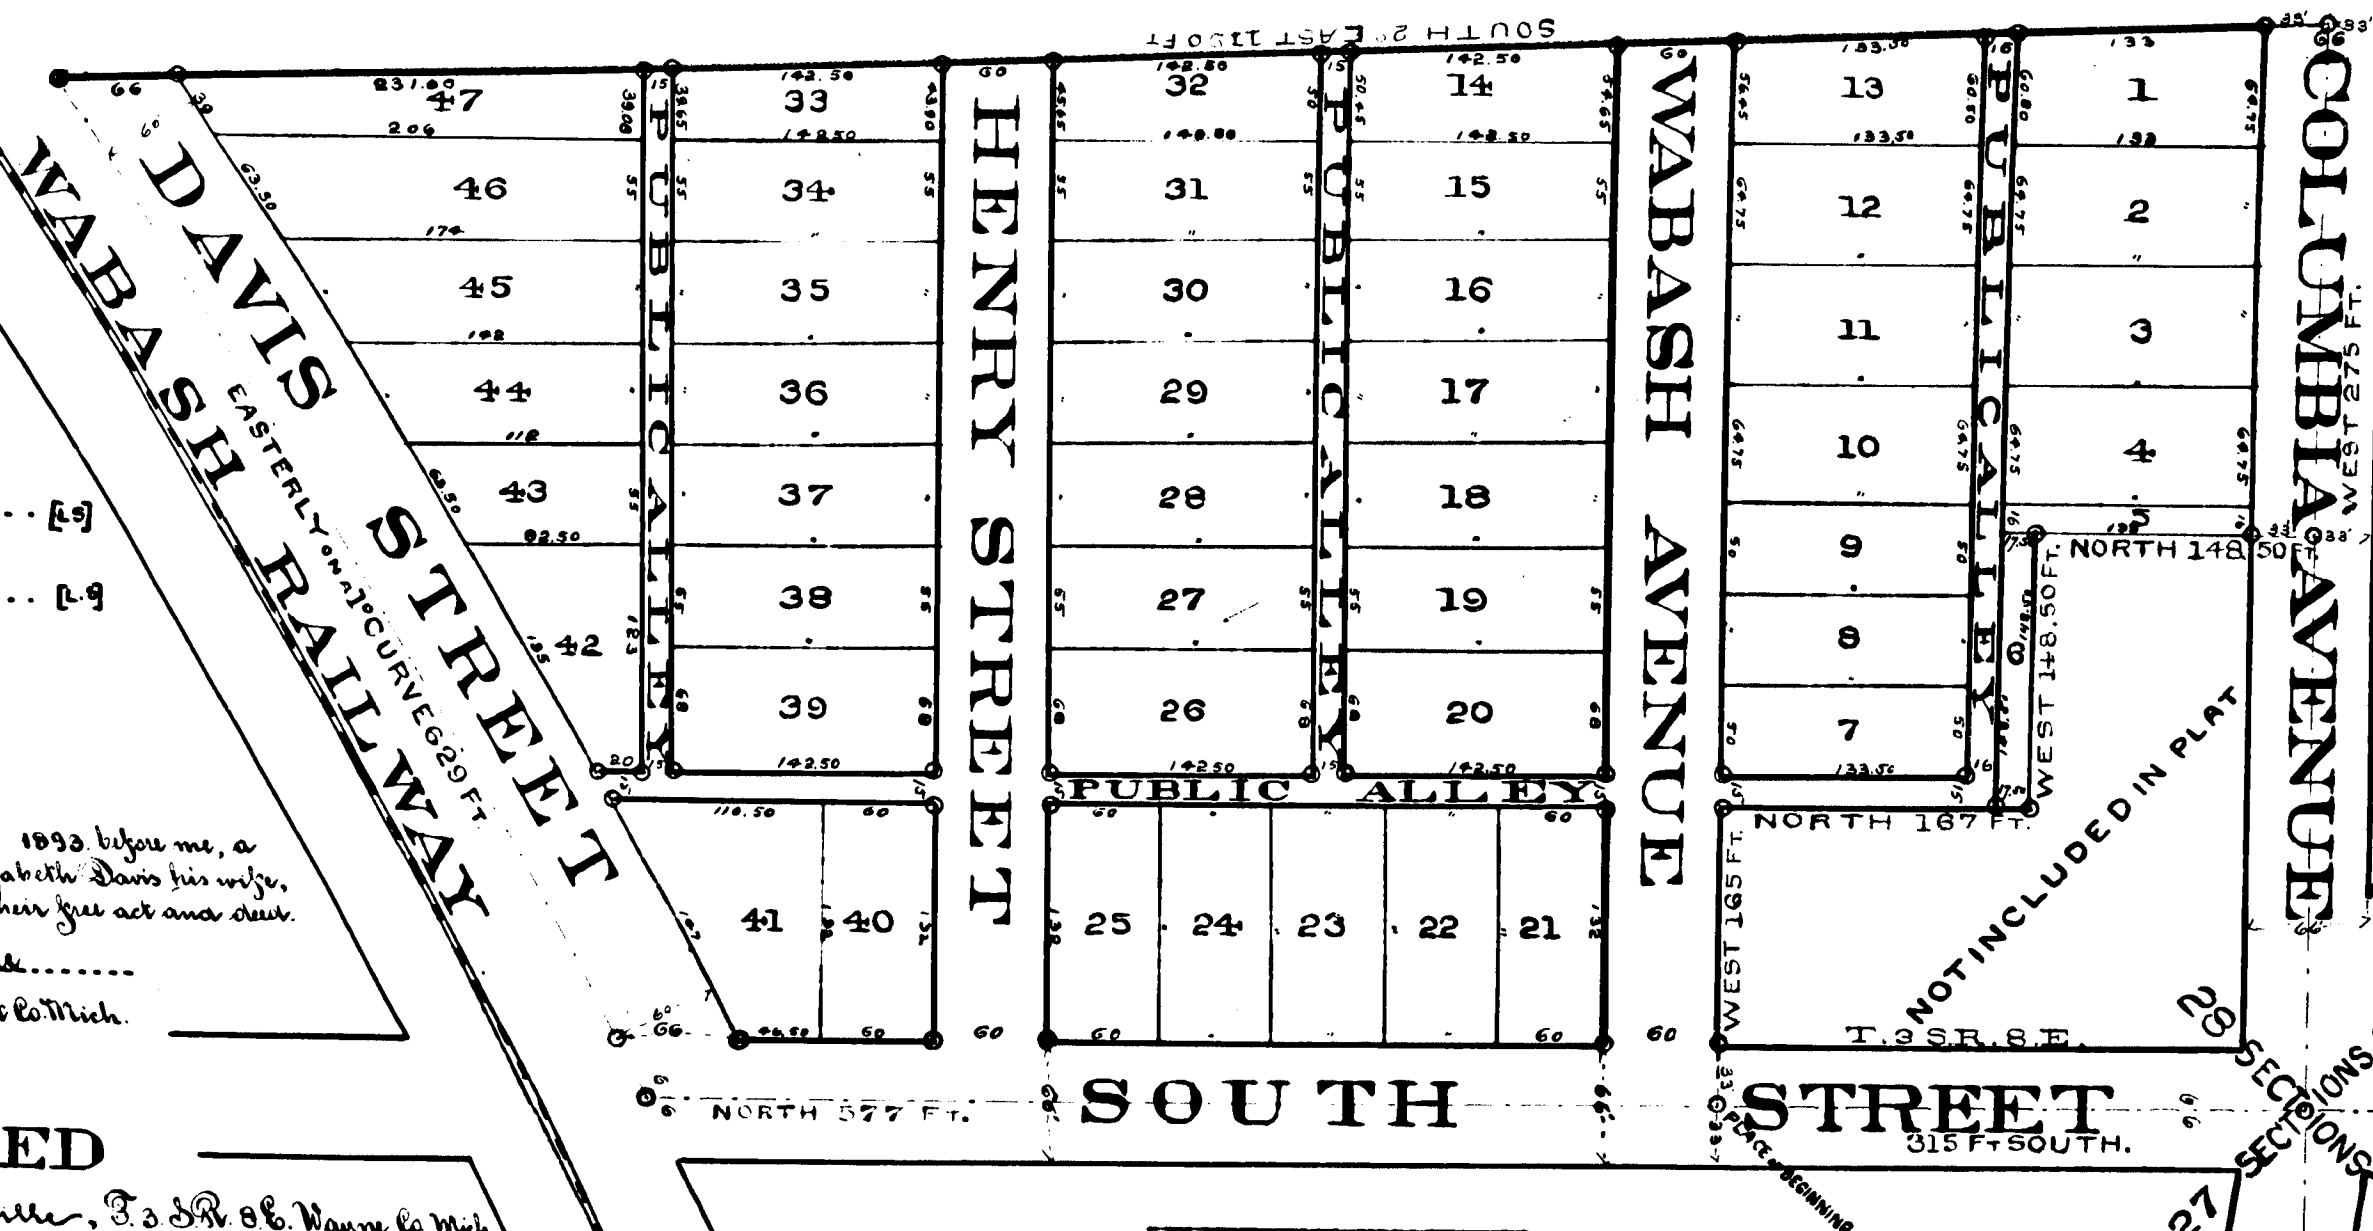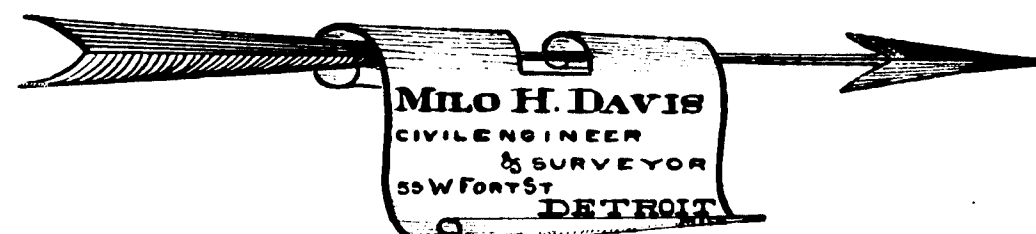

1082

DAVIS'S ADDITION TO THE VILLAGE OF BELLEVILLE

T. 3. S. R. 8. E. WAYNE CO. MICH.

DEDICATION

Know All Men by these Presents

that in George L. Davis as proprietor, and Elizabeth Davis his wife, have caused the land embraced in the annexed plat to be surveyed, laid out and platted, to be known as Davis's Addition to the Village of Belleville T. 3. S. R. 8. E. Wayne Co. Mich. & that the streets and alleys as shown on said plat are hereby dedicated to the use of the public.

Signed & Sealed in Presence of

Richard L. Vos } Geo. L. Davis
F. Donnarackie } Elizabeth Davis

STATE OF MICHIGAN }
COUNTY OF KENT } ss.

On this first day of May 1893 before me, a Notary Public in and for said county, personally came the above named George L. Davis and Elizabeth Davis his wife, known to me to be the persons who executed the above dedication and acknowledged the same to be their free act and deed.

F. Donnarackie
Notary Public Kent Co. Mich.

DESCRIPTION OF LAND PLATTED

The land embraced in the annexed plat of Davis's Addition to the Village of Belleville, T. 3. S. R. 8. E. Wayne Co. Mich. is described as follows: a piece of land beginning at a stake distant 215 feet south from the section corner between Sections No. 21, 22, 27 & 28 T. 3. S. R. 8. E. Wayne Co. Mich. Thence West 165 feet to a stake. Thence North 167 feet to a stake. Thence West 148.50 feet to a stake. Thence North 148.50 feet to a stake. Thence West 275 feet to a stake. Thence South 2° East 1190 feet to a stake in the northerly line of the Wabash Railway. Thence East along said northerly line of said Railway on a 1° curve 629 feet to a stake. Thence North 577 feet to the place of beginning.

Milo H. Davis
Surveyor

SURVEYORS CERTIFICATE


I hereby certify that the plat herein delineated is a correct one and that permanent monuments, consisting of cast-iron 2 1/2 inch square and 15 inches long have been planted at points marked thus o as thereon shown at all angles in the boundaries of the land platted, and at all intersections of streets or streets and alleys.

Milo H. Davis
Surveyor

AND FILED
RECORDS OFFICE
May 9, 1893
D. B. Sawyer
County Clerk

Examined & Approved
May 4th 1893
D. B. Sawyer
Deputy Auditor General.

May 18 1893
300 Plots
57

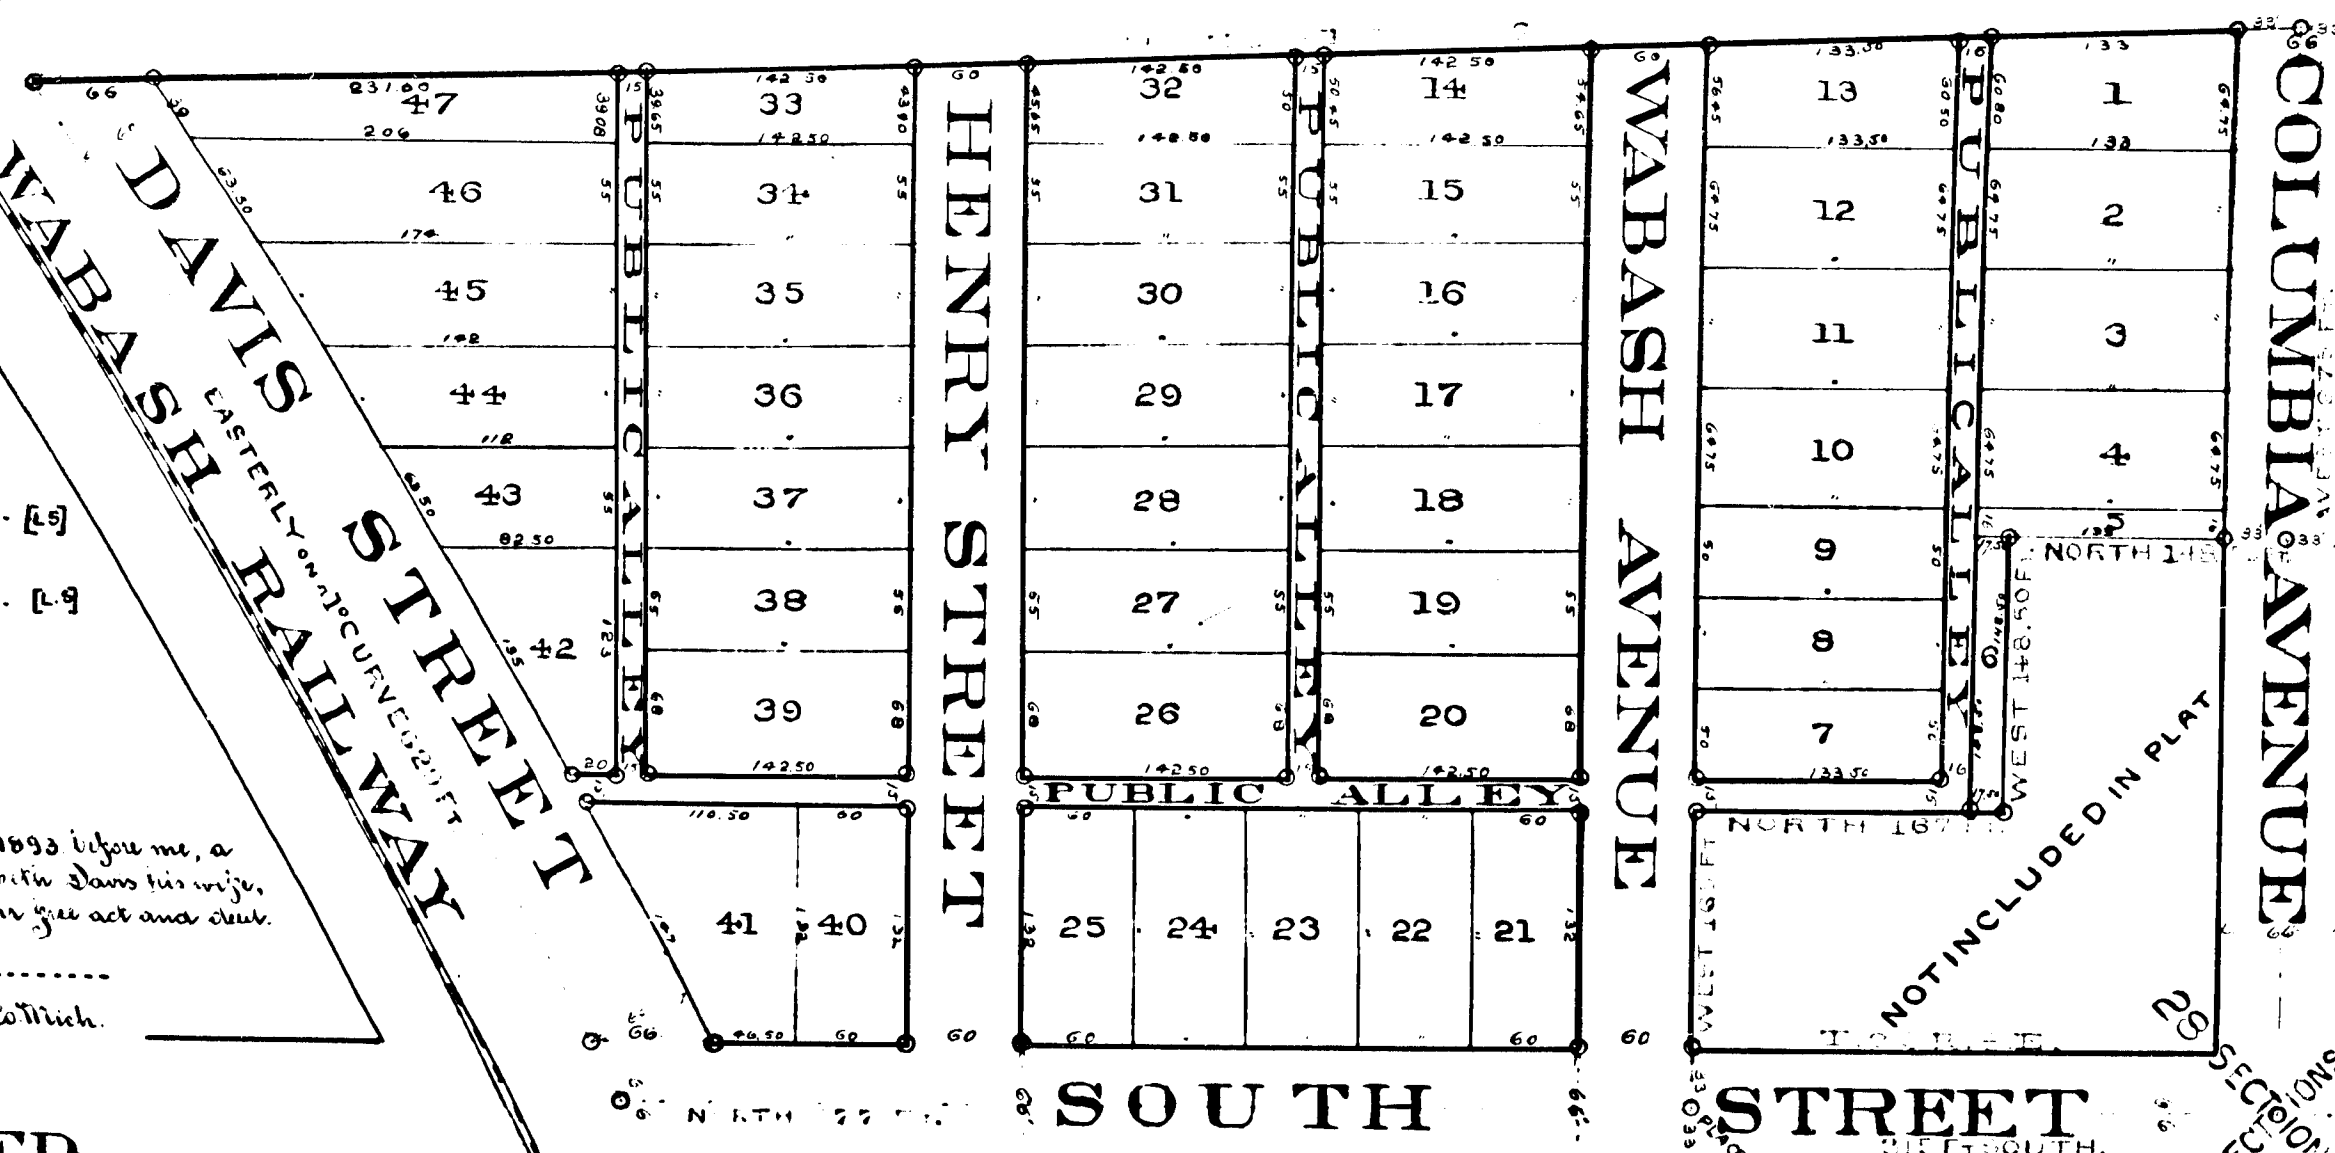

SCALE: 1 INCH = 100 FEET.

Milo H. Davis
CIVIL ENGINEER
& SURVEYOR
50 W. FORT ST.
DETROIT

STATE OF MICHIGAN }
COUNTY OF WAYNE } ss.

W. Elmer A. Heames, Jr. Register of Deeds, and Milo H. Davis, Surveyor, hereby certify that we have each carefully compared this copy with the original plat of Davis's Addition to the Village of Belleville T. 3. S. R. 8. E. Wayne Co. Mich. and that it is an exact copy thereof and of the whole of such original map or plat.

W. Elmer A. Heames, Jr. Register of Deeds
Milo H. Davis Surveyor

STATE OF MICHIGAN }
COUNTY OF WAYNE } ss.

W. Elmer A. Heames, Jr. Register of Deeds, and Milo H. Davis, Surveyor, hereby certify that we have each carefully compared the annexed copy with the plat of Davis's Addition to the Village of Belleville T. 3. S. R. 8. E. Wayne Co. Mich. now of record in the office of said Register of Deeds, and that it is a true transcript therefrom and of the whole of such record.

W. Elmer A. Heames, Jr. Register of Deeds
Milo H. Davis Surveyor