

EMMA J. PULFORD'S SUB.

OF PART OF THE SOUTH 1/2 OF SECTION 17, T.15 S. R.12 E.

HAMTRAMCK WAYNE CO

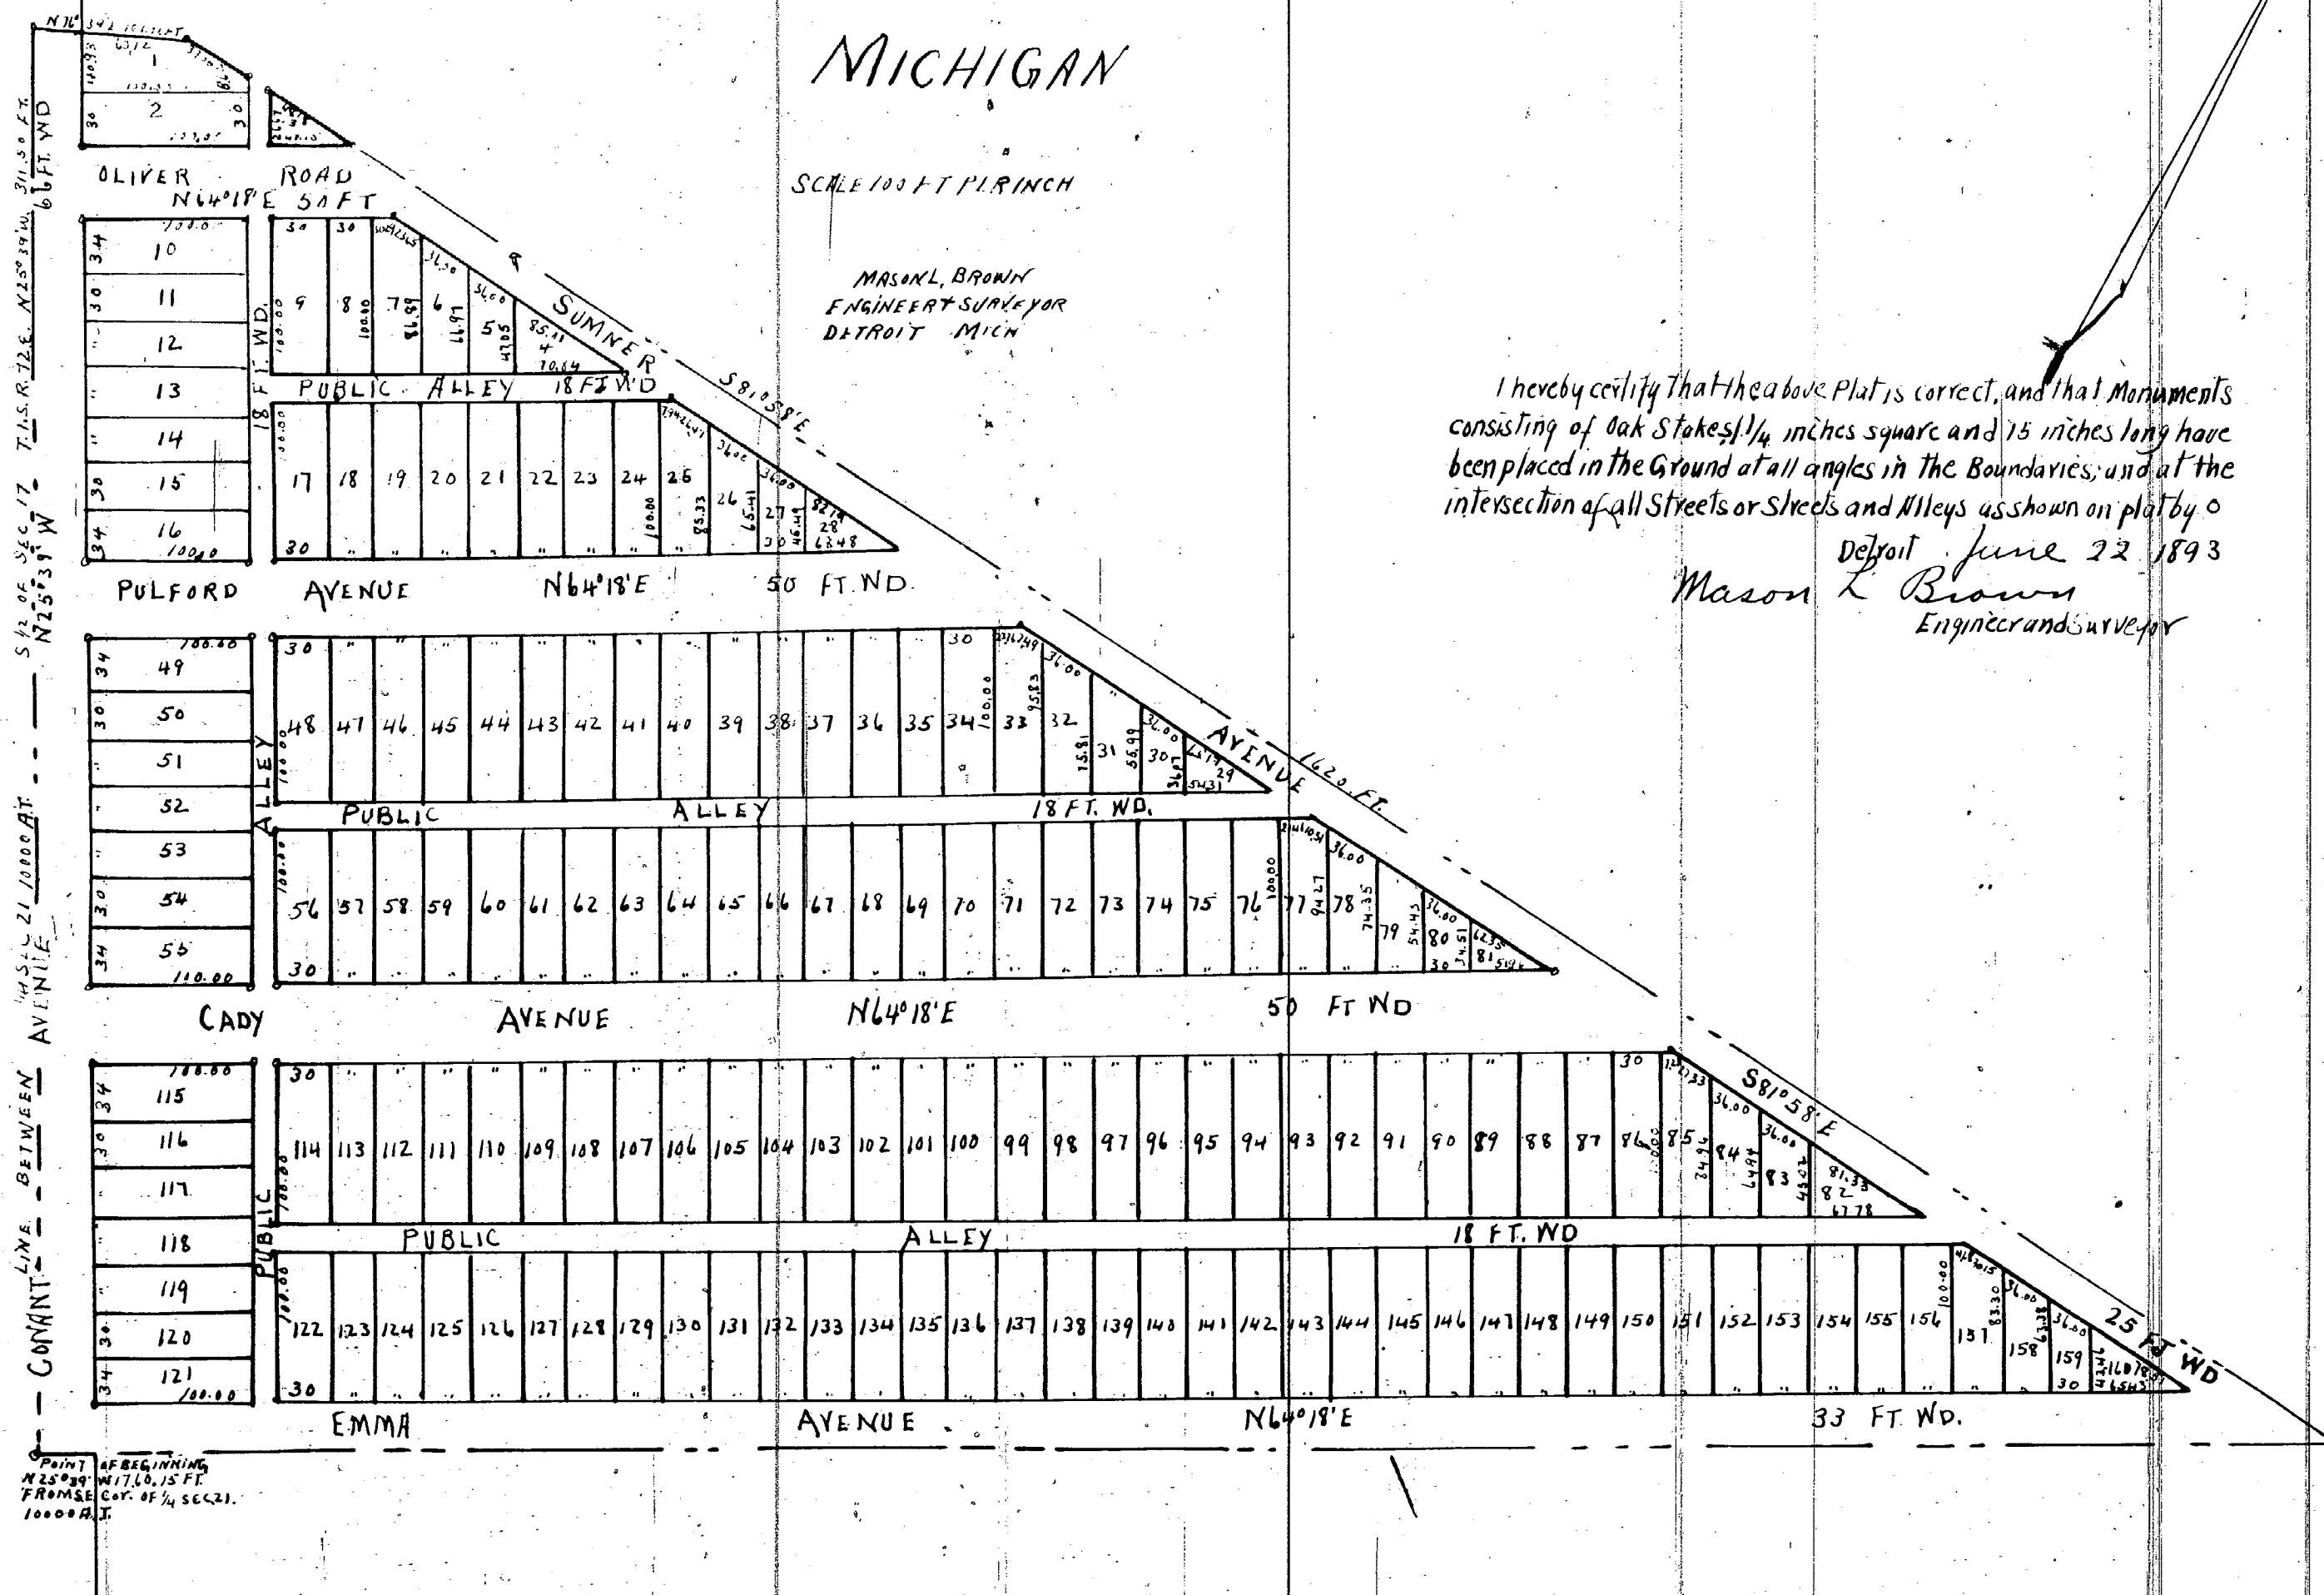
MICHIGAN

SCALE 100 FT. = 1 INCH

MASON L. BROWN
ENGINEER & SURVEYOR
DETROIT MICH

I hereby certify that the above plat is correct, and that monuments consisting of oak stakes 1/4 inches square and 15 inches long have been placed in the ground at all angles in the boundaries, and at the intersection of all streets or streets and alleys as shown on plat by

Detroit June 22 1893

Mason L. Brown
Engineer and Surveyor

KNOW ALL MEN BY THESE PRESENTS, that
Emma J. Pulford

Have caused the land embraced in the above plat to be surveyed, laid out and platted, to be known as EMMA J. PULFORD'S SUB. OF PART OF THE SOUTH 1/2 OF SECTION 17, T.15 S. R.12 E. HAMTRAMCK WAYNE CO. Michigan and that the streets and alleys shown on said plat are hereby dedicated to the use of the public. Witness my hand and seal this 22nd day of June

A. D. Eighteen Hundred and Ninety Three
In presence of
John J. Fourn
Mason L. Brown
Emma J. Pulford L.S.

STATE OF MICHIGAN } ss
COUNTY OF WAYNE

On this, the 22nd day of June 1893, before me, a Notary Public in and for said county, personally appeared the above named Emma J. Pulford

known to me to be the same person who executed the above dedication and who acknowledged the same to be her free act and deed

John J. Fourn Notary Public
Wayne County Michigan

I hereby certify that this plat is a correct copy of the plat now on record in the Register of Deeds office being made under the supervision of the Auditor General by tracing the plat on record and affixing thereto a carefully compared copy of the dedication and certificate

Dated this 7th day of March 1911

John B. La Fountain
Clerk and Gen. Dep.

STATE OF MICHIGAN } ss
COUNTY OF WAYNE

We, John A. Heames Register of Deeds, and Mason L. Brown Surveyor hereby certify that we have carefully compared this copy with the original plat of EMMA J. PULFORD'S SUB. OF PART OF THE SOUTH 1/2 OF SECTION 17, T.15 S. R.12 E. HAMTRAMCK WAYNE CO. Michigan and that it is an exact copy thereof and of the whole of such original map or plat

John A. Heames Register of Deeds
Mason L. Brown Surveyor

Register of Deeds Office } ss
Wayne County
This instrument was received for record this 10th day of July 1893 at 3:00 o'clock P. M. and recorded in Liber 18 of Plats on page 88 as proper certificate was furnished in compliance with Sect. 136, of Senate Bill No. 199 File 212 Act of 1893

John A. Heames
Register of Deeds

Examined and Approved
July 3, - 1893.

D. B. Uinger
Deputy Auditor General

The property herein platted is a part of the south 1/2 of Section 17, T.15 S. R.12 E. Hamtramck Wayne Co. Michigan described as follows: beginning at a point in the line between 1/4 Sec. 21 10000 A.T. and the S 1/2 of Sec. 17, T.15 S. R.12 E. N25°39'W. 1760.15 ft. along said line from the S.E. corner of said 1/4 Sec. 21, thence containing along said line N25°39'W. 911.50 ft. thence N70°39'E 101.91 ft. thence S81°58'E 1620 ft. thence S64°18'W. 1451.27 ft. to the point of beginning