10825

KOPPIN and LEHRE'S SUBD.

of south 2 Acres of north 6 Acres of Lot 31. P.C. 182 and
Lots Bl.2 Lot 17 Bl.1, and Part of Lot Bl.1 of G. GALSTER'S Subd. of south 5 Acres
of Lot 31, Priv. Claim 182.
and dedication of GALSTER ST. through south 2 Acres of north 4 Acres
of Lot 31, Priv. Claim 182,
DETROIT, MICH

Scale 100 Ft 1 Inch.

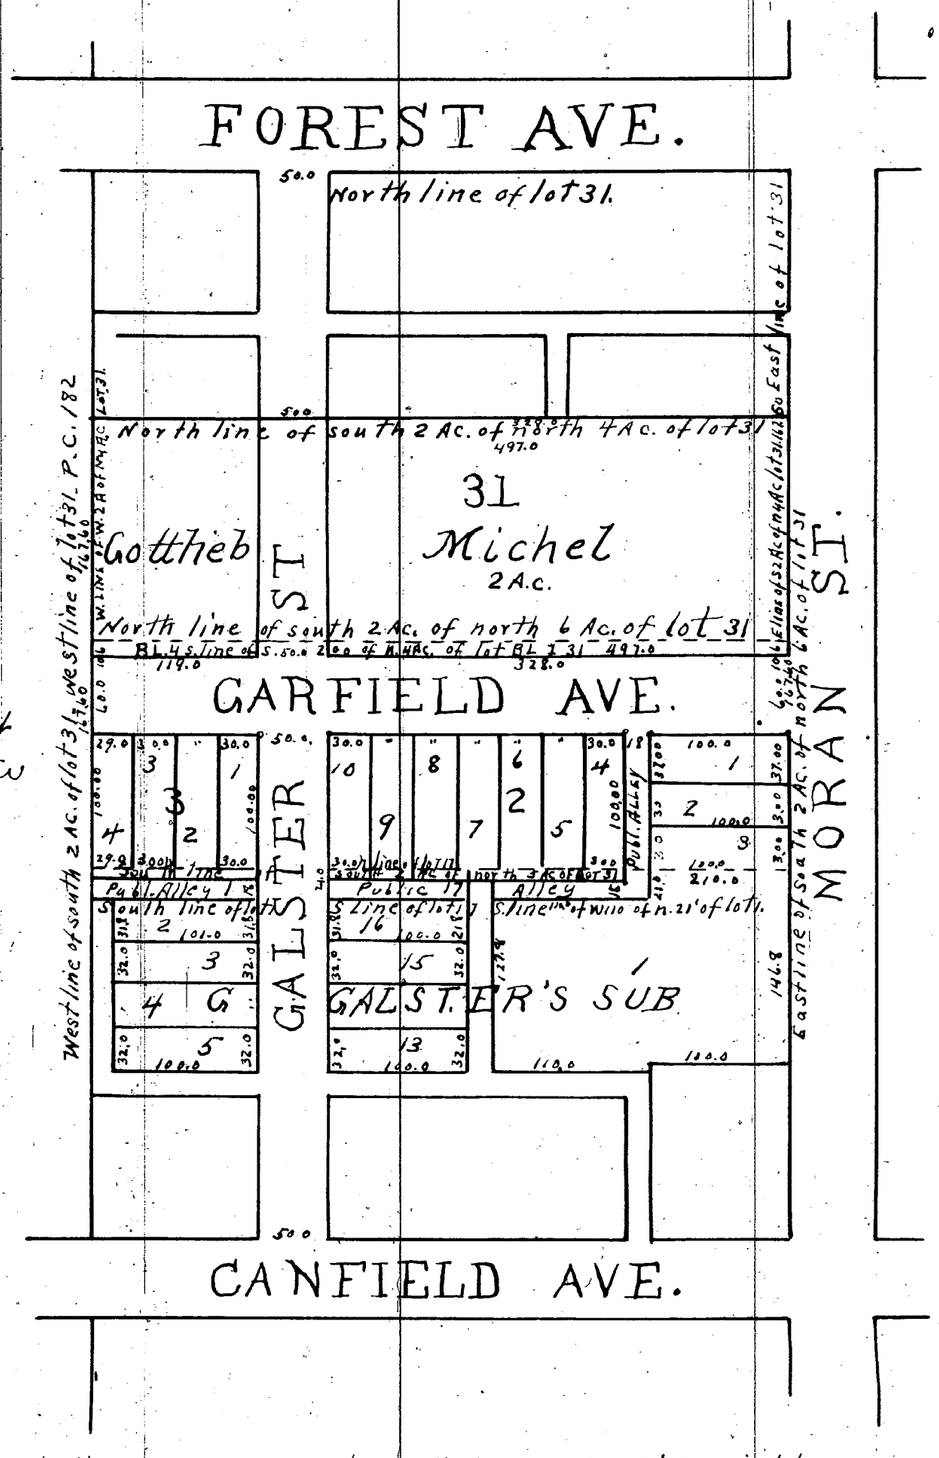

I hereby certify that this plat is a correct copy of the plat now on record in the Register of Deeds office being made under the supervision of the Auditor General by tracing the plat on record and affixing thereto a carefully compared copy of the dedication and certificates

Dated this 11th day of March 1911
John B La Fountain
Clerk And Gen Dept

REGISTERS OFFICE } ss
County of WAYNE
Received for Record the 14th day of June A D 1892 at 3 00 o'clock P. M. and Recorded in Liber 17 of Plats on Page 21
Elgin A Steames
Dep REGISTER

Know All Men By These Presents that we Henry K Koppin and Elisabeth Koppin his wife and Otto C. Lehre and Wilhelmine Lehre his wife and Gottlieb Michel and Augusta Michel his wife have caused the land embraced in the above plat to be surveyed and platted to be known as Koppin and Lehre's Sub. of south 2 Acres of north 6 Acres of Lot 31. P.C. 182. and lots 1 Bl. 2 17 Bl. 1. and part of lot. 1. Bl. 1 of G. Galsters sub. of south 5 Ac. of lot 31. P.C. 182.: and dedication of Galster St. through south 2 Acres of north 4 Ac. of lot 31. Priv. Claim 182. Detroit Mich and that the streets and Alleys shown on said plat are hereby dedicated to the use of the public

Witness our hands and seals this the 16th and 25th day of April A. D. (1892) Eighteen Hundred and Ninety Two

In presence of

W. A. Sauer, Wm Heller — Signed on Apr 25 92 — Henry L. Koppin, Elisabeth Koppin, Otto C. Lehre, Wilhelmine Lehre

W. A Sauer, Wm Heller — Signed on April 16 92 — Gottlieb Michel, Augusta Michel

On this 16th day of April A.D. Eighteen Hundred and Ninety Two before me the subscriber, a Notary Public in and for said County personally appeared Henry L Koppin and Elisabeth Koppin his wife and Otto Lehre and Wilhelmine Lehre his wife and on the 25th of April 1892 Gottlieb Michel and Augusta Michel his wife known to me to be the same persons who executed the above instrument and who acknowledged the same to be their free act and deed

Wm B Rice
Notary Public Wayne Co. Mich

I hereby certify that the above Plat is correct and that Monuments consisting of Oak Stakes 1¼ inches square and 13 inches long marked thus "6" on Plat have been placed in the ground at all angles in the Boundaries and at the Intersections of all Streets or Streets and Alleys

Detroit April 16 1892 Wm C Sauer
Surveyor

Examined and Approved
April 26. 1892
H. R Pratt
Deputy Auditor General

State of Michigan } L.S.
County of Wayne }

We Elgin A. Steames Dep Register of Deeds. and W.C. Sauer. Surveyor. hereby certify that we have each carefully compared this copy with the original Plat or Map of Koppin and Lehre's Subd of south 2 Acres of north 6 Acres of lot 21. P.C. 182 and Lots 1. Bl. 2. 17. Bl. 1 and Part of Lot 1. Bl. 1. of G. Galster's Subd of South 5 Ac. of Lot 31. Priv. Claim 182. and dedication of Galster St. through south 2 Acres of north 4 Acres of Lot 31. Priv. claim 182. Detroit Mich and that it is an exact copy there of and of the whole of such original Plat or Map

Elgin A. Steames Dep Register of Deeds
Wm C Sauer Surveyor

Approved June 11. 1892
John McVicar
James Dean
Jacob Guthard
Board of Publ. Works
Detroit Mich.

ClibPDF - www.fastio.com