


JOSEPH S'VISGER'S GRATIOT AVENUE SUBDIVISION

OF PART OF P.C. 10 SOUTH OF GRATIOT AVENUE

CITY OF DETROIT WAYNE CO.
MICHIGAN

MASON L. BROWN
CIVIL ENGINEER & SURVEYOR
DETROIT MICH

SCALE 150 FEET PER INCH

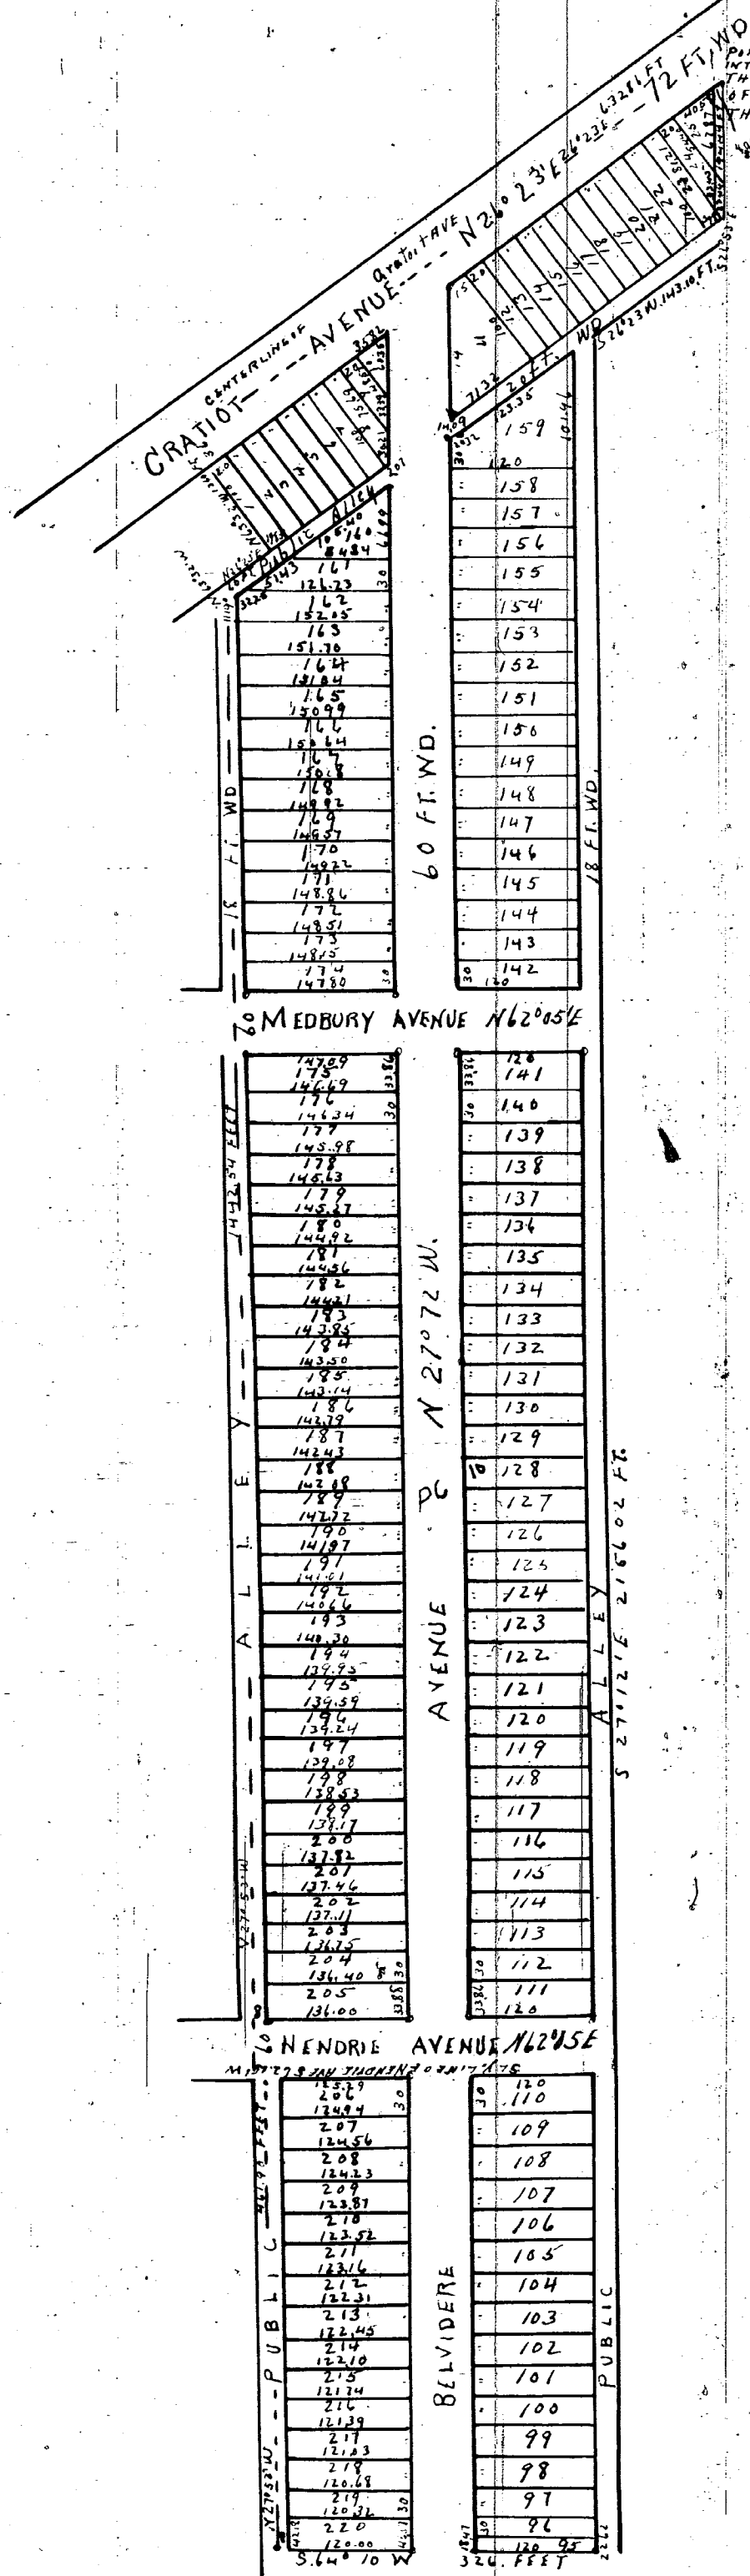

I hereby certify that the above plat is correct and that Monuments consisting of Oak Stakes 1 1/4 inches square and 15 inches long have been placed in the ground at all angles in the boundaries, and at the intersection of all streets or streets and alleys, as shown on plat by 0

Detrol Feb 11th 1893.
Mason L. Brown
Engineer and Surveyor

KNOW ALL MEN BY THESE PRESENTS that We Joseph S. Visger widower Frank J Lecht Maggie Lecht his wife Geo H McCormick and Anna E McCormick his wife have caused the land embraced in the above plat to be surveyed, laid out and platted, to be known as JOSEPH S. VISGER'S GRATIOT AVE. SUBDIVISION OF PART OF P.C. 10 SOUTH OF GRATIOT AVE. CITY OF DETROIT WAYNE CO. MICHIGAN, and that the streets and alleys shown on said plat are hereby dedicated to the use of the public. Witness our hands and seals this the 23rd day of February A. D. Eighteen Hundred and Ninety Three

In presence of
Robert W Webb. Joseph S Visger L.S.
William J Visger Frank J Lecht L.S.
George H McCormick L.S.
Anna E McCormick L.S.

STATE OF MICHIGAN } ss
COUNTY OF WAYNE

on this the 23rd day of February 1893 before me, a Notary Public in and for said county, personally appeared the above named Joseph S. Visger Frank J Lecht Maggie Lecht (his wife) Geo H McCormick and Anna E McCormick (his wife) known to me to be the same persons who executed the above dedication and who acknowledged the same to be their free act and deed
Robert W Webb Notary Public
Wayne County Michigan

STATE OF MICHIGAN } ss
COUNTY OF WAYNE

We Elgin A Heames Register of Deeds and Mason L Brown Surveyor hereby certify that we have each carefully compared this copy with the original plat of JOSEPH S. VISGER'S GRATIOT AVE. SUB. A PART OF P.C. 10 SOUTH OF GRATIOT AVENUE CITY OF DETROIT WAYNE CO MICHIGAN and that it is an exact copy thereof and of the whole of such original map or plat
Elgin A Heames Register of Deeds
Mason L Brown Surveyor

APPROVED June 9th 1893

James Dean } BOARD OF PUBLIC WORKS
Jacob Guthard } CITY OF DETROIT
WAYNE CO. MICHIGAN

The property hereon platted is situated in P.C. 10 City of Detroit Wayne Co, Mich. and is more particularly described as follows Beginning at the intersection of the center line of GRATIOT AVE with the Eastern line of P.C. 10 thence S 26° 53' E 194.44 feet thence S 26° 23' W 143.10 feet thence S 27° 12' E 2156.02 feet thence S 41° 11' W 326.00 feet thence N 27° 53' W 4619.00 feet to the southerly line of Mendrie Ave. thence along said line S 27° 05' W 10.00 feet thence N 27° 53' E 1446.54 feet thence N 63° 32' W 332 feet thence N 26° 23' E 15.00 feet thence N 26° 32' W 34.00 feet to the center of Gratiot Ave thence a long sail center N 26° 23' E 632.96 feet to the point of beginning

I hereby certify that this plat is a correct copy of the plat now on record in the Register of Deeds office being made under the supervision of the Auditor General by tracing the plat on record and affixing thereto a carefully compared copy of the dedication and certificates

Dated this 7th day of March 1911
John B. LaFontaine
Clerk and Gen. Dept

REGISTER'S OFFICE } ss
County of Wayne
Received for Record the 10th day
of June A. D. 1893 at
o'clock A. M. and Re-
corded in Liber 18 of Plate
on Page 84
Elgin A Heames
Dep. REGISTER

Examined and Approved
February 28, 1893
H. R. Pratt
Deputy Auditor General