

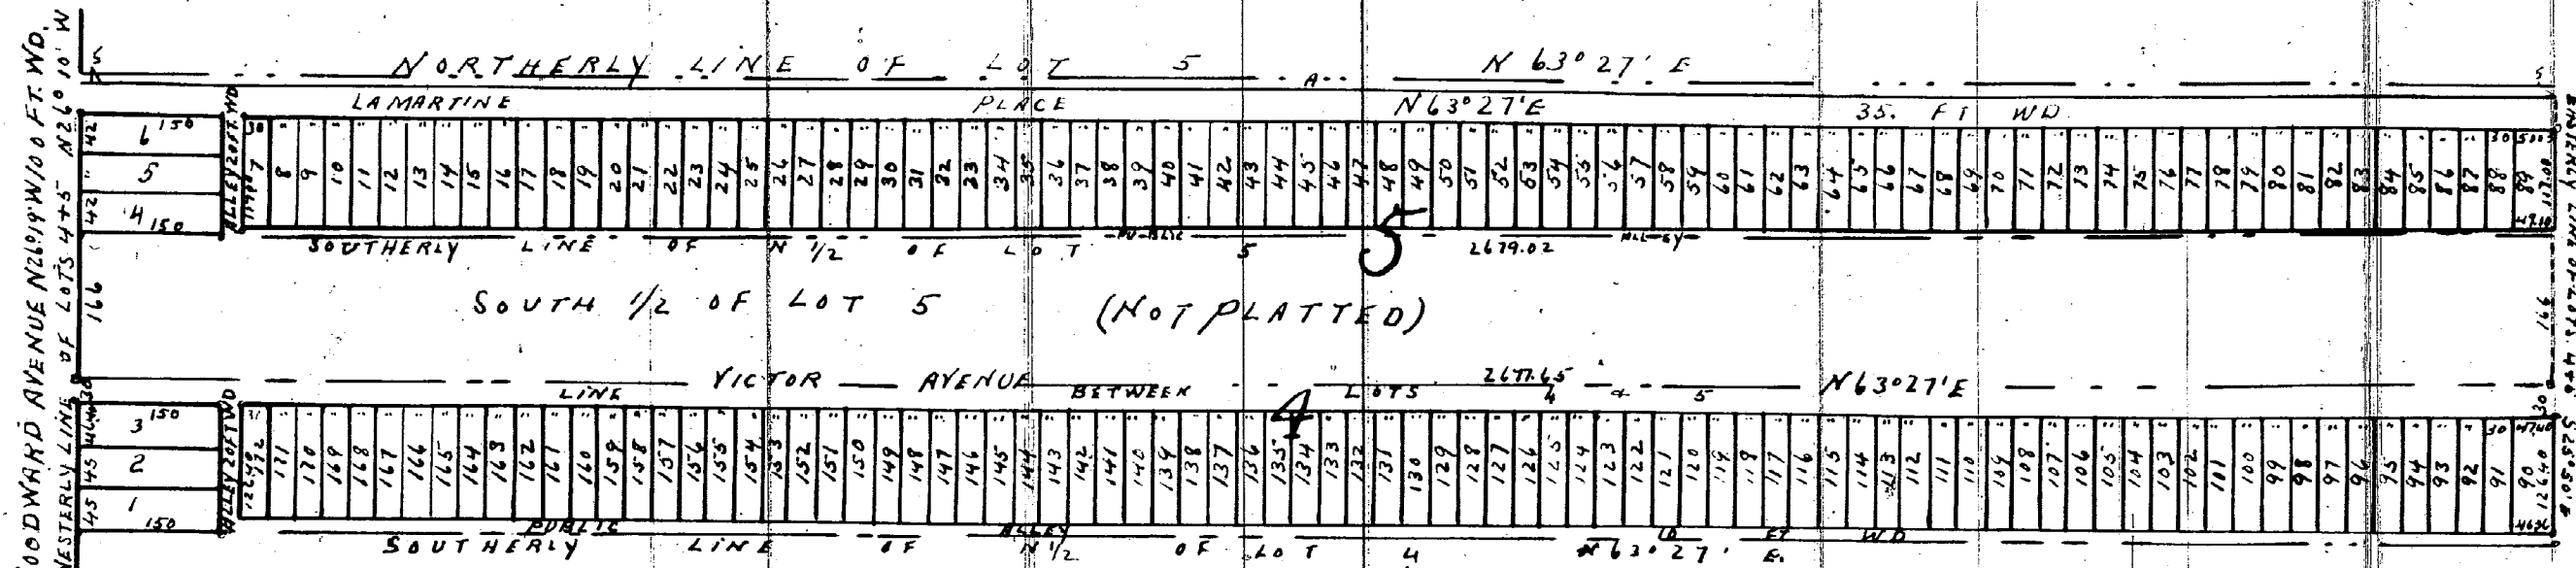
CHAS. CLARK'S SUB

LOT 5 AND NORTH 1/2 OF LOT 4 1/4 SECTION 4 100 00 A. T.

HAMTRAMCK WAYNE CO

MICHIGAN

SCALE 200 FT PER INCH

MASON L. BROWN
ENGINEER & SURVEYOR
DETROIT MICH

I hereby certify that the above plat is correct, and that Monuments consisting of Oak Stakes 1 1/4 inches square and 15 inches long have been placed in the Ground at all angles in the Boundaries and at the intersection of all Streets or Streets and Alleys, as shown on plat by O

Detroit May 22 1893
Mason L. Brown
Engineer and Surveyor.

STATE OF MICHIGAN } ss
COUNTY OF Wayne

On this the 22 day of May 1893, before me a Notary Public in and for said county, personally appeared the above named Charles L. Clark, Eliza J. Clark and Josephine Gambler, known to me to be the same persons who executed the above dedication and who acknowledged the same to be their free act and deed

Edward W. Pyle Notary Public
Wayne County Michigan

KNOW ALL MEN BY THESE PRESENTS, that we Charles L. Clark, Eliza J. Clark + Josephine Gambler have caused the land embraced in the above plat to be surveyed, laid out and platted, to be known as Chas. L. Clark's sub. lot 5 and north 1/2 of lot 4 1/4 section 4, 100 00 A. T. Hamtramck, Wayne Co. Michigan, and that the Streets and Alleys shown on said plat are hereby dedicated to the use of the public. Witness our hands and seals this 22 day of May, A. D. Eighteen Hundred and Ninety Three

In presence of
Charles L. Clark [L.S.]
Eliza J. Clark [L.S.]
Josephine Gambler
Kate Morrison
Victor P. Gambler atty.

I hereby certify that this plat is a correct copy of the plat now on record in the Register of Deeds office being made under the supervision of the Auditor General by tracing the plat on record and affixing thereto a carefully compared copy of the dedication and certificates

Dated this 7th day of March 1911
John B. Fountain
Clerk Aud. Gen. Dep.

STATE OF MICHIGAN } ss
COUNTY OF Wayne

We Elgin A. Heames, Register of Deeds, and Mason L. Brown, Surveyor, hereby certify that we have each carefully compared this copy with the original plat of Chas. L. Clark's sub. lot 5 and north 1/2 of lot 4 1/4 section 4, 100 00 A. T. Hamtramck, Wayne Co. Michigan, and that it is an exact copy thereof and of the whole of such original map or plat.

Elgin A. Heames, Register of Deeds
Mason L. Brown, Surveyor

Examined and Approved

June 19 - 1893

D. B. Junges
Deputy Auditor General

Register of Deeds office } ss
Wayne County

This instrument was received for record this 13th day of July 1893 at 3:00 o'clock P. M. and recorded in Liber 18 of Plats on page 92. As proper certificate was furnished in compliance with Sect. 135 of Senate Bill No. 199, File 212, Act of 1893

Elgin A. Heames
Register of Deeds