

EMILIE MEYERS SUB.


of a part of Lot 37 of Haltiner's Sub. of a part of P.C. 114 South of Dearborn Road

Village of River Rouge

WAYNE CO., MICHIGAN

Mason L. Brown & Co
Engineers and Surveyors
821-23 Chamber of Commerce
Detroit, Michigan.

SCALE = 100 FT. PER INCH

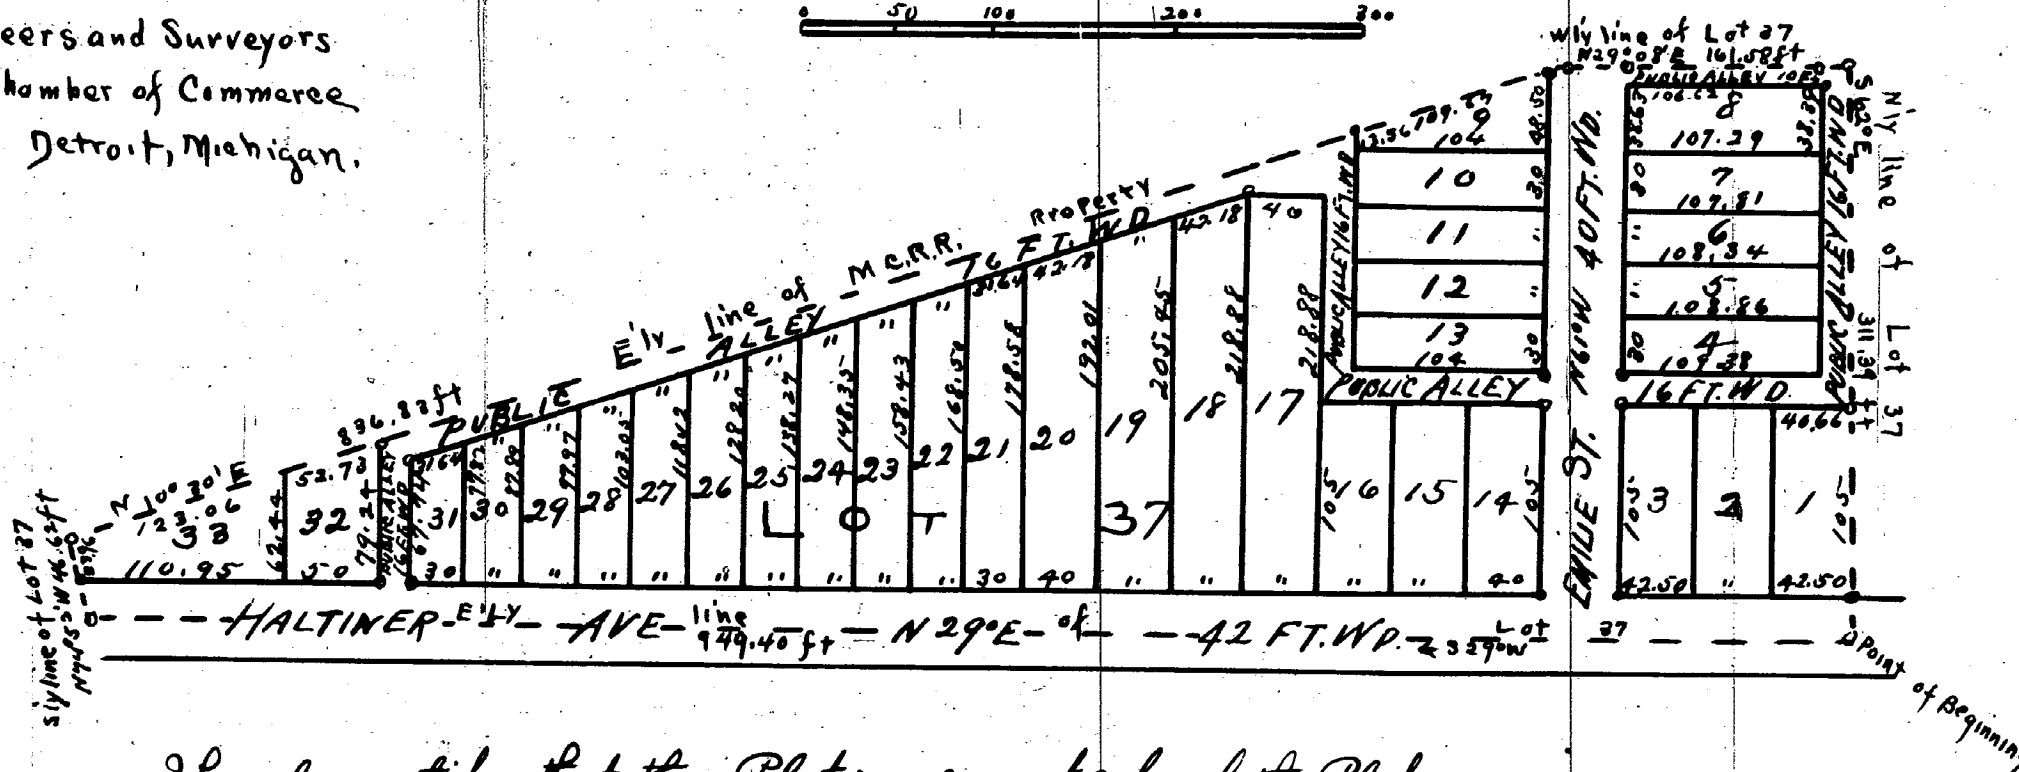

I hereby certify that this Plat is a correct copy of the Plat now on Record in the Register of Deeds Office, being made under the supervision of the Auditor General by tracing the Plat on Record and affixing thereto a carefully compared copy of the Dedication and Certificate.
Dated the 3rd day of February 1911.

Alton B. Hurd
Clerk, Aud. Gen. Dept.

I hereby certify that the above Plat is correct, and that monuments consisting of Oak Stakes 1/4 inches square and 15 inches long have been placed in the ground at all angles in the boundaries, and at the intersection of all Streets or Streets and Alleys as shown on Plat by O.

Detroit March 7-1906
Mason L. Brown & Co
Engineers & Surveyors

Know all men by these presents, that
Emilie Meyer

Has caused the land embraced in the above plat to be surveyed, laid out and platted to be known as Emilie Meyers Sub. of a part of Lot 37 of Haltiner's Sub. of a part of P.C. 114 South of Dearborn Road, Village of River Rouge, Wayne Co., Michigan, and that the Streets and Alleys shown on said plat are hereby dedicated to the use of the public.
Witness my hand and seal this 8th day of May
A. D. Nineteen Hundred and six
In presence of
Hermann Meyer
Emilie Meyer [L.S.]
Hermann Meyer [L.S.]

State of Michigan } ss
County of Wayne }
On this 8th day of May 1906, before me, a Notary Public in and for said County, personally appeared the above named Emilie Meyer
known to me to be the same person who executed the above dedication and who acknowledged the same to be her free act and deed.
Hermann Meyer Notary Public
Wayne County Michigan
My commission expires Feb 7, 1909

Examined & Approved
May 12, 1906
John F. Wilkinson
Deputy Auditor General

Register of Deeds Office } ss
Wayne County }
Received this 21st day of May 1906 at 2:20 O'clock P.M. and recorded Publicly 24th of May on page 81 as proper certificate was furnished in compliance with Sect 185 of Senate Bill No 199 File 212 Act of 1893
O. P. Gullery
Register of Deeds

Description

The property herein platted is described as beginning at the northeasterly corner of Lot 37 of Haltiner's Sub. as recorded in Liber 9 of Plats on page 66; thence S 29° W 949.40 ft. along the easterly line of said Lot 37; thence N 74° 52' W 46.62 ft. along the southerly line of said Lot 37 to the easterly line of the Michigan Central Railroad property; thence N 10° 30' E 836.83 ft. along the easterly line of the Michigan Central Railroad property to the westerly line of said Lot 37; thence N 29° 08' E 161.58 ft. along said westerly line of Lot 37 to the northerly line of said Lot; thence S 62° E 311.39 ft. along the said northerly line of Lot 37 to the point of beginning

State of Michigan } ss
County of Wayne }
We O. P. Gullery, Register of Deeds, and Mason L. Brown & Co., Surveyors, hereby certify that we have each carefully compared this copy with the original Plat of Emilie Meyers Sub. of a part of Lot 37 of Haltiner's Sub. of a part of P.C. 114 South of Dearborn Road, Village of River Rouge, Wayne Co., Michigan, and that it is an exact copy thereof and of the whole of such original Map or Plat.
O. P. Gullery, Register of Deeds
Mason L. Brown & Co. Surveyors

I hereby certify that this Plat was approved by the Common Council of the Village of River Rouge upon May 8th 1906
Geo. P. Oultman
Village Clerk.