


DAVID BEYER'S SUB.
OF LOT 4 OF PLAT ON PARTITION OF
WIDOWS (ARCHANGE CADIEUX) DOWER.
BEING PART OF P. (506 & PART OF E 1/2 OF P. 564
M. CADIEUX FARM. VILLAGE OF GROSSE POINTE.

WAYNE CO., MICH.

SCALE 100 FT. PER IN.

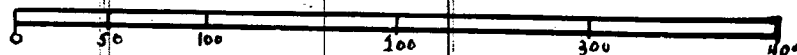

MASON L. BROWN & CO
CIVIL ENGINEERS
821-3 CHAMBER OF COMMERCE
DETROIT, MICH.

Vacating Order

Alleys 16 feet wide lying in rear of Lots 1 to 6 inclusive and alleys 8 feet wide lying in rear of Lots 7 to 22 inclusive said alleys are vacated by resolution of the Common Council of the Village of Grosse Pointe passed at a regular meeting held May 5th 1915 Filed January 9th 1917 Voucher 19-1917

Vouch No 19-1917 Void See Voucher 19-1918

I hereby certify that this Plat is a correct copy of the Plat now on Record and the Register of Deeds Office, being made under the supervision of the Auditor General by tracing the Plat on Record and affixing thereto a carefully compared copy of the Dedication and Certificate


Dated the 25th day of February 1911

Alton B. Beard
Clerk, Aud Gen Dept

I hereby certify that the above Plat is correct, and that Monuments consisting of 1/4 inch squares and 15 inches long have been placed in the ground at all angles in the boundaries and at the intersection of all streets or streets and alleys as shown in plat by O.

Det Jan 19 1907

Mason L. Brown & Co
Engineers and Surveyors

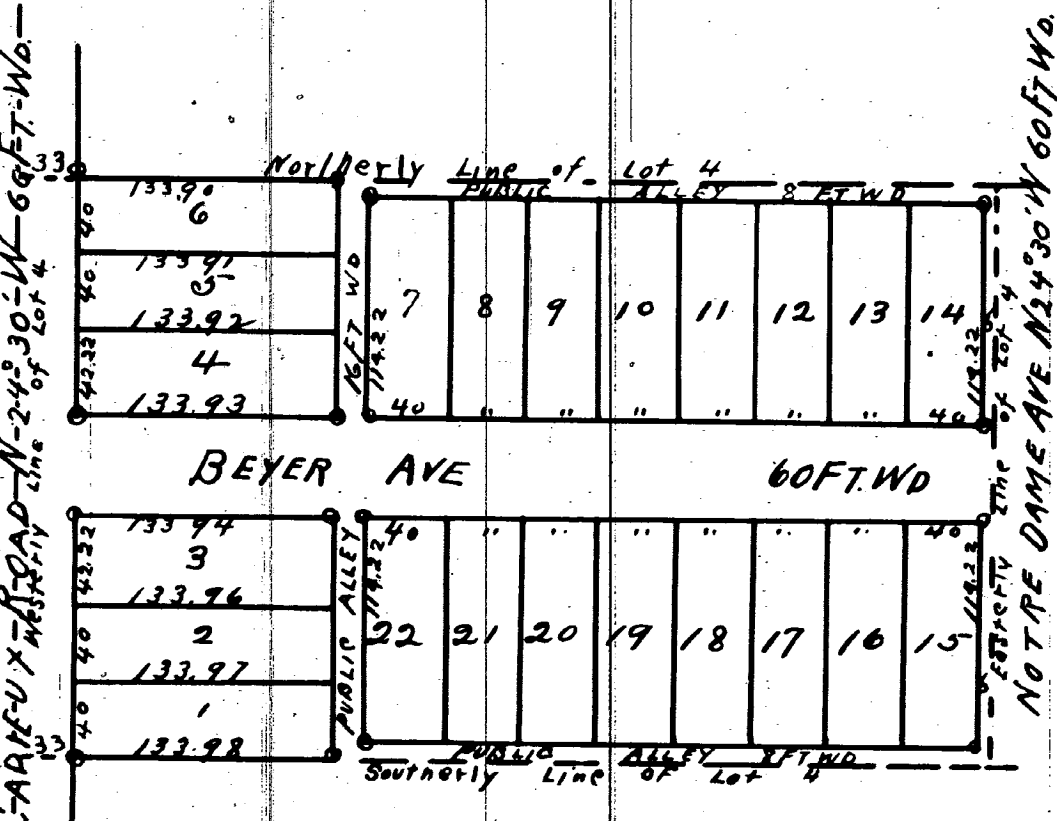

Know all men by these presents that David Beyer and Ernestine Beyer his wife

have devised the land embraced in the above Plat to be surveyed, laid out and platted, to be known as Widows (Archange Cadieux) Dower, Being Part of P. 506 & Part of E 1/2 of P. 564 of M. Cadieux Farm, Village of Grosse Pointe, Wayne Co., Michigan and that the streets and alleys shown on said Plat are hereby dedicated to the use of the public.

Witness our hands and seals this 21st day of January

In presence of
P. F. Oliver
Simon Weiss

David Beyer [L.S.]
Ernestine Beyer [L.S.]

accepted Feb 12th 1907
by the Village of Grosse Pointe

Francis L. Cadieux President
W. G. Huff Clerk

Register of Deeds Office } ss. This instrument was received for record this 20th day of March
Wayne County } 1907 at 9 O'clock A.M. and recorded in Liber 25 of Plats on
Page 23 as proper certificate was furnished in compliance with Sect 135 of Senate
Bill No 199 File 212 act of 1893

O.P. Gullery
Register of Deeds.

State of Michigan } ss.
County of Wayne }

We O.P. Gullery, Register of Deeds, and Mason L. Brown & Co., Surveyors, hereby certify that we have each carefully compared this copy with the original Plat of David Beyer's Sub. of Lot 4 of Part of Partition of Widows (Archange Cadieux) Dower, Being Part of P. 506 & Part of E 1/2 of P. 564 of M. Cadieux Farm, Village of Grosse Pointe, Wayne Co., Mich. and that it is a true and correct copy thereof and of the whole of each original map or Plat.

O.P. Gullery Register of Deeds
Mason L. Brown & Co., Surveyors

State of Michigan } ss.
County of Wayne }

On this the 21st day of January 1907 before me, a Notary Public in and for said County, personally appeared the above named David Beyer and Ernestine Beyer his wife known to me to be the persons who executed the above dedication and who acknowledged the same to be their act and deed.

Henry H. Scheller Notary Public
Wayne County Michigan

My Commission expires April 11 1910

Examined and Approved
Feb 16/07

John F. Wilkinson
Deputy Auditor General

Order of Vacating

By resolution the Common Council vacate all the alleys in this plat also vacate Beyer Ave. except a strip of land 20 feet wide as now laid out and paved in center of said Ave. to be used for street purposes only.

Sept 18th 1917 - Filed Oct 27th 1917
Voucher No 19-1918

By Resolution, the Council of the Village of Grosse Pointe at a regular meeting Sept 17th 1915, vacated "Beyer Ave" of this plat.

Filed Oct 18th 1916
Voucher 1117-1916

Voucher 1117-1916 Void See Voucher 19-1918

PLAT ----- OSCAR LESEURE'S SUBDIVISION ----- VACATION OF ALLEY.

In the matter of the petition
of School District Number Three
of the Township of Greenfield,
for the vacation of a portion
of an alley.

Aug. 2, 1915.

George S. Hoamer,
Circuit Judge.

Voucher 885 --- 1915.

Vol. 21 Page 1356 ✓

ORDERED that said alley be and the same is
hereby vacated from a point where the easterly
line of Lot 1 of Oscar LeSeure's Subdivision
on Sections 19 and 30, Greenfield, intersects
the southerly line of said alley to the Monnier
Road and that said alley be re-established on the
northerly 20 ft. of Lot 60 of said Subdivision
the same to extend from the public alley which
runs northerly and southerly across the westerly
end of Lot 60 to the Monnier Road, which runs
northerly and southerly across the easterly end
of Lot 60 of said Subdivision.

PLAT ----- POINT HENNEPIN SUBDIVISION, IN GROSSE ISLE.

Re petition of Edward W.
Voigt to vacate part of
Point Hennepin Subdivision
in Grosse Isle.

June 17, 1916.

George P. Codd,
Circuit Judge.

Voucher 5 --- 1917.

Vol. 132 page 9730 ✓

ORDERED that the plat of a portion of said Subdivision
be altered and vacated in the following particulars:
That the so-called private way along the boundary
line between lots 99 and 100 according to said plat be
closed and vacated.
That the portion of Voigt Ave. as indicated on the
said plat easterly of the easterly line of the Proposed
Highway (so-called) known as the Extension of Riverside
Ave. and extending from the intersection of Park and Ives
Ave. to Paulina and Riverside Ave. is vacated.
That the portion of Voigt Ave. as indicated in said
map, westerly of its intersection with Lagoon Ave. be
vacated.
That the portion of Lagoon Ave. as indicated in said
plat southerly of its intersection with Voigt Ave., be
vacated.

PLAT --- DAVID BEYER'S SUBDIVISION OF LOT FOUR, CADIEUX DOWNE PARTITION.
VACATION OF ALLEYS.


re petition of David Beyer,
et al., to the Common Council
of the Village of Grosse Pointe.

May 5th, 1915.

Voucher 19 -- 1917.

Vol. 138 page 10832 ✓

RESOLVED that the following alleys be vacated:
Alley 16 ft. wide in rear of Lots 1-2-3 and
west of Lot 22.
Alley 16 ft. wide lying in rear of Lots
4-5-6 and west of Lot 7.
Alley 8 ft. wide lying in rear of Lots 7
to 14 inclusive.
Alley 8 ft. wide lying in rear of Lots 15
to 22 incl.

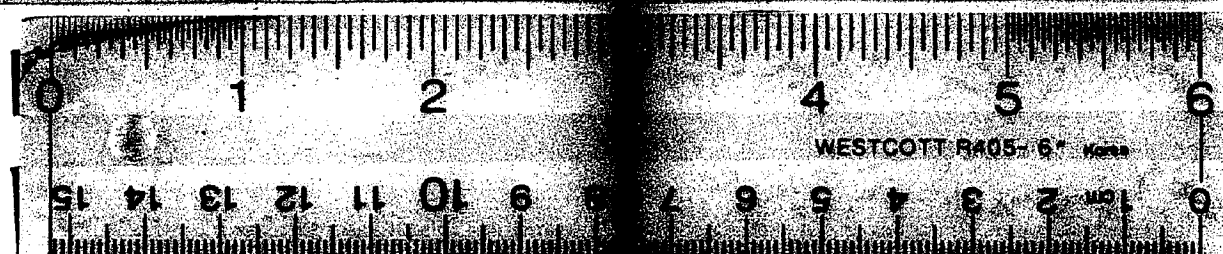

PLAT

CLARK'S SUBDIVISION, IN VILLAGE OF WAYNE.

In the matter of the petition
of Isabelle Stellwagen and Louise
Harper to vacate part of plat.

Alfred J. Murphy,
Circuit Judge.
Oct. 31, 1917.

)
: ORDERED that that part of the plat
) of Isabella Clark's Subdivision of part of
: Block A. of Clark & Jameison's Addition to
) the Village of Wayne, Michigan, covering
: Lots 3 to 9, also that part of the alley
) between Lot 3 and Lots 4 to 9 be vacated.

Voucher No. 1200 -- 1917.

Vol. 24 page, 1533 ✓

DEQUINDRE STREET, CITY OF DETROIT, VACATED.

Re petition of Detroit
Shipbuilding Company to
the Common Council of the
City of Detroit.

Dec. 18, 1917.

)
: "Resolved that all that part of Dequindre St.
) lying between the north line of Guoin St. adjoining
) Lot 9 of subdivision of Lot 1, Witheral Farm, etc.
) be vacated."

Voucher No. 5, 1--- 1918

Vol. 139 page, 10977 ✓

CARDONI SUBDIVISION, CITY OF DETROIT. ALLEY VACATED.

Re petition of Diamond
Power Specialty Company to
the Common Council of the
City of Detroit.

Dec. 11, 1917.

) Resolved that all that part of the 16 ft. public
) alley first north of and parallel to Caniff Ave. and ly-
: ing between the east line of Goodwin Ave. and the west
) line of the alley first east thereof, as platted in
) Cardoni's Subdivision be vacated.

Voucher No. 18 -- 1918

Vol. 139 page 11068 ✓

BEYER'S SUBDIVISION, VILLAGE OF GROSSE POINTE,
VACATION OF STREETS AND ALLEYS

Re petition of owners
to Village Council of the
Village of Grosse Pointe.

Oct. 3, 1917.

Voucher
No. 19 -- 1918.

Vol. 138 page, 10832 ✓

)
: RESOLVED that all the street and alleys in
) David Beyer's Subdivision of Lot 4, Partition of
) Widow Cadieux' Dower, to-wit:
) Beyer Ave. from Cadieux Road to Notre Dame
Ave. excepting a strip of land 20 ft. wide, now paved
to be used for street or highway purposes only,
Alley 16 ft. wide lying in rear of lots
1-2-3 of said Subdivision and west of Lot 22.
Alley 16 ft. wide lying in rear of Lots
4-5-6 of said Subdivision and west of Lot 7.
Alley 8 ft. wide lying in rear of Lots
7 to 14 incl.
Alley 8 ft. wide lying in rear of Lots
15 to 22 incl.
Be vacated.

PLAT ----- VACATION OF PART OF MORRISON'S SUBDIVISION, ETC.

In the matter of the
petition of Colin F.
Morrison for vacation
of plat.

July 21, 1916.

George P. Codd,
Circuit Judge.

Voucher 1101 -- 1916.

Vol. 36 page 2343 ✓

ORDERED that the portion of said plat of Morrison's Subdivision of part of the southwest quarter of the northwest quarter of Sec. 33, and part of the southeast quarter of the northeast quarter of Sec. 32, T. Two south, Nine e. recorded in Liber 35 of plats on page 19, office of Register of Deeds for Wayne Co., described as a piece of land beginning at a point distant 89.3 ft. on a line south 89 deg. 52 min. 20 sec. e. from quarter post between Sections 32 and 33 of T. 2 s., 9 e.; thence s. 89 deg. 52 min. 20 sec. e. 1259.9 ft to a point on the north and south line of Sec. 33; thence n. 1045.47 ft. along said line; thence north 89 deg. 21 min. 41 sec. w. 1051.6 ft.; thence s. 0 deg. 32 min. 39 sec. w. 249.77 ft.; thence n. 87 deg. 41 min. 4 sec. w. 294. ft.; thence s. 18 deg. 39 min. 41 sec. w. along the east edge of Monroe Road, a distance of 354.9 ft.; thence south 14 deg. 51 min. 17 sec. west along the east edge of Monroe Road, a distance of 353.02 ft.; thence s. 85 deg. 0 min., 19 sec. e. 75.6 ft.; thence s. 89 deg. 51 min. 41 sec. e. 286.86 ft.; thence s. 16 deg. 21 min., 19 sec. w. 134. ft. to point of beginning, be vacated.

PLAT ----- VACATION OF PENNSYLVANIA SUBDIVISION OF PART OF SECTION THIRTY-TWO, TOWN THREE SOUTH ELEVEN EAST.

Re petition of
Detroit River Land
Company for vacation
of plat.

July 24, 1916.

George P. Codd,
Circuit Judge.

Voucher 1113 --- 1916.

Vol. 142 page 1148 ✓

ORDERED that the plat described as Pennsylvania Subdivision of part of the S.W. 1/4 of Sec. 32, T. 3 s. Range 11 east be vacated.

PLAT ---- DAVID BEYERS' SUBDIVISION OF CADIEUX DOWER PARTITION, IN GROSSE POINTE.

Re petition of Walter
J. Hayes, et al., for the
closing of Beyer Ave. in
said Subdivision.

Sept. 17, 1915.

Resolution of Common Council of Village of Grosse Pointe.

Voucher 1117. ---- 1916.

Vol. 138 page 10832 ✓

RESOLVED that that part of David Beyers Subdivision of Lot Four of plat on partition of Widow (Archange Cadieux) dower, being part of Private Claim Five Hundred Six and part of E. 1/2 of Private Claim Five Hundred Sixty-four, M. Cadieux Farm, Village of Grosse Pointe, known as Beyer Ave. be vacated.



16 X