

A.W. SCHULTZ' SUB

OF LOTS 48, 49, CRANE & WESSON'S SUB OF PC 644,

BETWEEN MACK & GRATIOT AVES,

CITY OF DETROIT,
WAYNE CO MICHIGAN,

Scale - 40 ft per inch


Mason L. Brown & Co.,
Civil Engineers
821-3 Chambers Commerce
Detroit Mich

Thereby certify that this
Plat is a correct copy of the
Plat now on Record in
the Register of Deeds Office,
being made under the
supervision of the Auditor
General by tracing the
Plat on Record and affixing
thereto a carefully compared
copy of the Dedication
and Certificate

Dated the 1st day of Feb 1911

Alton B. Hurd

Clerk, Auditor Genl

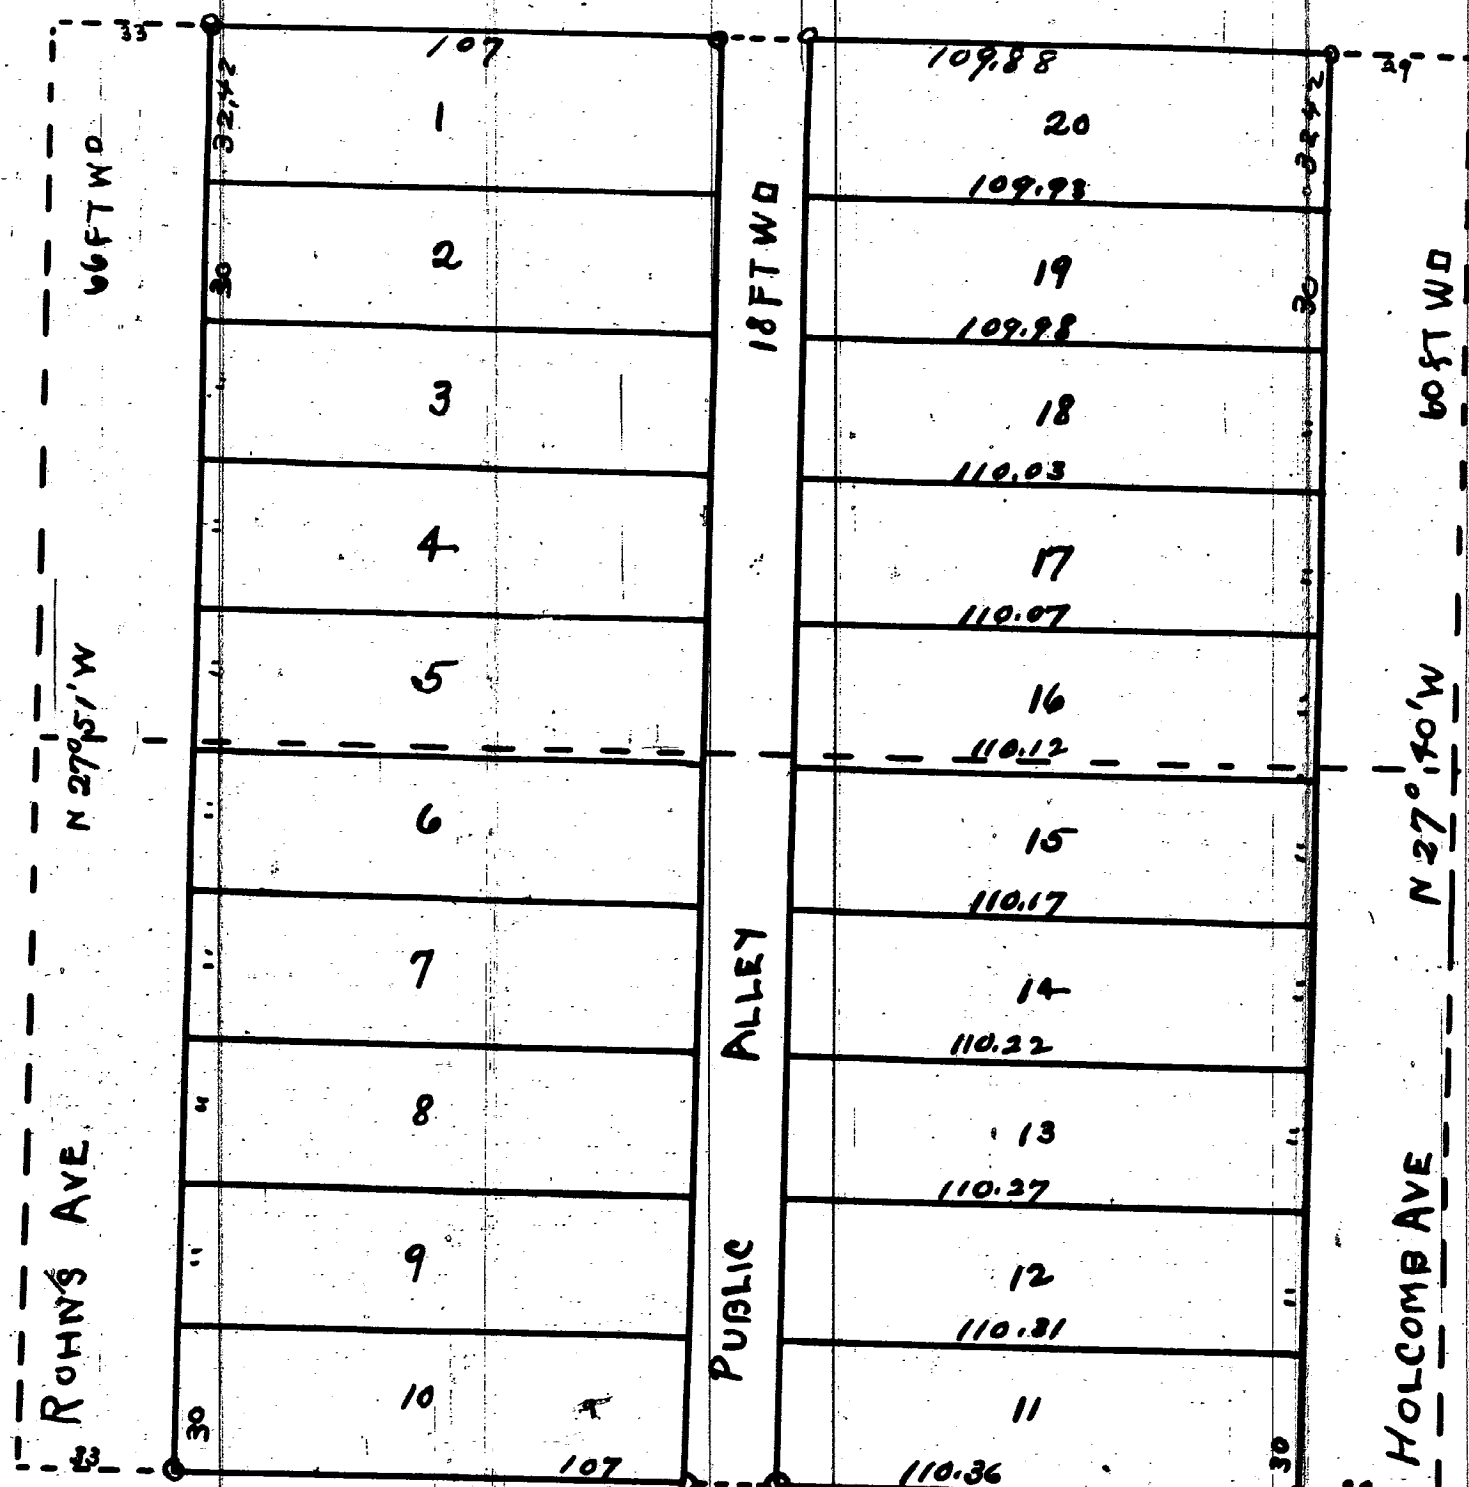

Register of Deeds Office, as
Wayne County,
This instrument was received for record this
5th day of Feb 1906 at 10:00
o'clock AM and recorded in Liber 24
of Plats on page 97 as proper certificate was
furnished in compliance with Sec 135 of Senate
Bill No 199 File 212 Act of 1893
O. P. Guller
Register of Deeds.

I hereby certify that the above Plat is correct, and that Monuments
consisting of Oak Stakes 1 1/2 inches square and 15 inches long have
been placed in the Ground at all angles in the Boundaries, and at the
intersection of all Streets or Street and Alley, as shown on Plat by O.

Aug 16th 1906

Mason L. Brown & Co
Engineers and Surveyors

Examined & Approved
Aug 25, 1906
John F. Wilkinson
Dep Auditor General

State of Michigan } ss.
County of Wayne }
On this 16th day of August 1906 before
me a Notary Public in and for said county personally appeared the
above named Albert W. Schultz, and
Martha Schultz his wife,
known to me to be the same persons who executed the above dedication
and who acknowledged the same to be their free act and deed.
Henry L. Hoppen Notary Public
Wayne County, Michigan
My Commission Expires
Aug 29th 1907

Know all men by these presents that We
Albert W. Schultz and
Martha Schultz his wife
Have caused this land embraced in the above plat to be surveyed, laid
out and plotted to be known as A.W. Schultz Sub of Lots 48 & 49 Crane & Wesson's
Sub of PC 644, lying on Mack and
Gratiot Aves City of Detroit Wayne Co Michigan and that the Streets and
Alley shown on said plat are hereby dedicated to the use of the public
Witness our hands and seals this 16th day of
August 1906
A.W. Schultz [L.S.]
Martha Schultz [L.S.]
In presence of
W. F. Miller }
August A. Rohr }

Approved Aug 30 1906

J. J. Haaren

Commissioner of Public Works.

City Treasurer's Office

Detroit Mich Aug 29th 1906

I hereby certify that according to the re-
cords of this office all General City Taxes
and special assessments against above de-
scribed property are paid to date including
the General City Taxes for 1906

W. B. Thompson
City Treas Per H.C.

The Streets on the annexed plat conform
to the general plan of the City

R. H. M. Cormick

City Engineer