10835

SPRAGUE'S SUBDIVISION

of Lots A, B, E, F, G and Sly 1/5 of Lot C of Reaume's Sub of South 12.17 Chains of P.C. 551.
East of "Thoroughfare MONGUAGON TWP.,
WAYNE CO., MICHIGAN.

SCALE = 200 FT PER IN

Mason L. Brown Co.
Civil Engineers
321-3 Chamber of Commerce
Detroit Mich

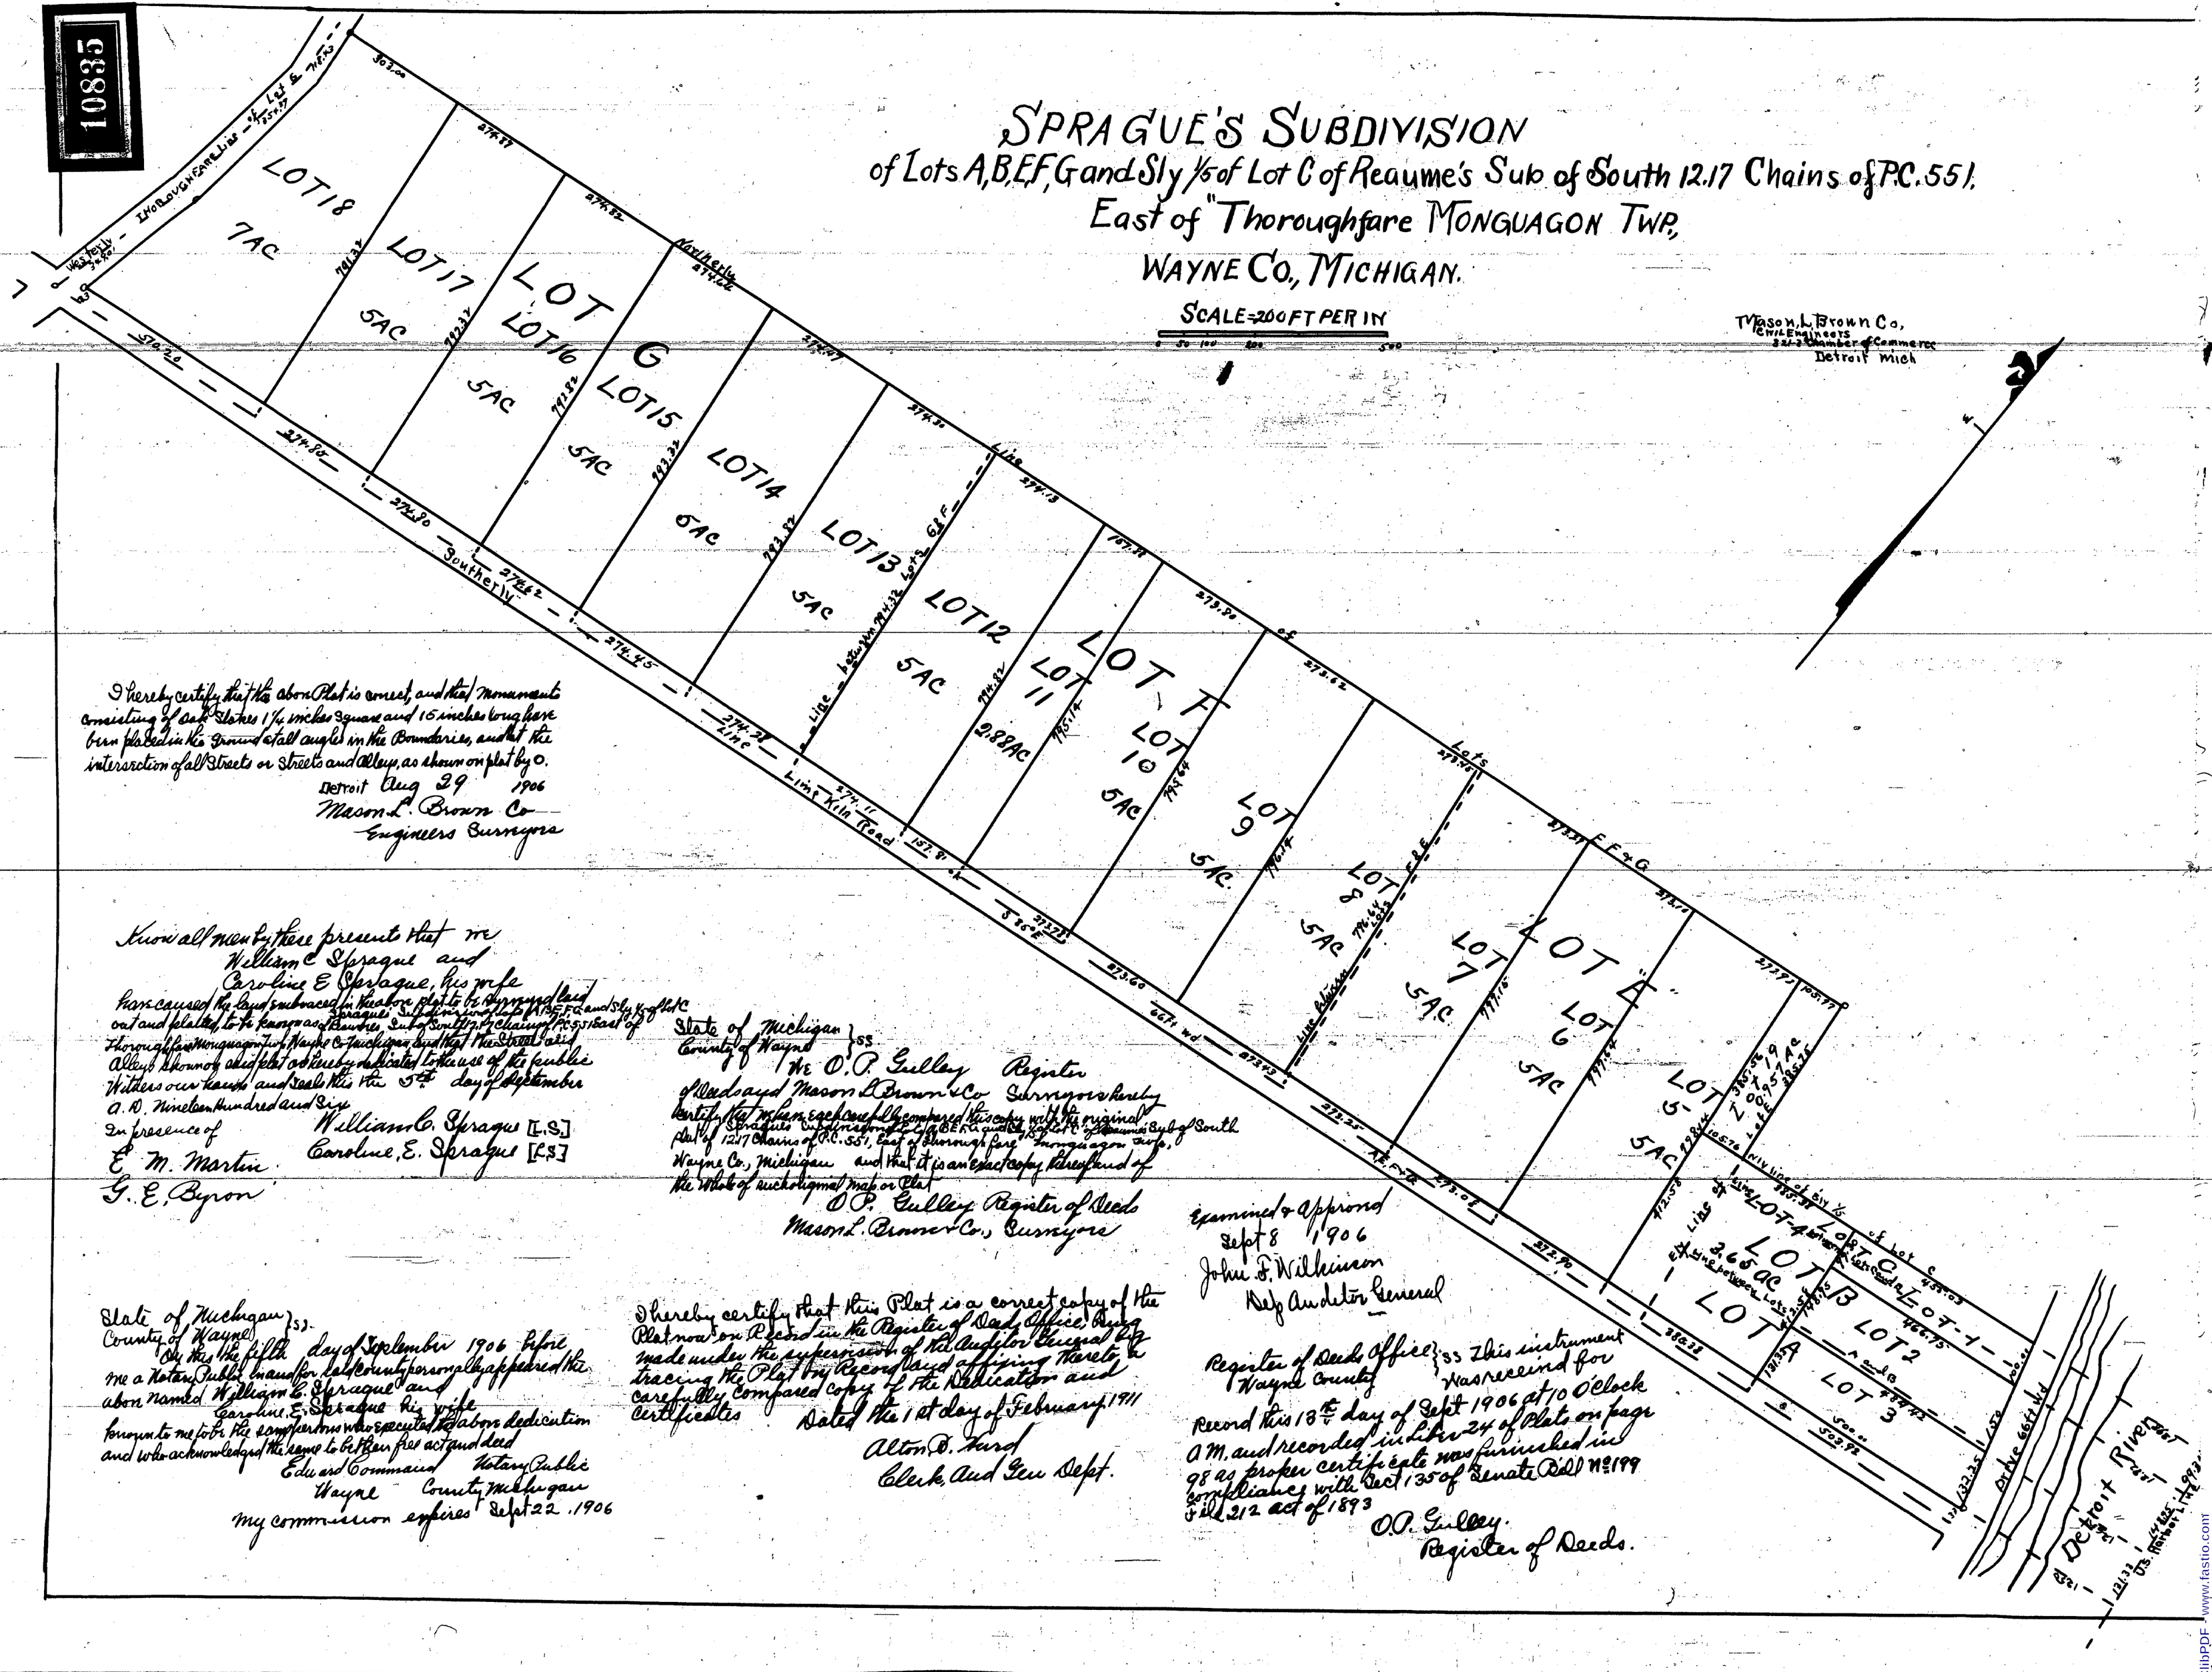

I hereby certify that the above Plat is correct, and that monuments consisting of oak stones 1¼ inches square and 15 inches long have been placed in the ground at all angles in the Boundaries, and at the intersection of all Streets or Streets and Alleys, as shown on plat by O.
Detroit Aug 29 1906
Mason L. Brown Co
Engineers Surveyors

Know all men by these presents that we
William C Sprague and
Caroline E Sprague, his wife
have caused the land embraced in the above plat to be surveyed laid out and platted, to be known as Sprague's Subdivision of Lots A, B, E, F, G and Sly 1/5 of Lot C of Reaume's Sub of South 12.17 Chains of P.C. 551 East of Thoroughfare Monguagon Twp. Wayne Co. Michigan, and that the Streets and Alleys shown on said plat are hereby dedicated to the use of the public
Witness our hands and seals this the 5th day of September
A. D. Nineteen Hundred and Six
In presence of
E. M. Martin
G. E. Byron
William C. Sprague [L.S.]
Caroline E. Sprague [L.S.]

State of Michigan } ss
County of Wayne
We O. P. Gulley Register of Deeds and Mason L. Brown & Co Surveyors hereby certify that we have each carefully compared this copy with the original Sprague's Subdivision of Lots A, B, E, F, G and Sly 1/5 of Lot C of Reaume's Sub of South Part of 12.17 Chains of P.C. 551, East of Thoroughfare Monguagon Twp., Wayne Co., Michigan and that it is an exact copy thereof and of the whole of such original map or Plat
O. P. Gulley Register of Deeds
Mason L. Brown & Co., Surveyors

Examined & Approved
Sept 8 1906
John F. Wilkinson
Dep Auditor General

State of Michigan } ss
County of Wayne
On this the fifth day of September 1906 before me a Notary Public in and for said County personally appeared the above named William C. Sprague and Caroline E. Sprague his wife known to me to be the same persons who executed the above dedication and who acknowledged the same to be their free act and deed
Edward Command Notary Public
Wayne County Michigan
My commission expires Sept 22, 1906

I hereby certify that this Plat is a correct copy of the Plat now on Record in the Register of Deeds Office, being made under the supervision of the Auditor General by tracing the Plat on Record and affixing thereto a carefully compared copy of the Dedication and certificates
Dated the 1st day of February 1911
Alton B. Ward
Clerk, And Gen Dept.

Register of Deeds Office } ss This instrument
Wayne County was received for
Record this 13th day of Sept 1906 at 10 O'Clock A.M. and recorded in Liber 24 of Plats on page 98 as proper certificate was furnished in compliance with Sect 135 of Senate Bill No. 199 File 212 act of 1893
O. P. Gulley.
Register of Deeds.