

ROHRIG & DEBO'S "HIGHLAND SUB"


OF A PART OF PRIVATE CLAIMS 497 AND 525

VILLAGES OF RIVER ROUGE AND ECORSE

WAYNE CO. MICHIGAN

Mason L. Brown & Co
Engineers & Surveyors
821-23 Chamber of Commerce
Detroit, Michigan

SCALE 100 FEET PER INCH

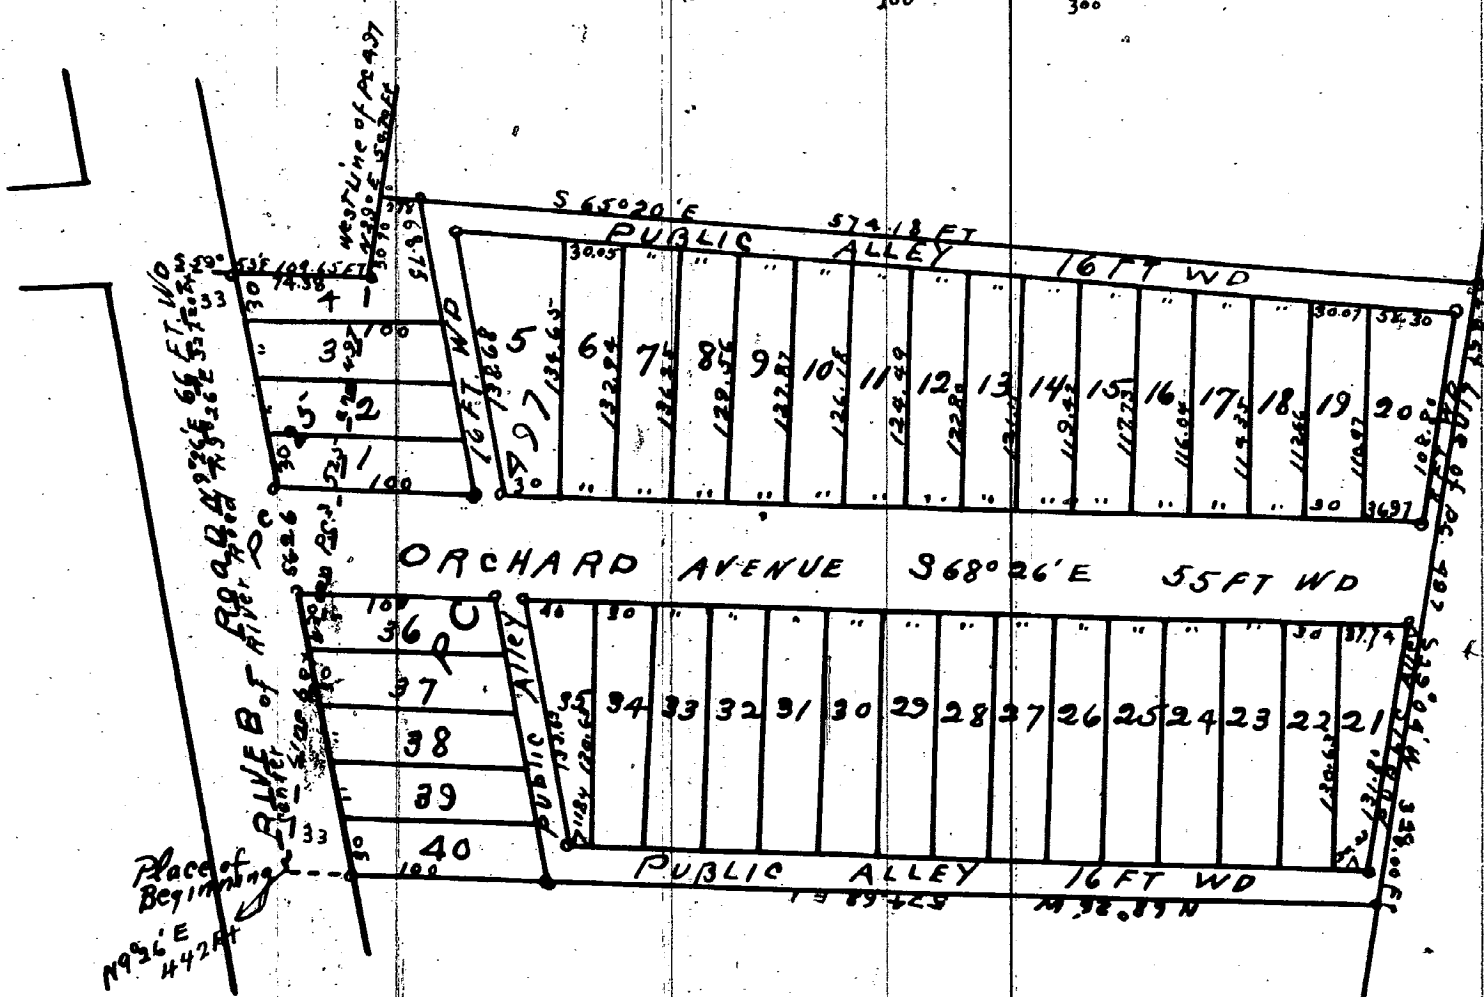

I hereby certify that the above Plat is correct, and that monuments consisting of Iron Stakes 15 inches long have been placed in the ground at all angles in the boundaries, and at the intersections of all streets or street and alleys as shown on this plat by
Detroit April 17th 1907
Mason L. Brown & Co
Engineers and Surveyors

I hereby certify that this Plat is a correct copy of the Plat now on Record in the Register of Deeds Office, being made under the supervision of the Auditor General by tracing the Plat on Record and affixing thereto a carefully compared copy of the Dedication and Certificate

Dated the 25th day of February 1911

Alton B. Hurd
Clerk and Gen. Deput

Know all men by these presents, that we Henry Rohrig, Lucie Rohrig his wife, Alfred Debo and Elise Debo, his wife, have caused the land embraced in the above Plat to be surveyed and plat and plotted to be known as Rohrig & Debo's "Highland Sub" of the Villages of River Rouge & Ecorse, Michigan, and that the stakes and alleys shown on said Plat are hereby dedicated to the use of the public. Witness our hands and seals this 18th day of April A.D. 1907.

In presence of
Mae Rohrig Henry Rohrig [L.S.]
M.G. Brennan Lucie Rohrig [L.S.]
William H. Ferguson Alfred Debo [L.S.]
Charles H. Mann Elise D. Debo [L.S.]

Examined and approved
April 20 1907
John E. Wilkinson
Deputy Auditor General
Register of Deeds Office
Wayne County

This instrument was received for record this 22nd day of May 1907 at 9 O'clock A.M. and recorded by Lib. 25 of Plats on page 3920. Proper Certificate was furnished in compliance with Sect 155 of Senate Bill No. 199, File 212 act of 1893.
Elmer W. Foster
Dep. Register of Deeds.

State of Michigan } ss
County of Wayne }
On this 18th day of April 1907 before me, a Notary Public in and for said County, personally appeared the above named Henry Rohrig and Lucie Rohrig his wife, known to me to be the same persons who executed the above dedication, and who acknowledged the same to be their free act and deed.
Charles H. Mann Notary Public
Wayne County, Michigan
My Commission expires June 9-1909

State of Michigan } ss
County of Wayne }
On this 18th day of April 1907 before me, a Notary Public in and for said County, personally appeared the above named Henry Rohrig and Elise D. Debo his wife, known to me to be the same persons who executed the above dedication, and who acknowledged the same to be their free act and deed.
William H. Ferguson Notary Public
Wayne County, Michigan
My Commission expires Sept 28th 1909

The property hereon platted is described as Beginning at a stake in the center of the River Road at the intersection of the west line of P.C. 497 thence along the center of the River Road N 90° 26' E 327.20 feet to a stake thence S 70° 53' E 109.65 feet to a stake on the west line of P.C. 497 thence along said P.C. line N 39° 04' E 507.0 feet to a stake, thence across P.C. 497 S 65° 20' E 574.18 feet to the east line of P.C. 497 thence along said P.C. line S 39° 04' W 328.0 feet to a stake, thence N 68° 26' W 574.68 feet to the center of the River Road thence along said Road N 90° 26' E 442 feet to the place of beginning

State of Michigan }
County of Wayne }
I hereby certify that the above plat has been duly approved by the Village Council of the Village of River Rouge, Wayne Co. Michigan Tuesday the 30th day of April A.D. 1907
Geo P. Oulmann [L.S.]
Village Clerk
Village of River Rouge

State of Michigan } ss
County of Wayne }
We Elmer W. Foster Dep. Register of Deeds and Mason L. Brown & Co. Surveyors hereby certify that we have each carefully compared this copy with the original plat of Rohrig & Debo's "Highland Sub" of a part of Private Claims 497 and 525 Villages of River Rouge and Ecorse, Wayne Co. Michigan and that it is an exact copy thereof and of the whole of such original map or plat.
Elmer W. Foster Dep. Register of Deeds
Mason L. Brown & Co. Surveyors.