

SPAULDING'S SUBDIV


OF LOTS 23 & 24 OF WM. V. HAMLIN'S SUBDIV OF LOTS 3, 4, 5 & 6 OF HALL & INGERSOLL'S SUB OF HALL FARM.
AND LOT 27 OF McLAUGHLIN'S SUBDIV OF LOT 7 OF HALL & INGERSOLL'S SUB OF HALL FARM.
CITY OF DETROIT, WAYNE CO., MICH

SCALE - 20 FT PER IN.

Mason L. Brown & Co
Civil Engineers
821-3 Chamber of Commerce
Detroit Mich

I hereby certify that this
Plat is a correct copy of
the Plat now on Record
in the Register of Deeds
Office being made under
the supervision of the
Auditor General by
tracing the Plat on Record
and affixing thereto a
carefully compared copy
of the Dedication and
Certificate.

Dated the 14th day of February 1908
Attest: B. H. Hurd
Clerk and Secy of

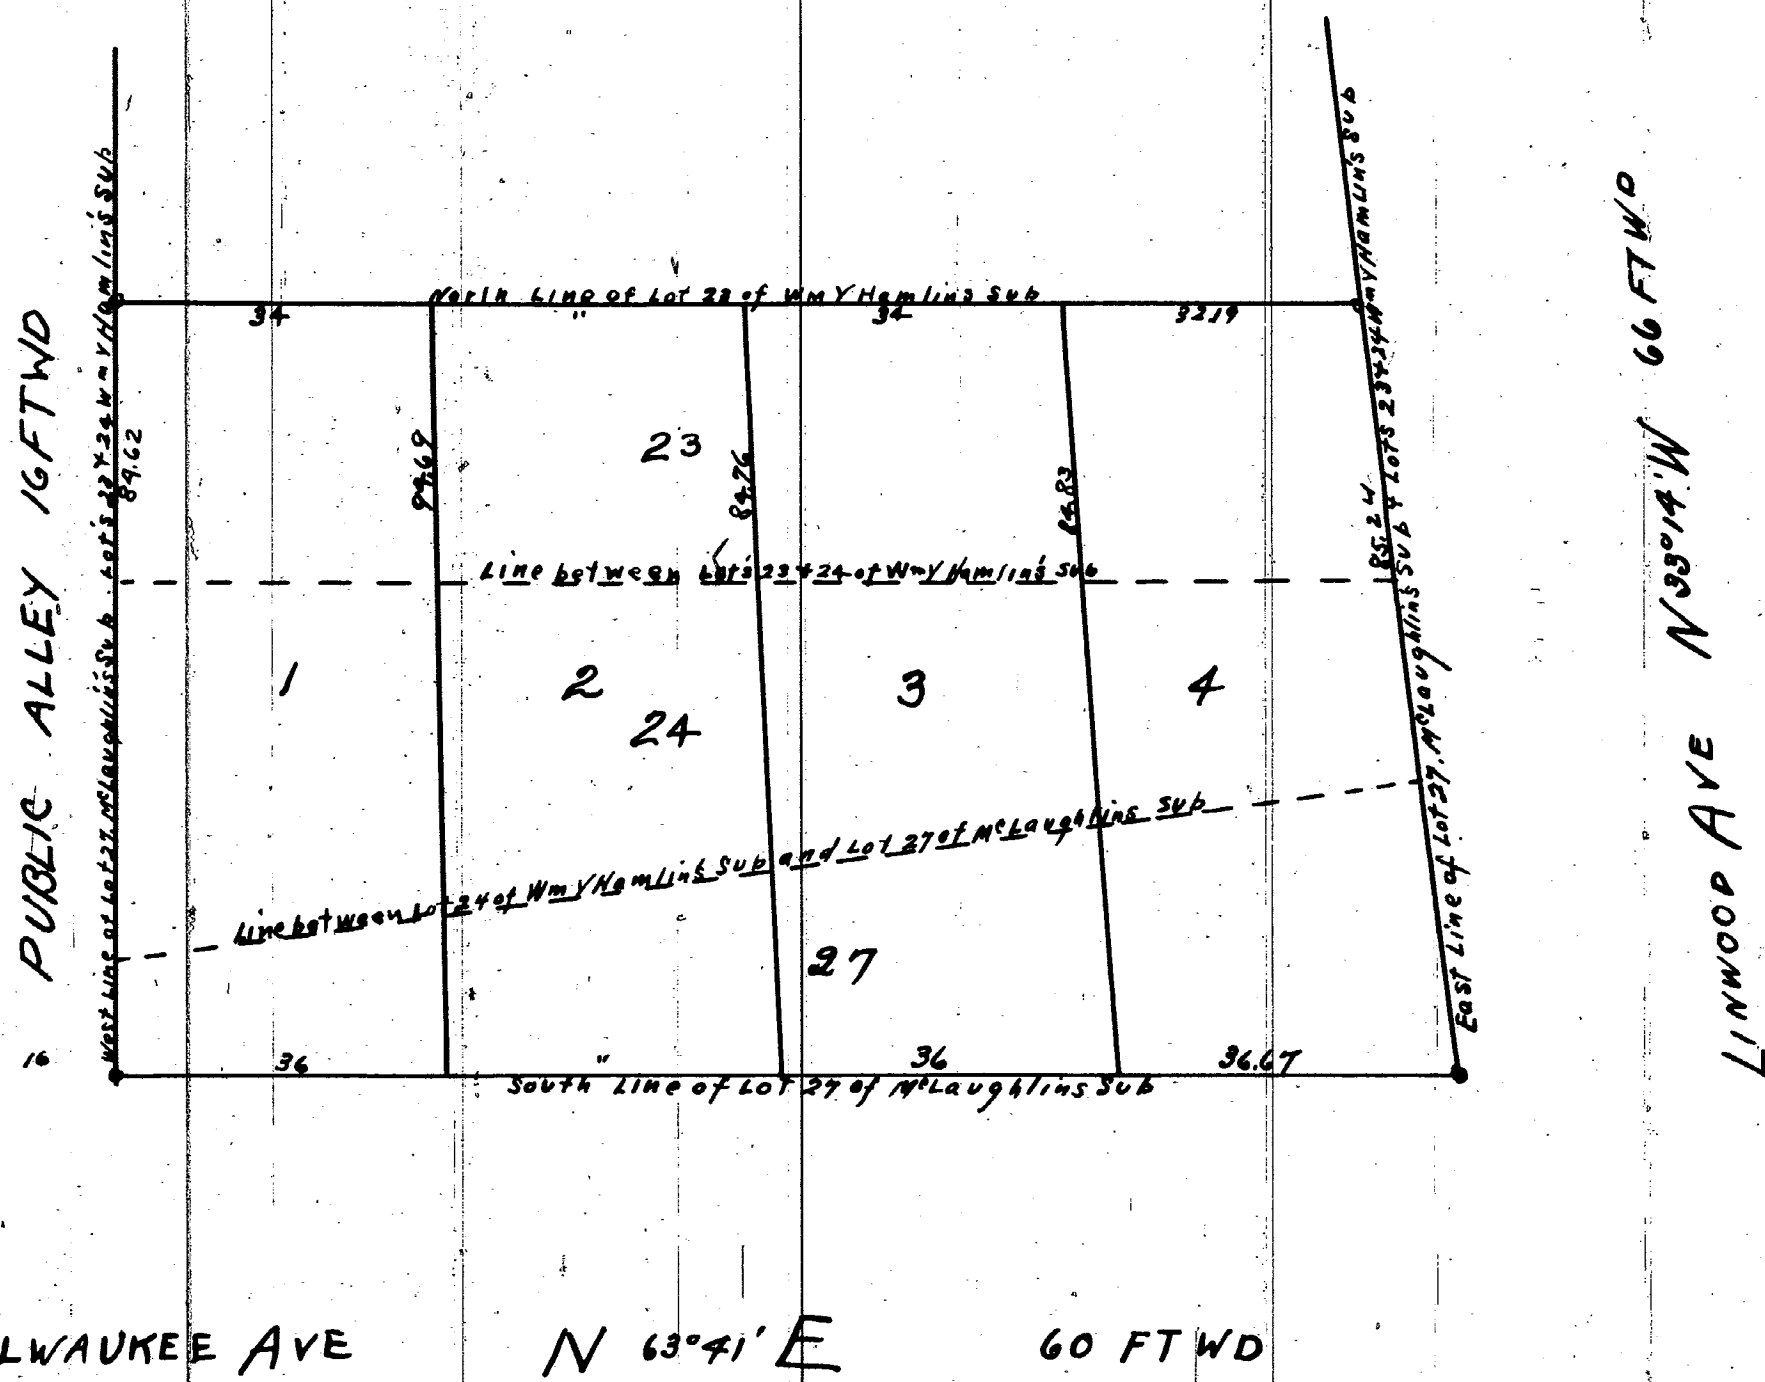

I hereby certify that the above Plat is correct, and that monuments
consisting of iron stakes 15 inches long have
been placed in the ground at all angles in the boundaries and at the
intersection of all streets or streets and alley as shown on plat by O.

Detroit March 14 1908
Mason L. Brown & Co
Engineers and Surveyors

The Streets on the annexed Plat conform
to the general plan of the City

R. H. Mc Cormick
City Engineer

Approved Apr 21 1908

J. J. Haarer
Commissioner of Public Works

Register of Deeds Office, ss. This instrument was received
Wayne County for record this 27th day of April 1908
at 10 to 12 o'clock A.M. and recorded in Liber 25 of Plats on
Page 93 as proper Certificate was furnished in compliance
with Sect 135 of Senate Bill No 199 File 212 Act of 1893

O. P. Gullery
Register of Deeds

I know all men by these presents that
Mr. Wm. C. Spaulding and Bell P.
Spaulding, his wife,
have caused this land to be surveyed and
out and plotted to be known as the 23rd & 24th of Wm. V. Hamlin's Sub
of Hall & Ingalls' Sub of Hall Farm, City of Detroit, Michigan, and that the Streets and
Alley shown on said Plat are hereby dedicated to the use of the public
Witness our hands and seals this 18th day of March
A.D. Nineteen hundred and eight

In presence of Dr. Wm. C. Spaulding [L.S.]
Bell P. Spaulding [L.S.]
Joseph Beggoniere
George F. Standley

State of Michigan, ss.
County of Wayne
On this 18th day of March 1908 before
me a Notary Public in and for said County personally appeared the
above named Mr. Wm. C. Spaulding and
Bell P. Spaulding, his wife,
known to me to be the same persons who executed the above dedication
and who acknowledged the same to be their free act and deed

George F. Standley Notary Public
Wayne County Michigan
My commission expires January 24th 1909

Examined and approved
March 21st 1908
John F. Wilkinson
Deputy Auditor General

State of Michigan, ss.
County of Wayne

We O. P. Gullery
of Deeds, and Mason L. Brown & Co
Surveyors hereby
certify that we have each carefully compared this copy with the original
Plat of Spaulding's Sub of Hall & Ingalls' Sub of Hall Farm, City of Detroit, Mich.
and that it is an exact copy thereof and of
the whole of such original map or plat
O. P. Gullery Register of Deeds
Mason L. Brown & Co Surveyors.

City Treasurer's Office

Detroit Mich Mar 24 1908
Thereby certify that according to the re-
cords of this office all general City taxes
and special assessments against above de-
scribed property are paid to date including
the general City taxes for 1907

May L. Koch
City Treasurer.