


COLUMBUS A. LABADIE'S

Subⁿ of part of
P. C's 25th 525

RIVER ROUGE VILLAGE
WAYNE CO., MICH.

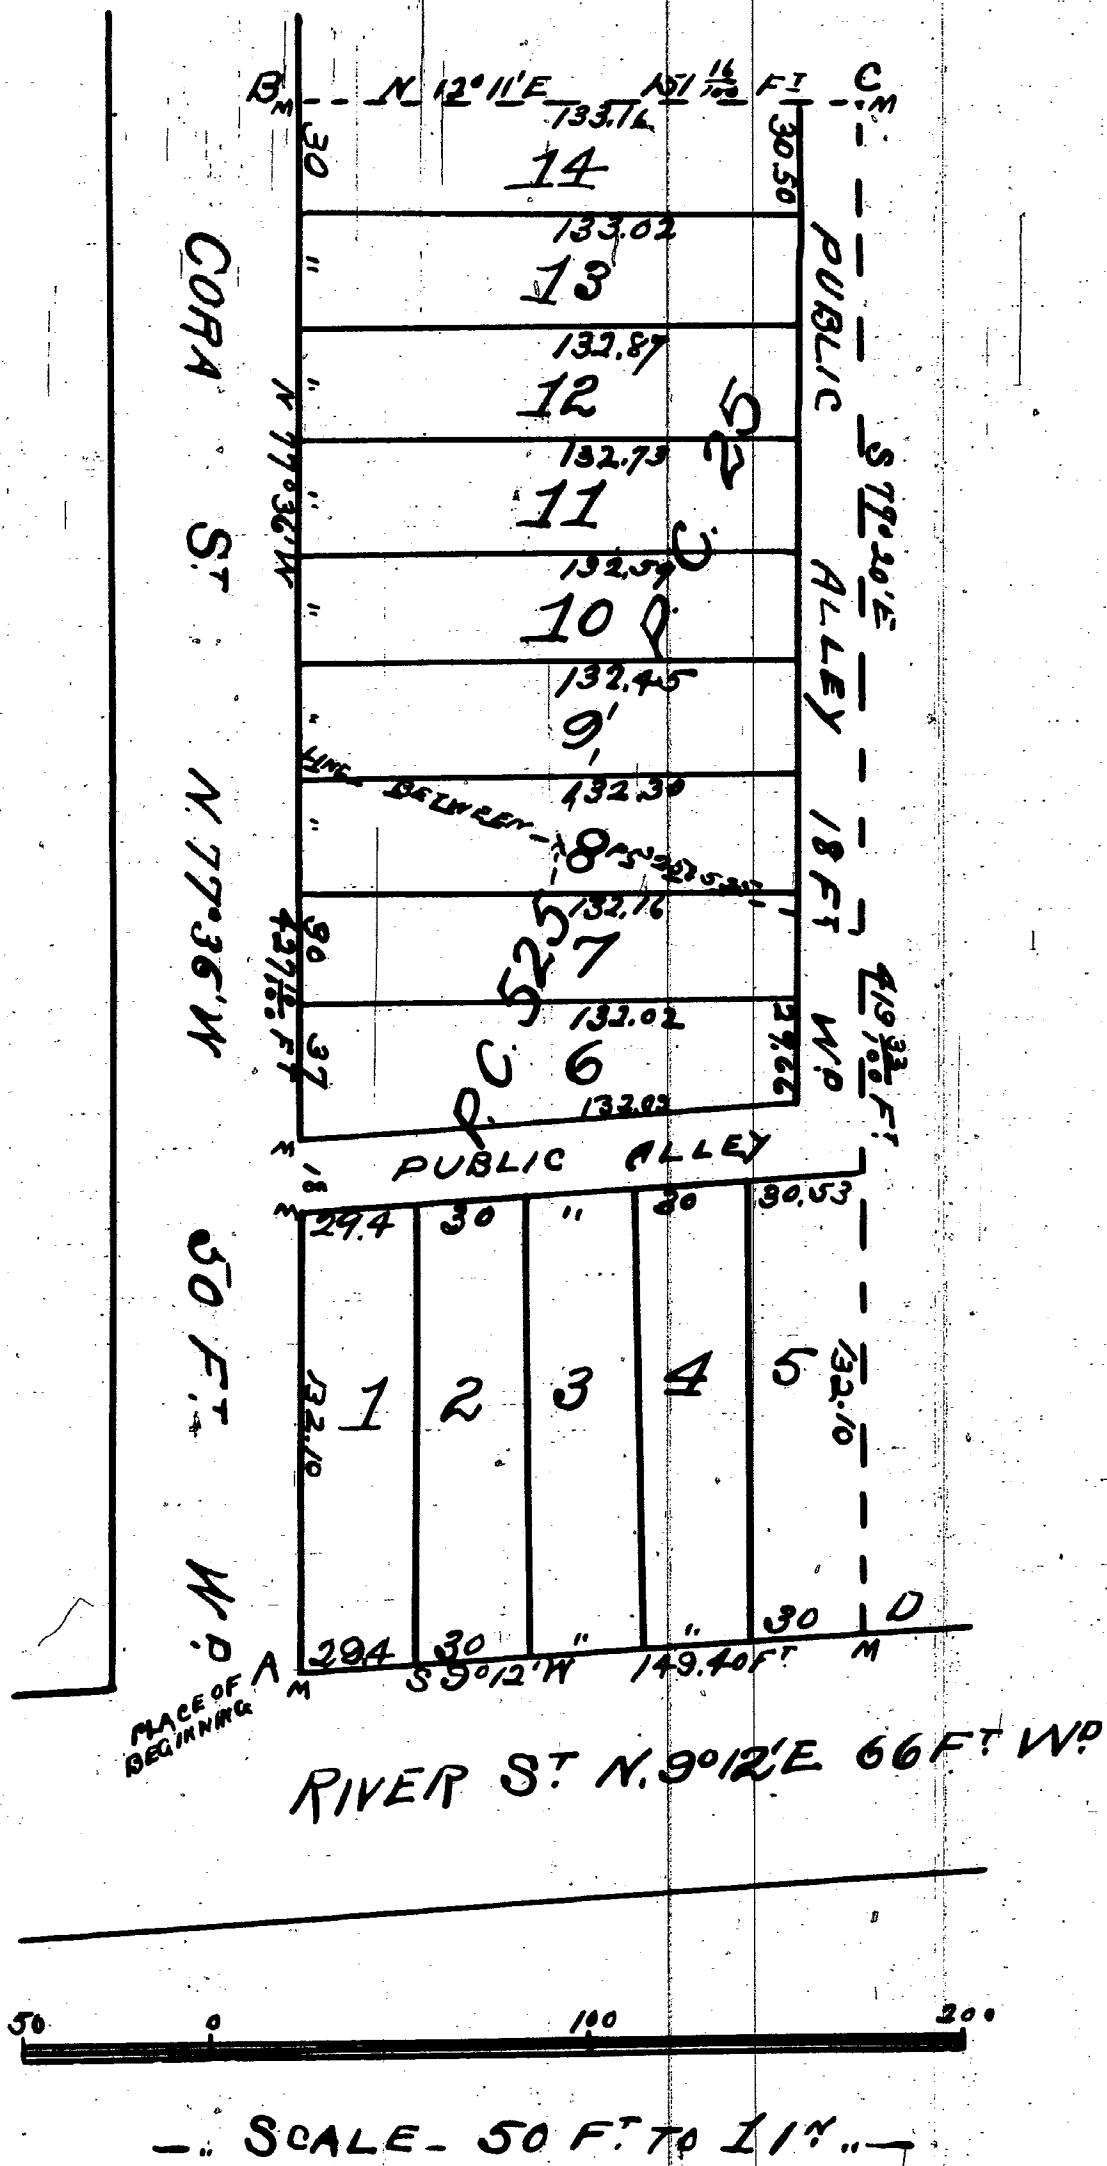

Know all Men by these Presents, That we Columbus A. Labadie and Matilda Labadie his wife have caused to be made for record this Plat of "Columbus A. Labadie's Subdivision of Part of Private Claims 25 and 525, River Rouge Village, Wayne County, Michigan" by Thomas Campau & Son Surveyors and we hereby adopt the same and dedicate the streets and alleys shown for the use of the Public.

Witness our hands and seals this eighth day of February A.D. 1906

In Presence of
J. X. Burke
Waldo Drake

Columbus A. Labadie [L.S.]
Matilda Labadie [L.S.]

State of Michigan } ss.
County of Wayne }

On this eighth day of February A.D. 1906 before me the undersigned Notary Public in and for said County personally appeared Columbus A. Labadie and Matilda Labadie his wife known to me to be the same persons who executed the above instrument and who acknowledged the same to be their free act and deed.

J. B. Burke
Notary Public
Wayne Co. Michigan
My commission expires December 8th 1907

State of Michigan } ss.
County of Wayne }

We, O. P. Gullery, Register of Deeds and Thomas Campau & Son Surveyors hereby certify that we have each carefully compared this copy with the Plat of "Columbus A. Labadie's Subdivision of Part of Private Claims 25 and 525, River Rouge Village, Wayne County, Michigan" and that it is an exact copy thereof and of the whole of such original map or Plat.

O. P. Gullery
Register of Deeds
Thomas Campau & Son
Surveyors.

The following is a description of the land embraced in this Plat:— Being part of Private Claims 25 and 525, River Rouge Village, Wayne County, Michigan described as follows:— Beginning at the intersection of the Northernly line of Cora Street with the Westernly line of River Street "A" thence N 77° 36' W along said Northernly line of Cora Street 127¹/₂ feet to a point "B" thence North 12° 11' East 151¹/₂ feet to a point "C" thence South 77° 20' East 49³/₄ feet to the Northernly line of River Street aforesaid to thence South 9° 12' West, along said line of River Street 149.40 feet to the Place of beginning.

Examined and approved
Feb. 10, 1906
John G. Wilkinson
Deputy Auditor General

I hereby certify that this Plat is a correct copy of the Plat now on Record in the Register of Deeds Office, being made under the supervision of the Auditor General by tracing the Plat on Record and affixing thereto a carefully compared copy of the Dedication and Certificate.

Dated the 28th day of January 1911
Alton D. Thurd.
Clerk, And Gen. Dept.

Register of Deeds Office } ss.
Wayne County }

This instrument was received for record this 15th day of March, 1906 at 2²⁰ O'clock P.M. and recorded in Lib. 24 of Plat. on Page 64 as proper certificate was furnished in compliance with Sect 135 of Senate Bill No. 199 File 212 Act of 1893.

O. P. Gullery
Register of Deeds.

We hereby certify that the Plat herein delineated is a correct one and that permanent monuments consisting of White Oak Stakes have been planted at points marked "M" as thereon shown at all angles in the boundaries of the land platted and at all intersections of streets or streets and alleys.

Thomas Campau & Son
Surveyors

I hereby certify that the within Plat has been approved by the Village Council of the Village of River Rouge, Wayne County, Michigan at a regular meeting of said Council held February 13th 1906.

John Cassidy, Jr.
Village Clerk [L.S.]