


KAIER'S UNITED
SUBDIVISION of part of OUT LOT N^o 1.
P.C. 340
VILLAGE OF WOODMERE WAYNE CO, MICH.

Scale one inch = 60 ft.

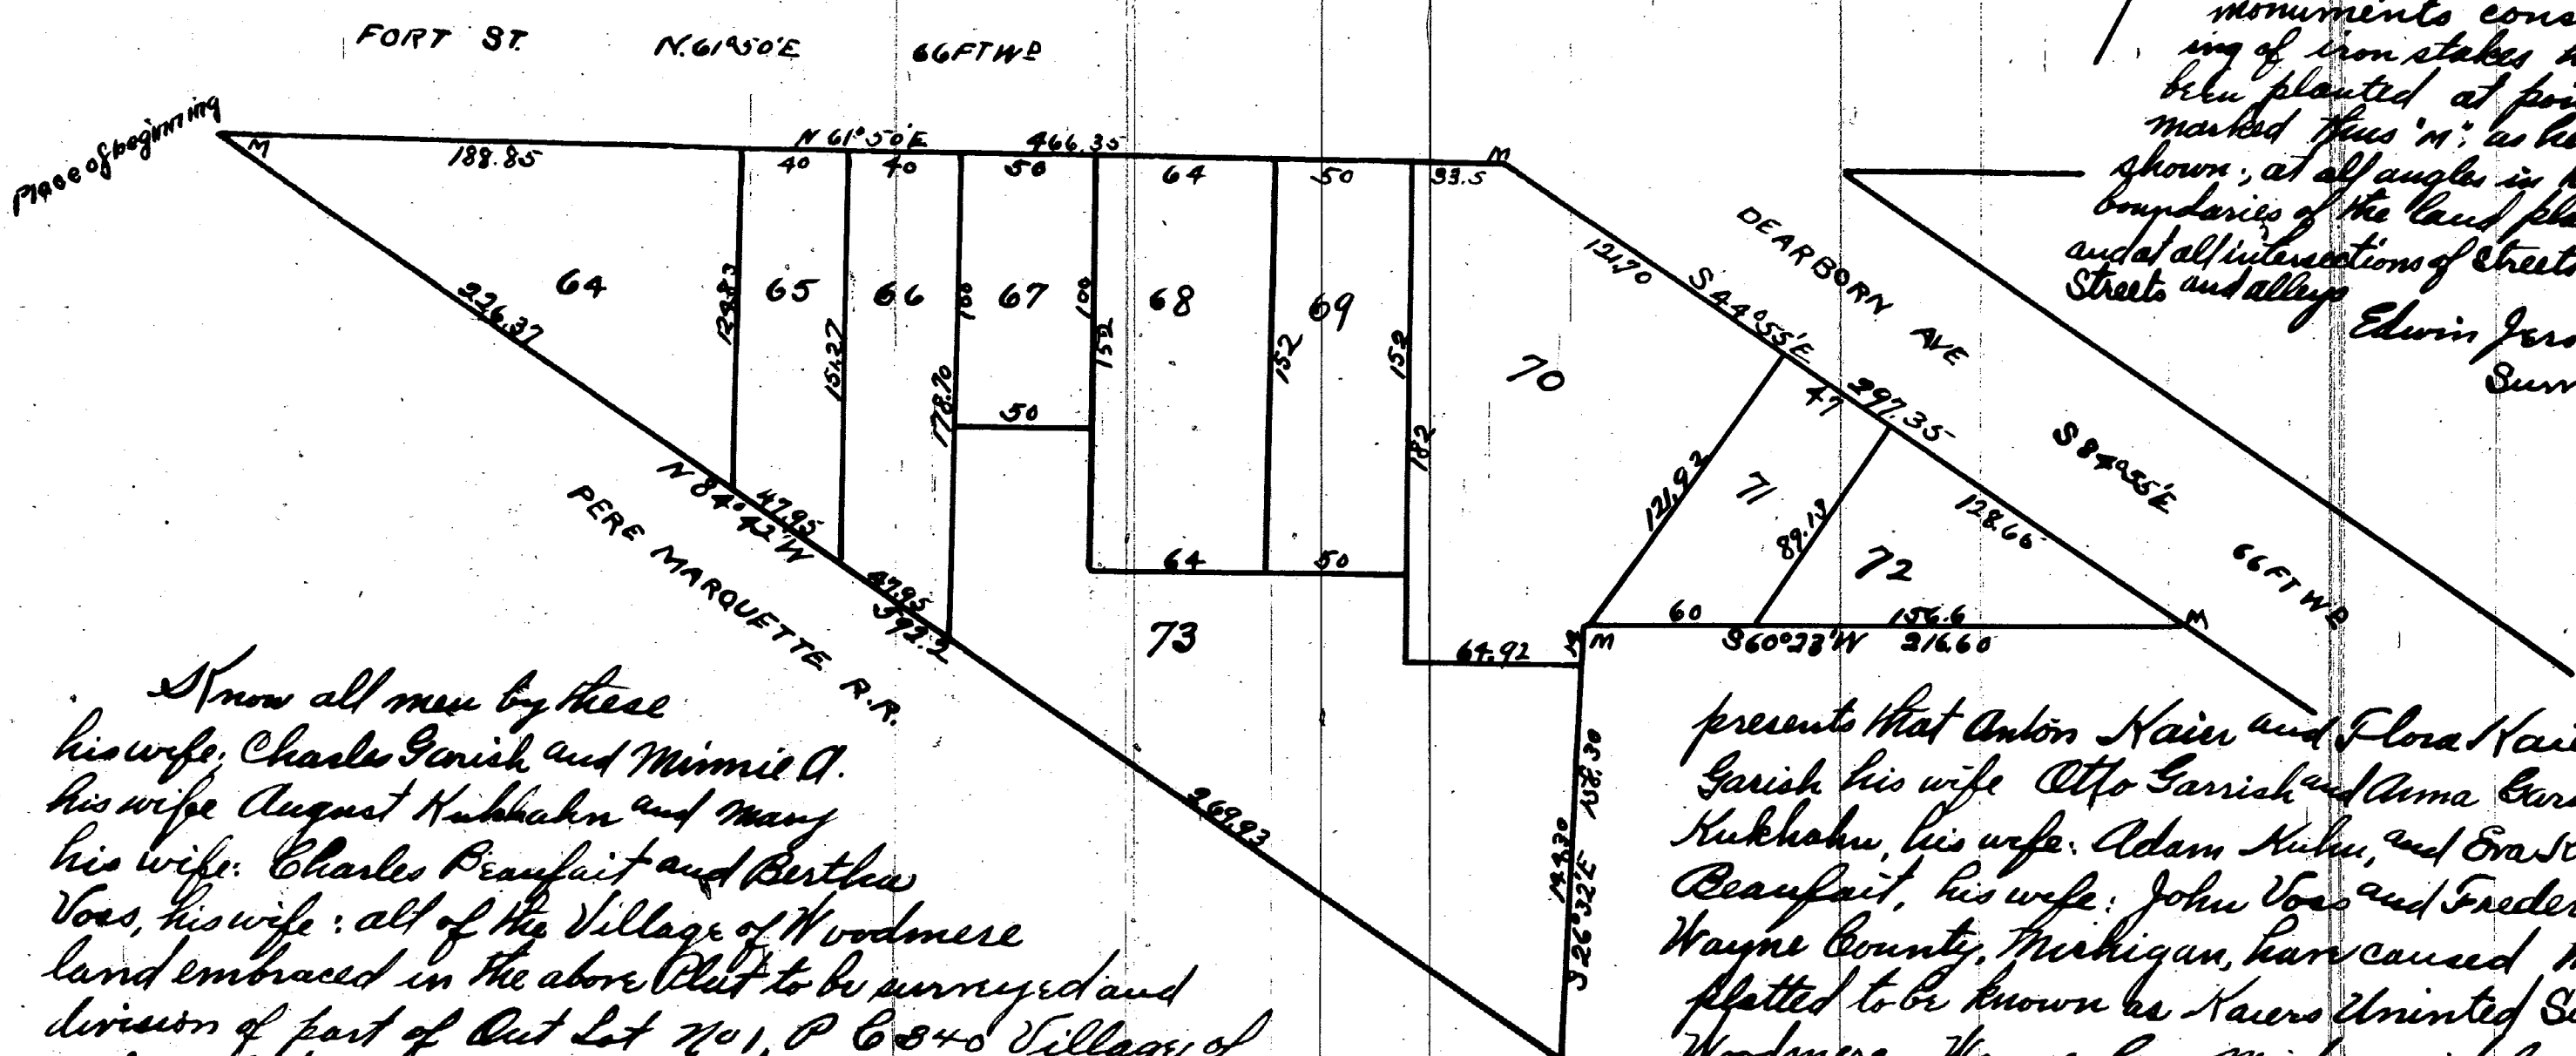

Know all men by these his wife, Charles Gerish and Mimmie A. Gerish, his wife August Kukhahn and Mary Kukhahn, his wife, Charles Beaufait and Bertha Beaufait, his wife: all of the Village of Woodmere land embraced in the above Plat to be surveyed and division of part of Out Lot N^o 1, P.C. 340 Village of Woodmere as follows - Beginning at the intersection of the South line of Fort Street and the northerly line of the Dearborn Avenue: thence South 84° 55' East, along the South line of Fort Street, 466.35 feet to the South line of Dearborn Avenue: thence South 84° 55' East, along the South line of Dearborn Avenue, 297.35 feet: thence South 60° 23' West 216.60 feet, thence South 26° 32' East, 1083.0 feet to the Northerly line of the Pere Marquette Rail Road: thence North 84° 43' West, 592.20 feet to the place of Beginning

Witness their hands and seals this 15th day of June, A.D. 1905

In presence of,
Flora Kaier as to A.H. and F.K.
Walter Kuhn as to A.V., F.V. and J.E.K.
John F. Ladue as to C.G.G., M.G., A.K.,
O.R.G., M.H., A.H.,
C.B., and G.B.
Edwin Jerome, as to All

EXAMINED & APPROVED
June 17, 1905

John F. Wilkinson
DEPUTY AUDITOR GENERAL

The within plat was approved
and accepted by Council of the Vil-
lage of Woodmere Mich June 16th 1905
Chas W. Smith
Village Clerk

Anton Kaier	[L.S.]	Carl Buße	[L.S.]
Flora Kaier	[L.S.]	August Kukhahn	[L.S.]
Chas G. Gerish	[L.S.]	John Kukhahn	[L.S.]
Mimmie Gerish	[L.S.]	Frederika Yoss	[L.S.]
Adam Kuhn	[L.S.]	Era Kuhn	[L.S.]
Otto P. Gerish	[L.S.]	Anna Rosa Gerish	[L.S.]
Mary Kukhahn	[L.S.]	Bertha Buße	[L.S.]

State of Michigan }
County of Wayne } ss

On this 15th day of June A.D. 1905, before me the Subscribed Notary Public in and for said County personally appeared the above named Anton Kaier and Flora Kaier, his wife Charles Gerish and Mimmie A. Gerish, his wife, August Kukhahn and Mary Kukhahn, his wife, Adam Kuhn and Era Kuhn, his wife, Charles Beaufait and Bertha Beaufait, his wife, John Yoss and Frederika Yoss, his wife to me known to be the persons described, who executed the above instrument and acknowledged the same to be their free act and deed

I hereby certify that this Plat is a correct copy of the Plat now on Record in the Register of Deeds Office, being made under the supervision of the Auditor General by tracing the Plat on Record and affixing thereto a carefully compared copy of the Certificate

Dated the 27th day of January 1911

Alton B. Hurd
Clerk, Aud Gen Dept

Edwin Jerome
Notary Public,
Wayne Co.,
Mich.

my commission expires
Jan 29 - 1906

State of Michigan }
County of Wayne } ss

W.E. O.P. Gullett

fully compared this copy with the original plat of Kaier's United Subdivision of part of Out Lot N^o 1, P.C. 340, Village of Woodmere, Wayne Co., Mich., and that it is an exact copy thereof and of the whole of said original plat.

REGISTER OF DEEDS OFFICE }
WAYNE COUNTY }
This instrument was received for record this
20th day of Oct 1905 at 2
o'clock P.M. and recorded in Liber 24
of Page 29 as proper certificate was
furnished in compliance with Sect 136 of Senate
Bill No. 149 File 212, Act of 1893

O.P. Gullett
Register of Deeds

O.P. Gullett Register of Deeds
Edwin Jerome, Surveyor.