

AM. HENRY'S SUBD'N
OF LOT "B" BLOCK 26,
OF THE SUBD'N OF THAT PART OF THE COOK FARM,
P.C.'S. 153, 155 & 180, BETWEEN FOREST AVE
AND GRATIOT AVE
WAYNE CO., MICH.

Scale - 50 ft per inch

Mason L. Brown & Co.,
Civil Engineers.
821-3 Chamber of Commerce
Detroit, Mich.

I hereby certify that the above Plat is correct, and that Monuments
consisting of Oak Stakes 1 1/4 inches square and 15 inches long have
been placed on the ground at all angles in the boundaries and at the
intersection of all Streets or Streets and Alleys as shown on plat by O.

Detroit, Dec 5 1905
Mason L. Brown & Co.,
Engineers and Surveyors

Known all men by these presents, that I
Albert M. Henry (Widower)


have caused the land embraced in the above plat to be surveyed and
out and platted to be known as that part of the Cook Farm, P.C.'S. 153, 155 and 180, between
Forest Ave. and Gratiot Ave., Wayne Co., Michigan, and that the Streets and
Alley, shown on said plat are hereby dedicated to the use of the Public.

Witness our hands and seals this 13th day of December
A.D. Nineteen Hundred and Five
In presence of
F. E. Woodbury
Guy M. Eggleston

I hereby certify that this Plat is a
Correct Copy of the Plat now on Record
in the Register of Deeds Office,
being made under the supervision
of the Auditor General by tracing
the Plat on Record and affixing
thereto a carefully compared
copy of the Dedication and
Certificate

Dated the 4th day of February 1911

Alton T. J. Ford,
Clerk, Aud Gen Dept.

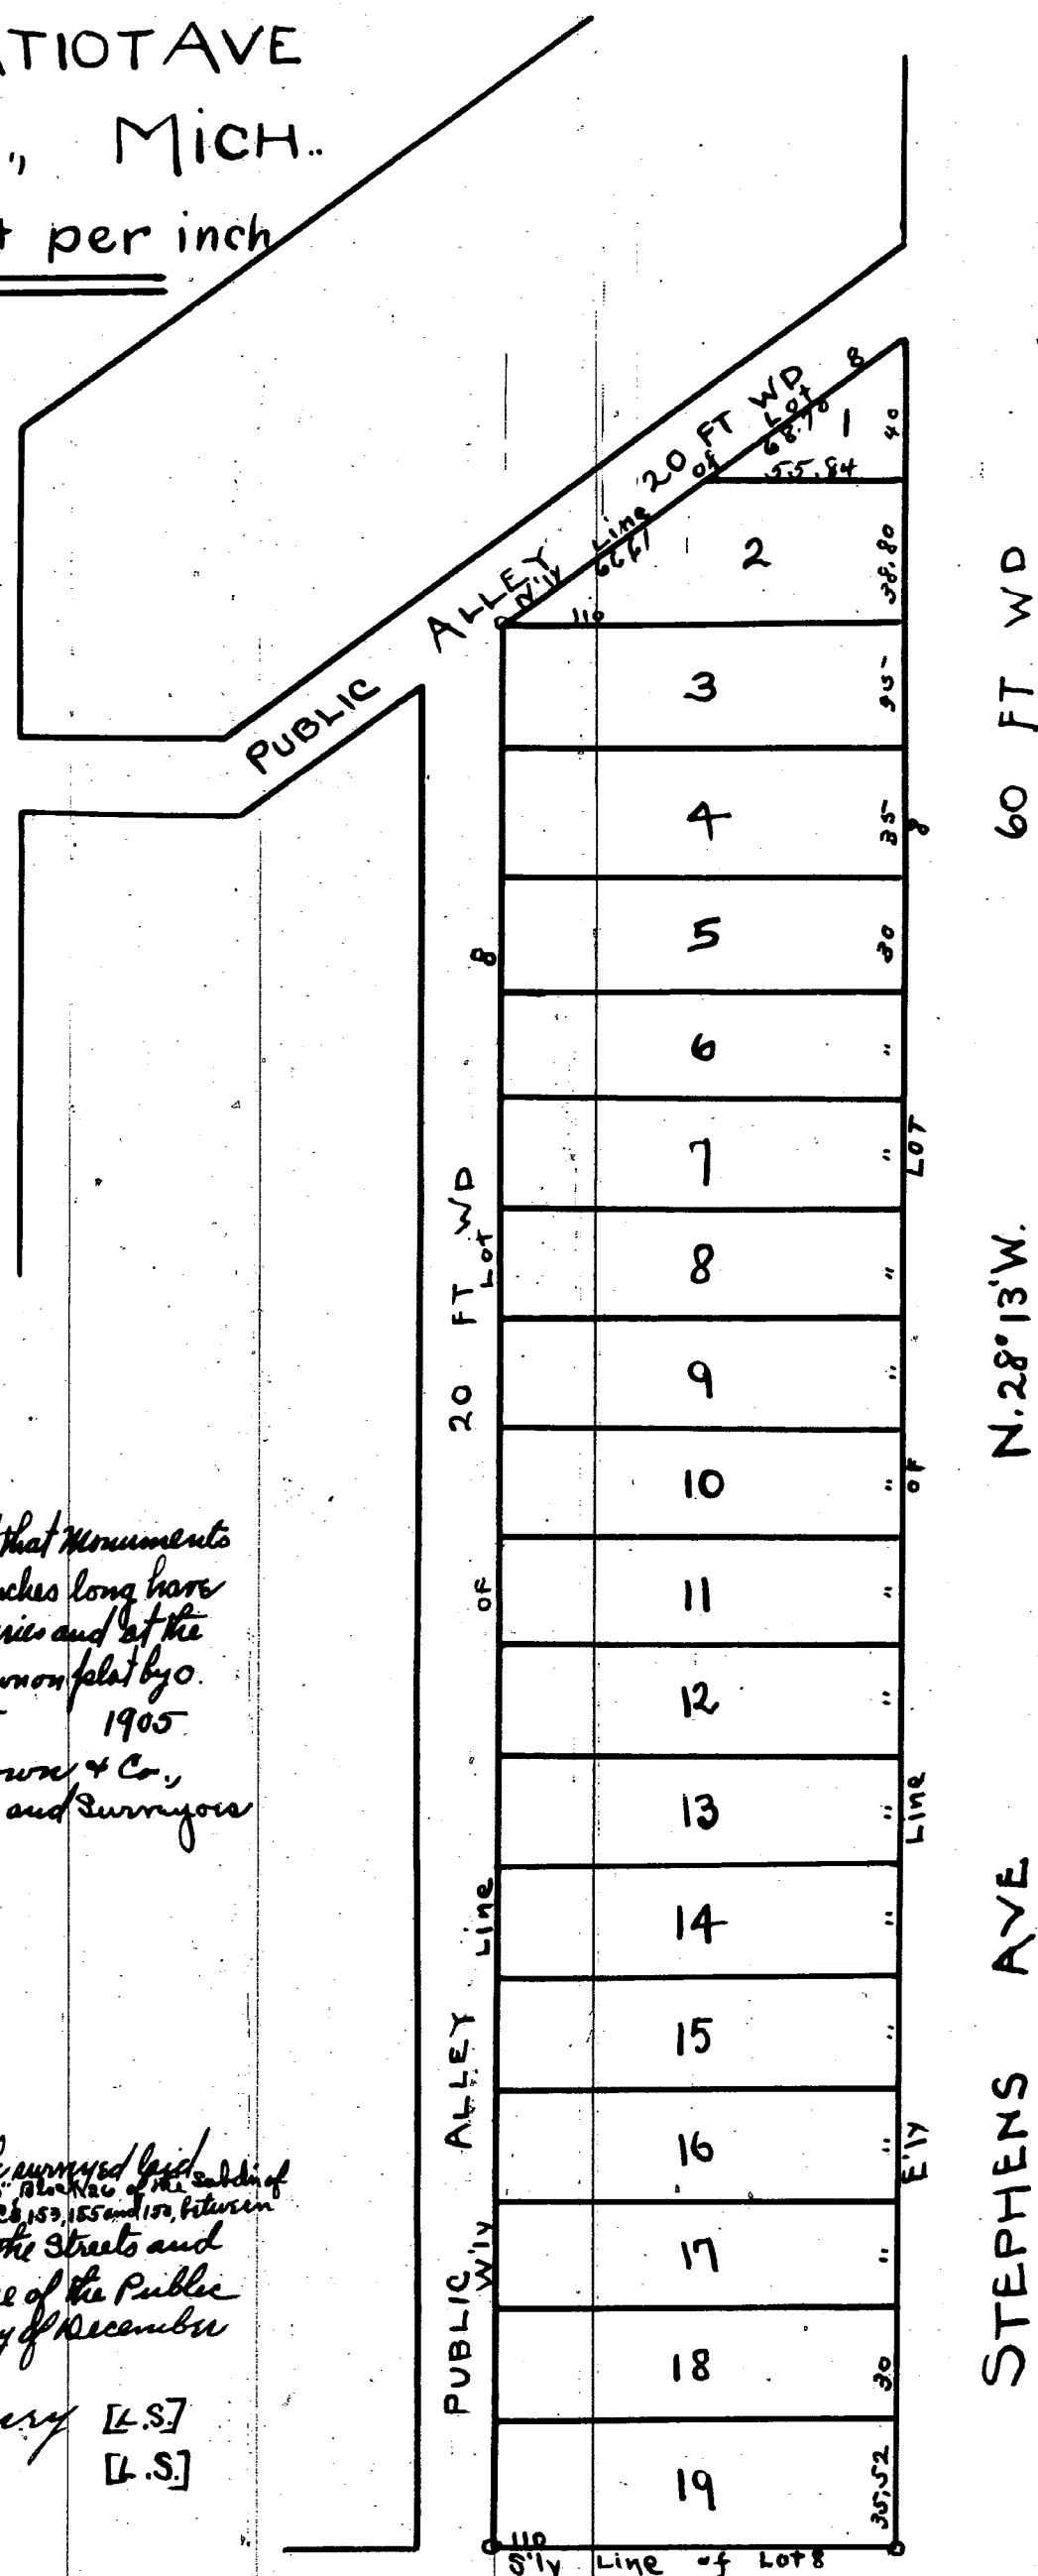

State of Michigan }
County of Wayne } ss.
On this 13th day of December 1905 before
me, a Notary Public in and for said County personally appeared the
above named Albert M. Henry (Widower)
known to me to be the same persons who executed the above dedication
and who acknowledged the same to be their free act and deed
Charles A. Gully, Notary Public
Wayne County, Michigan
My Commission expires Apr 27 - 1909

State of Michigan }
County of Wayne } ss.
We O. P. Gully, Register
of Deeds and Mason L. Brown & Co. Surveyors hereby
certify that we have each carefully compared the copy with the original
plat of P.C.'S. 153, 155 and 180, between Forest Ave. and Gratiot Ave., Wayne Co.,
Mich. and that it was a true and correct copy thereof and of
the whole of each original map or plat
O. P. Gully, Register of Deeds
Mason L. Brown & Co. Surveyors

Examined and approved
Dec 23 1905
Jno F. W. Deinson
Deputy Auditor General

Register of Deeds Office } ss. This instrument was
Wayne County } received for record this
29th day of Dec 1905 at 2:50 O'Clock P.M. and
recorded in Lib. 24 of Plats on page 47 as proper
Certificate was furnished in compliance
with Sect 135 of Senate Bill No 199, File 212,
Act of 1893
O. P. Gully,
Register of Deeds.