


CHAMBE'S SUB^N
of the S¹/₂ 253 Ft of the N¹/₂ of LOT 6
SUB^N of CHAPOTON FARM
P.C.'s 117453

DETROIT,

MICH.

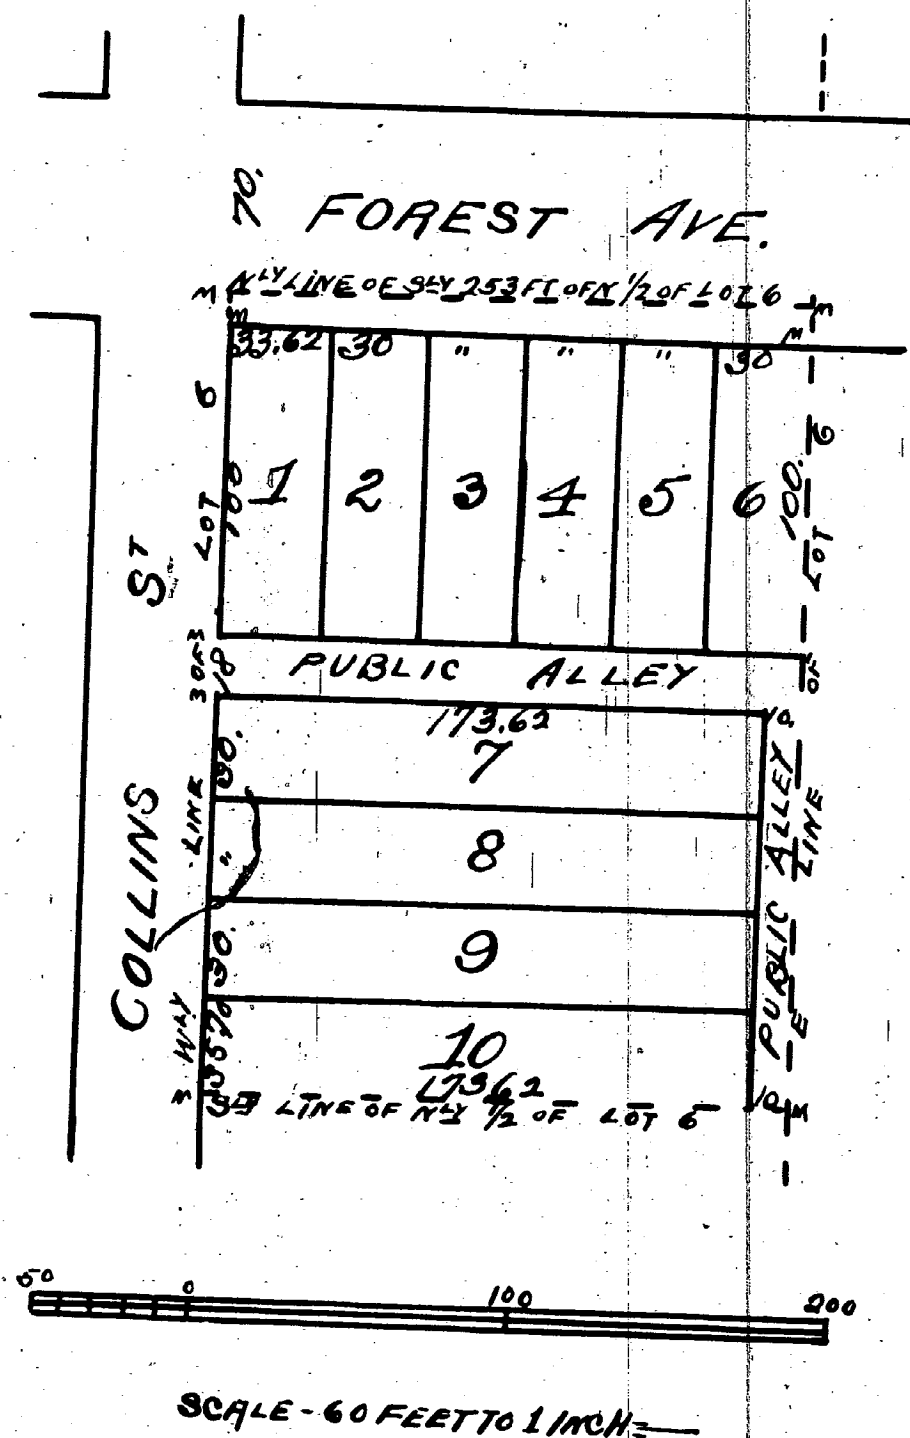

Know all men by these Presents That we Louise Chambe, Mathilde Chambe, Leonie Chambe and Adeline Chambe have caused to be made for record this map of "Chambe's Subdivision of the Southernly 253 feet of the Northernly 1/2 of Lot No. 6, Subdivision of Chapoton Farm P.C.'s 11 and 453 Detroit Mich." by Thomas Campan & Son, Surveyors and we hereby adopt the same and dedicate the Streets and Alleys shown for the use of the Public

Witness our Hands and Seals this Eight

day of May

A.D. 1905

In Presence of

Alfred A. Chambe
 Henry Wunsch

Louise Chambe
 Mathilde Chambe
 Leonie Chambe
 Adeline Chambe

[LS]
 [LS]
 [LS]
 [LS]

State of Michigan ss.
 County of Wayne

On this Fifth day of May A.D. 1905 before me the undersigned a Notary Public in and for said County personally appeared Louise Chambe, Mathilde Chambe, Leonie Chambe and Adeline Chambe, known to me to be the same persons who executed the foregoing instrument and who acknowledged the same to be their free act and deed

Henry Wunsch
 Notary Public
 Wayne Co. Mich.

My Commission expires November 17th 1908

We hereby certify that the plat hereon delineated is a correct one and that permanent monuments consisting of white oak stakes have been planted at points marked "m" as thereon shown at all angles in the boundaries of the land platted and at all intersections of streets or streets and alleys

Thomas Campan & Son
 Surveyors

Approved June 24th 1905

W. H. Maybury
 Commissioner of Public Works

The Streets on the annexed Plat conform to the general plan of the City
 R. H. McCormick
 City Engineer.

State of Michigan ss.
 County of Wayne

We, O. P. Gully, Son Surveyors hereby certify that we have each carefully compared this copy with the original plat of "Chambe's Subdivision of the Southernly 253 feet of the Northernly 1/2 of Lot No. 6 Subdivision of Chapoton Farm, P.C.'s 11 and 453 Detroit Mich." and that it is an exact copy thereof and of the whole of such original map or Plat

Register of Deeds and Thomas Campan & Son Surveyors

O. P. Gully
 Register of Deeds
 Thomas Campan & Son
 Surveyors

Examined and approved May 13, 1905

John F. Wilkinson
 Deputy Auditor General.

I hereby certify that this Plat is a correct copy of the Plat now in Record in the Register of Deeds Office, being made under the supervision of the Auditor General by tracing the Plat on Record and affixing thereto a carefully compared copy of the Dedication and Certificate

Dated the 30th day of January 1911

Alton B. Hurd
 Clerk, Aud. Gen. Dept.

Register of Deeds Office } ss. This instrument
 Wayne County, } was received for
 record this 3rd day of July 1905 at 12 o'clock
 P.M. and recorded for Liber 24 of Plats on
 page 24 as proper certificate was furnished
 in compliance with Sect 135 of General
 Act 1199, File 212 Act of 1893

O. P. Gully
 Register of Deeds

City Treasurer's Office.
 Detroit Mich. May 17-05
 I hereby certify that according to the records of this office all general City Taxes and special assessments against above described property are paid to date including the General City Taxes for 1904
 W. B. Thompson
 per Doran City Treas.