


**BECK'S SUBDIVISION,
OF BLOCK 3 OF SUB. OF LOT 1 OF SUB. OF LAFFERTY FARM
NORTH OF GRAND RIVER AVE. CITY OF DETROIT
WAYNE CO., MICHIGAN.**

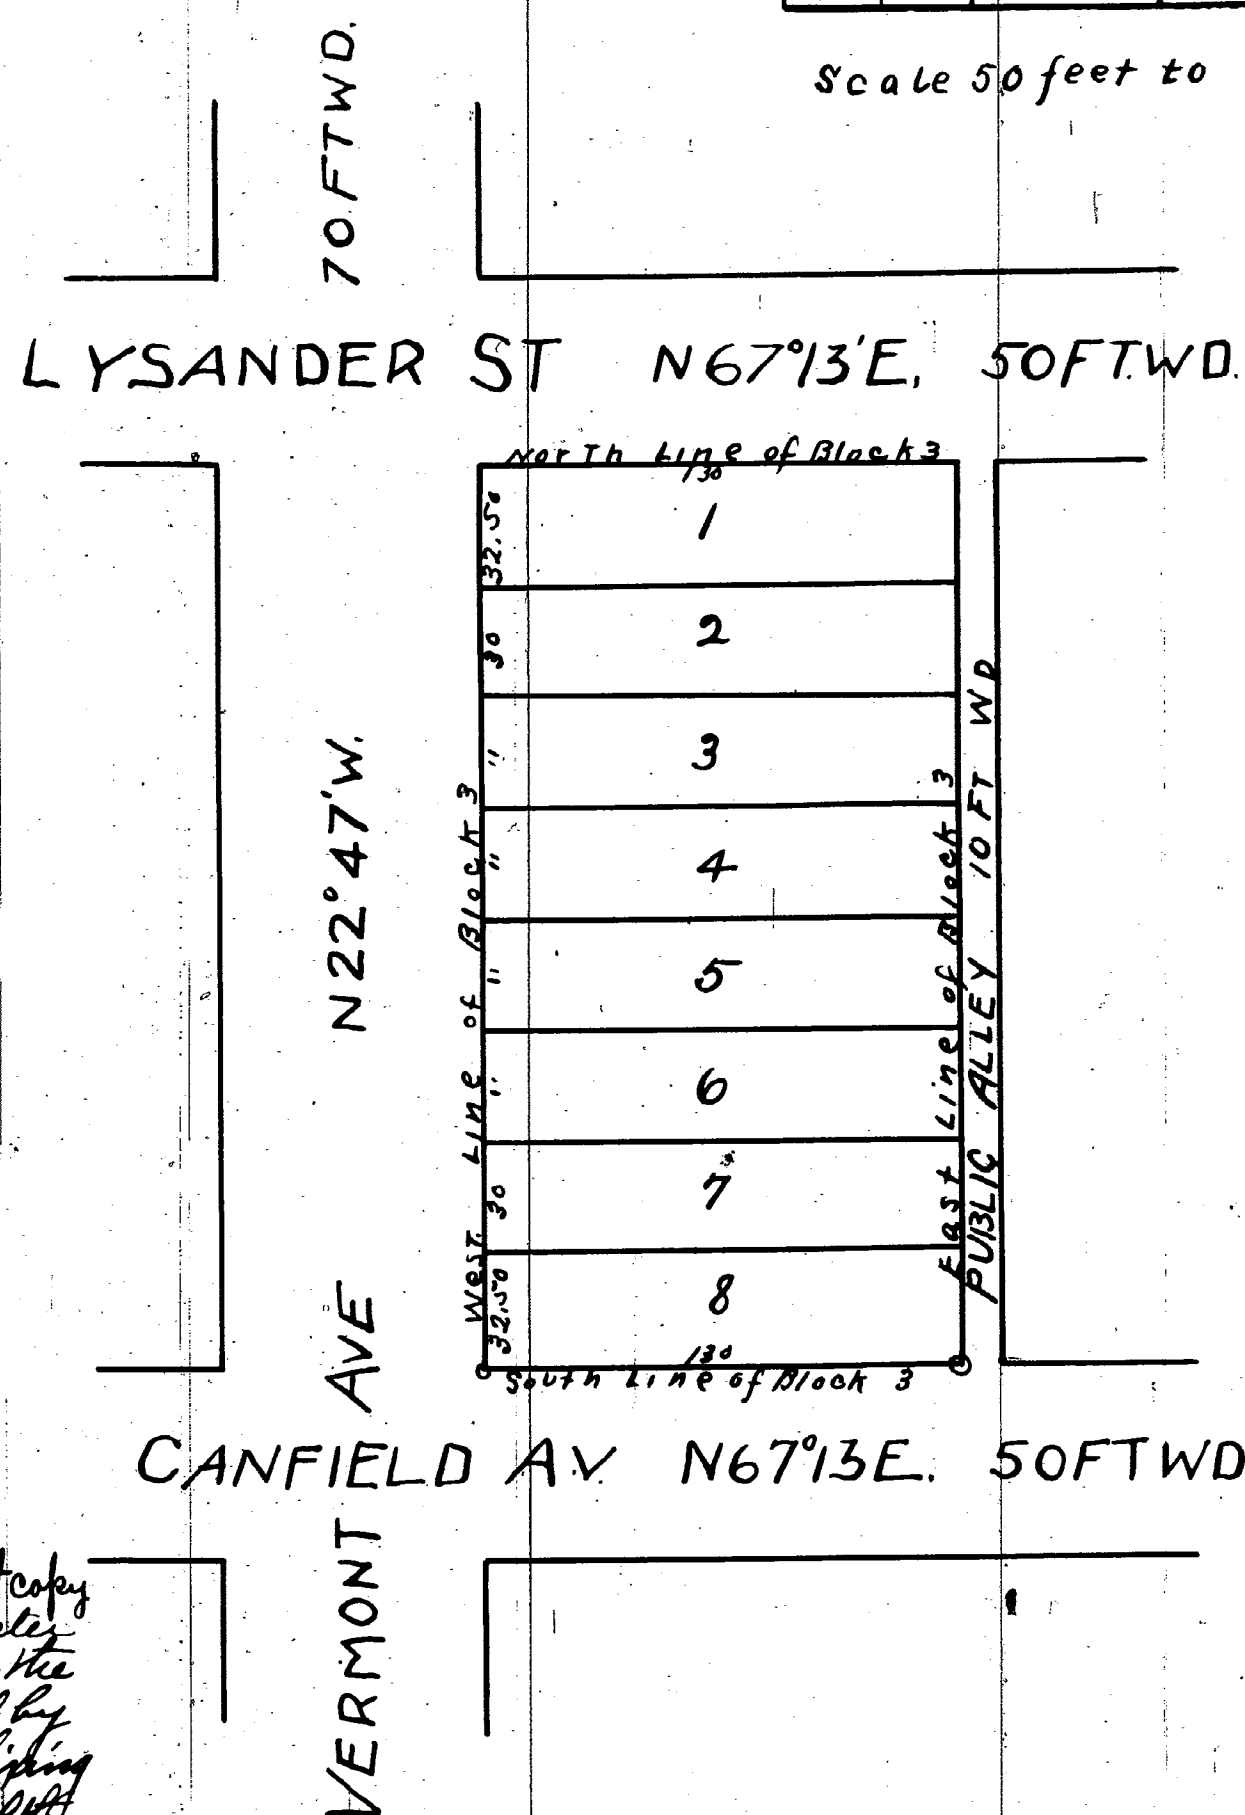

I hereby certify that this Plat is a correct copy of the Plat now on Record in the Register of Deeds Office, being made under the supervision of the Auditor General by tracing the Plat on Record and affixing thereto a carefully compared copy of the Dedication and Certificate.

Dated the 3rd day of February 1911

Alton B. Hunt
Clerk, Aud Gen Dept

I hereby certify that the above Plat is correct, and that monuments consisting of iron stakes 1/4 inch square and 15 inches long have been placed in the ground at all angles in the boundaries and at the intersection of all streets or streets and alleys, as shown on Plat by a.

Detroit June 5th 1905
Mason L. Brown & Co
Engineers and Surveyors

Examined and approved
June 24, 1905
John F. Walpuson
Deputy Auditor General

Know all men by these presents, that we George Beck and Jennie M. Beck his wife have caused the land embraced in the above Plat to be surveyed, laid out and platted to be known as Lot 1 of Sub. of Lafferty Farm North of Grand River Ave. City of Detroit Wayne Co., Michigan and that the Streets and Alleys shown on said Plat are hereby dedicated to the use of the Public. Witness our hands and seals this the 22nd day of June A.D. nineteen hundred and five.

In presence of
Geo C Lawrence
John Lodge

George Beck [L.S.]
Jennie M. Beck [L.S.]

The Streets on the annexed plat conform to the general plan of the City

R. H. McCormick
City Engineer

Approved Nov 20 1905

J. J. Haarer
Commissioner of Public Works

State of Michigan } ss.
County of Wayne }
We O. P. Gullery Register of Deeds and Mason L. Brown & Co Surveyors hereby certify that we have each carefully compared this copy with the original Plat of Block 3 of Sub. of Lot 1 of Sub. of Lafferty Farm North of Grand River Ave. City of Detroit Wayne Co Michigan and that it is an exact copy thereof and of the whole of such original map or Plat.

O. P. Gullery Register of Deeds
Mason L. Brown & Co Surveyors

State of Michigan } ss.
County of Wayne }
On this the 23rd day of June 1905 before me, a Notary Public in and for said County, personally appeared the above named George Beck and Jennie M. Beck his wife known to me to be the same persons who executed the above dedication and who acknowledged the same to be their free act and deed and who acknowledged the same to be their free act and deed.

Geo C Lawrence Notary Public
Wayne County Michigan

my commission expires Jan 1 - 1907

Register of Deeds Office } ss.
Wayne County }
This instrument was received for record this 21st day of Nov 1905 at 2 o'clock P.M. and recorded in Liber 24 of Plats on Page 39 as proper certificate was furnished in compliance with Sect 135 of Senate Bill No 199 File 212 Act of 1893.

O. P. Gullery
Register of Deeds