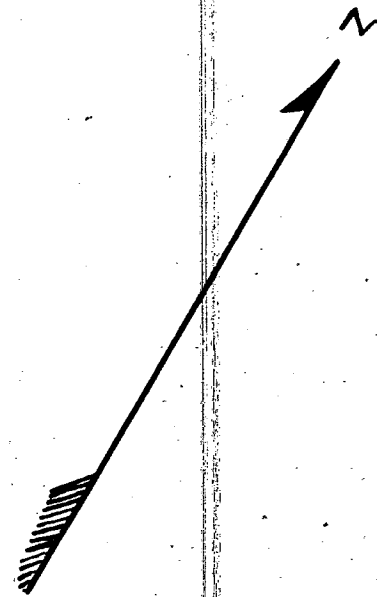
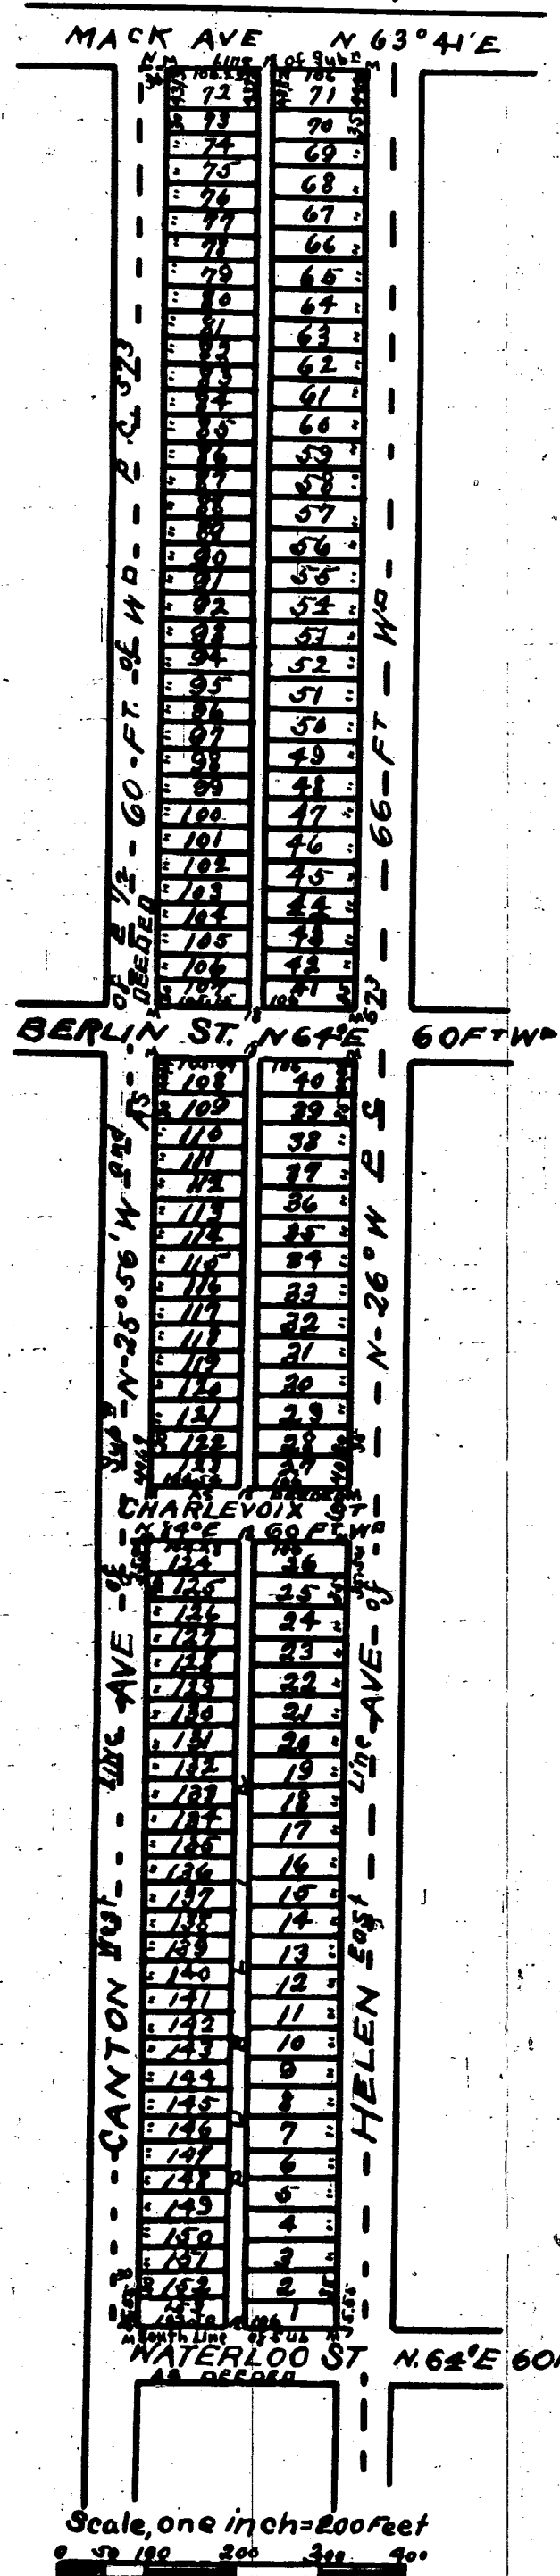


TEFFT'S SUB'D

OF PART OF THE EAST 1/2 OF

PRIVATE CLAIM 573

Lying between Waterloo St. and Mack Ave.
DETROIT, WAYNE CO., MICH.

Know all men by these presents that Ella Tefft Barbour and William F. Barbour of Detroit, Wayne County Michigan Trustees of the Estate of William H. Tefft, deceased, have caused the land embraced in the above plat to be surveyed laid out and platted to be known as Tefft's Sub'd of part of the East 1/2 of Private Claim 573 lying between Waterloo St. and Mack Ave. Detroit, Wayne Co., Mich. and that the public Alleys shown on said plat are hereby dedicated to the use of the public.

Witness our hands and seals this tenth day of March 10 1906

In pursuance of B. A. Wade
W. C. Hunt

Ella Tefft Barbour L.S.
William F. Barbour L.S.
Trustees of the Estate of
William H. Tefft, deceased

State of Michigan } ss.
County of Wayne }

On this tenth day of March 1906 before me the subscriber a Notary Public in and for said County personally appeared Ella Tefft Barbour and William F. Barbour Trustees of the Estate of William H. Tefft, deceased known to me to be the same persons who executed the above instrument and who acknowledged the same to be their free act and deed

Charles G. Wade

Notary Public
my commission expires June 14th 1907 Wayne Co., Mich.

State of Michigan } ss.
County of Wayne }

We O. G. Gullett and Edwin Jerome, Surveyor hereby certify that we have each carefully compared this copy with the original plat of Tefft's Sub'd of part of the East 1/2 of Private Claim 573 lying between Waterloo St. and Mack Ave., Detroit Wayne Co., Mich. and that it is an exact copy thereof and of the whole of such original map or plat.

Examined and approved
March 24, 1906
John F. Wilkinson
Deputy Auditor General

O. P. Gullett Register of Deeds
Edwin Jerome Surveyor

I hereby certify that this Plat is a correct copy of the Plat now on Record in the Register of Deeds Office, being made under the supervision of the Auditor General by tracing the Plat on Record and affixing thereto a carefully compared copy of the Dedication and Certificate

Approved May 2nd 1906
J. J. Haarer
Commissioner of Public Works.

Dated the 26th day of January 1911
Alton B. Ward
Clerk and Gen. Supt.

The Streets on the annexed plat conform to the general plan of the City

P. W. McCormick
City Engineer

CITY TREASURER'S OFFICE
Detroit Mich Mar 27-06
I hereby certify that according to the records of this office all General City Taxes and special assessments against above described property are paid to date including the General City Taxes for 1905

W. D. Thompson
City Treas

Per Doran

Edwin Jerome
Surveyor

REGISTER OF DEEDS OFFICE } ss.
WAYNE COUNTY, }
This instrument was received for record this
30th day of May 1906 at 11
o'clock AM and recorded in Liber 24
of Plats on page 72 as proper certificate was
furnished in compliance with Sect. 136 of Senate
Bill No. 139 Filed 12th Act of 1893

O. P. Gullett Register of Deeds

I hereby certify that the plat herein delineated is correct and that permanent monuments consisting of oak stakes have been planted at points marked thus "M" as herein shown, at all angles in the boundaries of the land platted and at all intersections of streets or streets and alleys