


1-ST. ADDITION TO ELM PARK SUB'D.

LOCATED IN LOT 7 OF THE RIVARD
FARM P.C. 300 VILLAGE OF GROSSE
POINTE WAYNE CO. MICHIGAN.

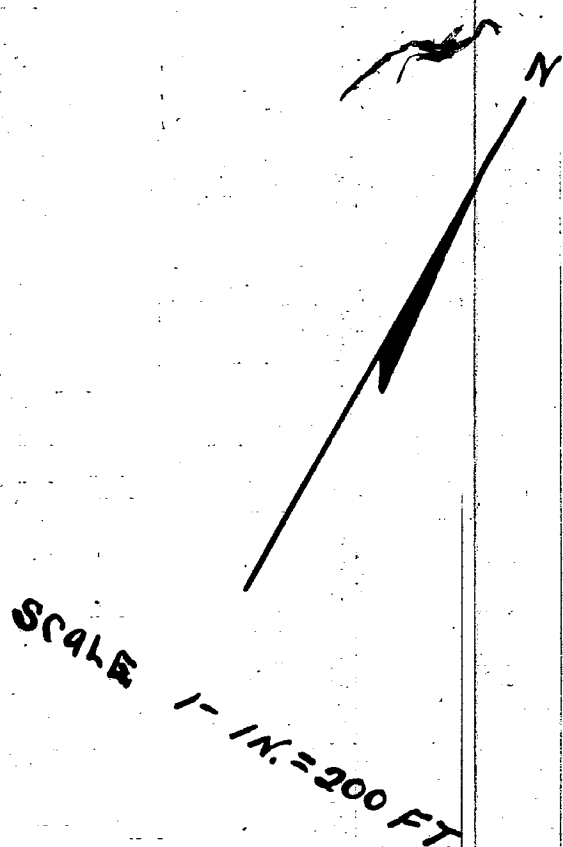

I hereby certify that the above Plat is correct and that permanent monuments consisting of 1/4" x 1/4" x 1/4" cast iron stakes have been planted at points marked thus (o) as thereon shown, at all angles on the boundaries of the land platted and at all intersections of streets by the streets and alleys Detroit Mich April 17th 1906
French & Russell
Surveyors

State of Michigan } ss.
County of Wayne }
I, O. P. Gullett, Register of Deeds and French & Russell Surveyors hereby certify that we have each carefully compared this copy with the original Plat of 1st Addition to Elm Park Sub Village of Grosse Pointe Mich. and that it is an exact copy thereof and of the whole of such original Map or Plat.


O. P. Gullett Register of Deeds
French & Russell Surveyors

I hereby certify that this Plat is a correct copy of the Plat now on record in the Register of Deeds Office, being made under the supervision of the Auditor General by tracing the Plat on record and affixing thereto a carefully compared copy of the Dedication and Certificates

Dated the 28th day of January 1911

Alton B. Ford.

Clerk, And Gen. Deft.

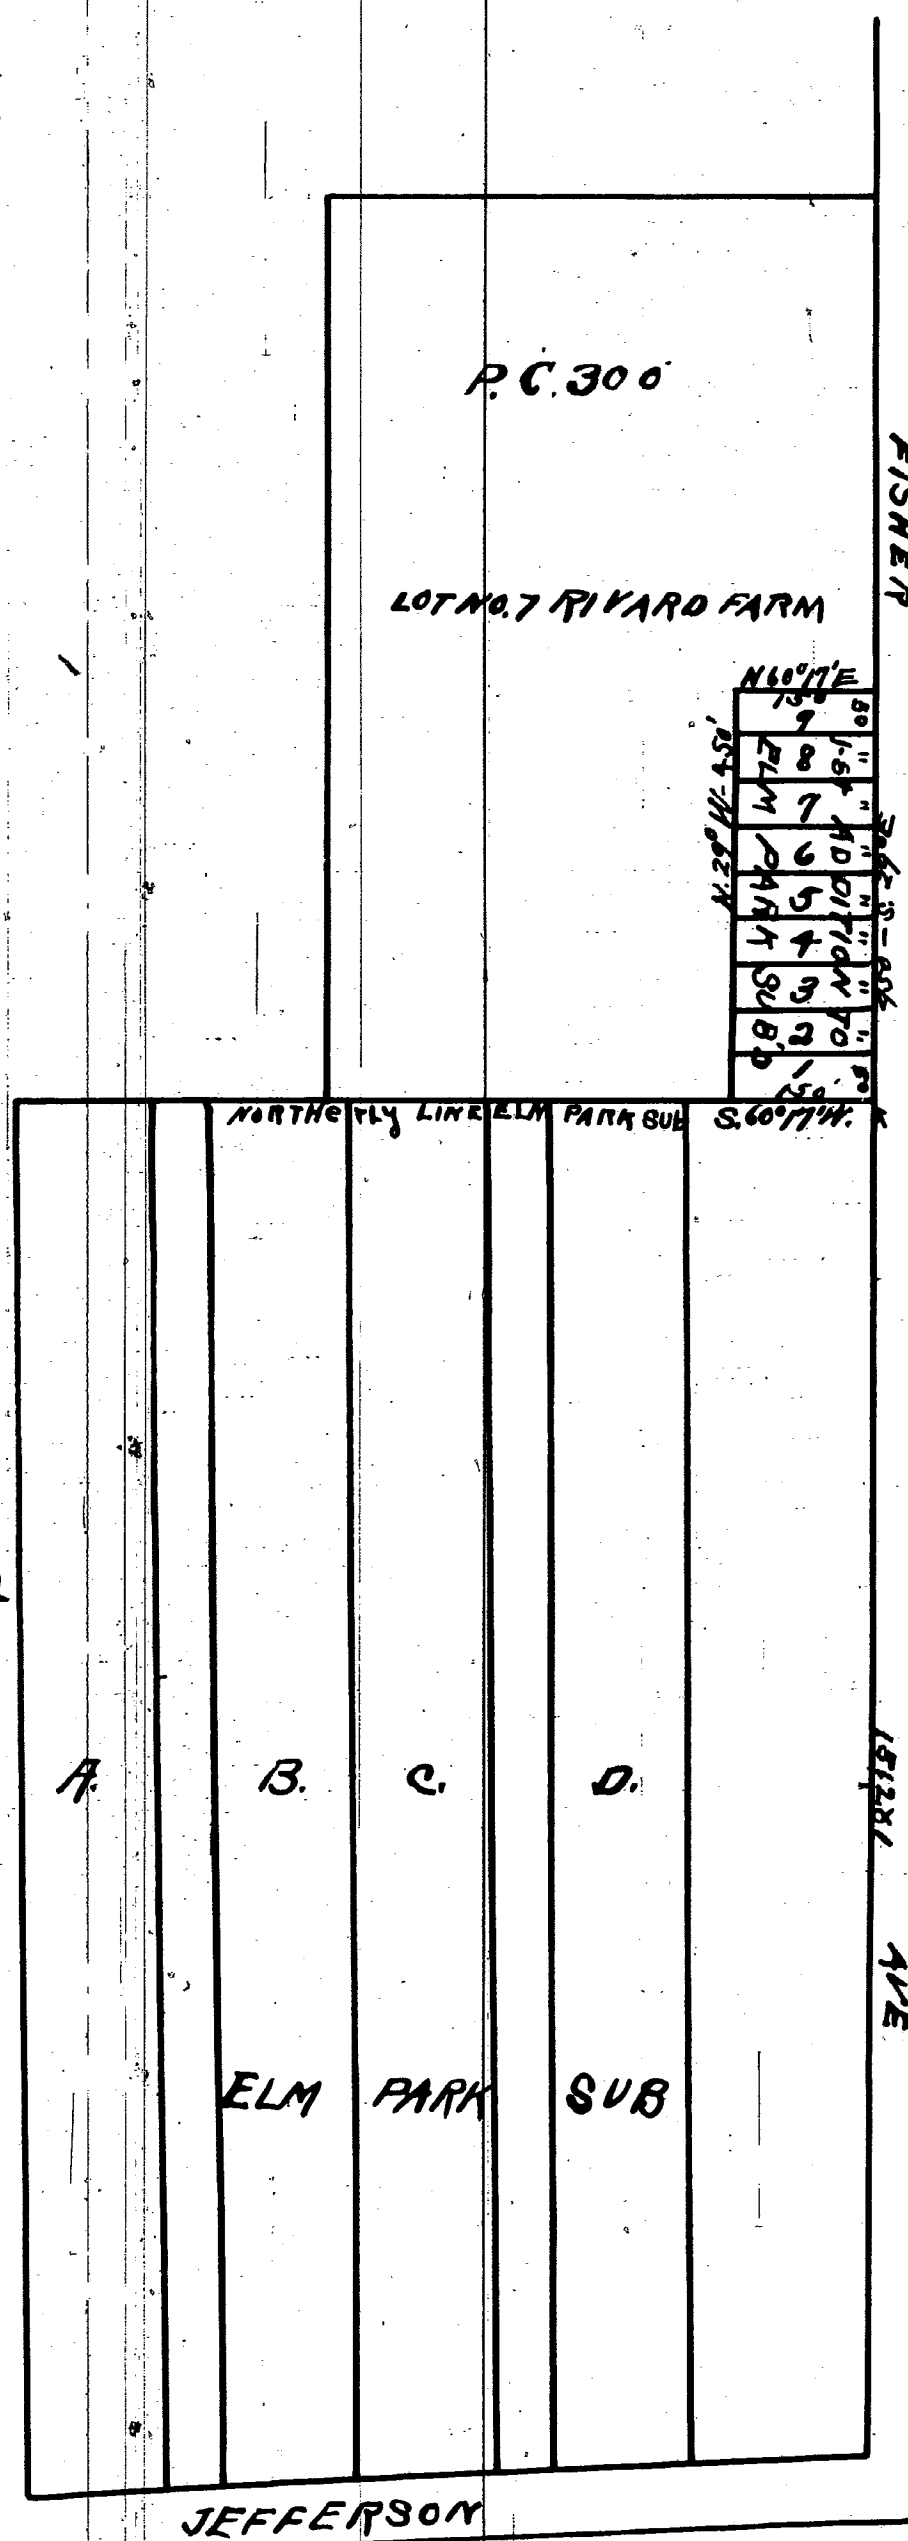

Description
1st Addition to Elm Park Sub'd, Beginning at a point where the North line of Elm Park Sub'd extended would intersect the West line of the Fishy Road and going North 15° 17' E 150 feet to the North line of Jefferson Ave, thence S. 60° 17' W - 150 feet, thence N 29° 00' E 450 feet, thence N. 60° 17' E - 150 feet, thence S 29° 00' E - 450 feet to place of beginning

Now all men by these Presents that I, Joseph H. Berry, a widower, have caused the land embraced in the above plat to be surveyed, laid out and platted, to be known as 1st addition to Elm Park Sub Village of Grosse Pointe, Wayne Co. Mich. and that the streets and alleys shown on said plat are hereby dedicated to the use of the Public.
Witness my hand and seal this 17th day of April A.D. nineteen hundred and six
In presence of
W.C. Smith
Wm Christian
Joseph H. Berry [L.S.]
[L.S.]

State of Michigan } ss.
County of Wayne }
On this 17th day of April, 1906 before me a Notary Public in and for said County personally appeared the above named Joseph H. Berry a widower known to me to be the same person who executed the above dedication and who acknowledged the same to be his free act and deed

Wm Christian Notary Public
Wayne County, Michigan
My commission expires Jan 22-1910

Examined and Approved
April 21 1906
John S. Wilkinson
Deputy Auditor General.

We hereby certify that the above plat has been approved by the Village Council of the Village of Grosse Pointe Wayne Co. Mich.
April 9th 1906
Francis P. Cedeno President
W.C. Sheff. Clerk.

Register of Deeds Office } ss. This instrument
Wayne County } was received for
record this 26th day of April 1906 at 10:50
O'clock A.M. and recorded in Lib. 24
of Plats on page 71 as proper certificate
was furnished in compliance with
Sect 135 of Senate Bill No 199 S.C. 212
act of 1893

O. P. Gullett
Register of Deeds.