10853

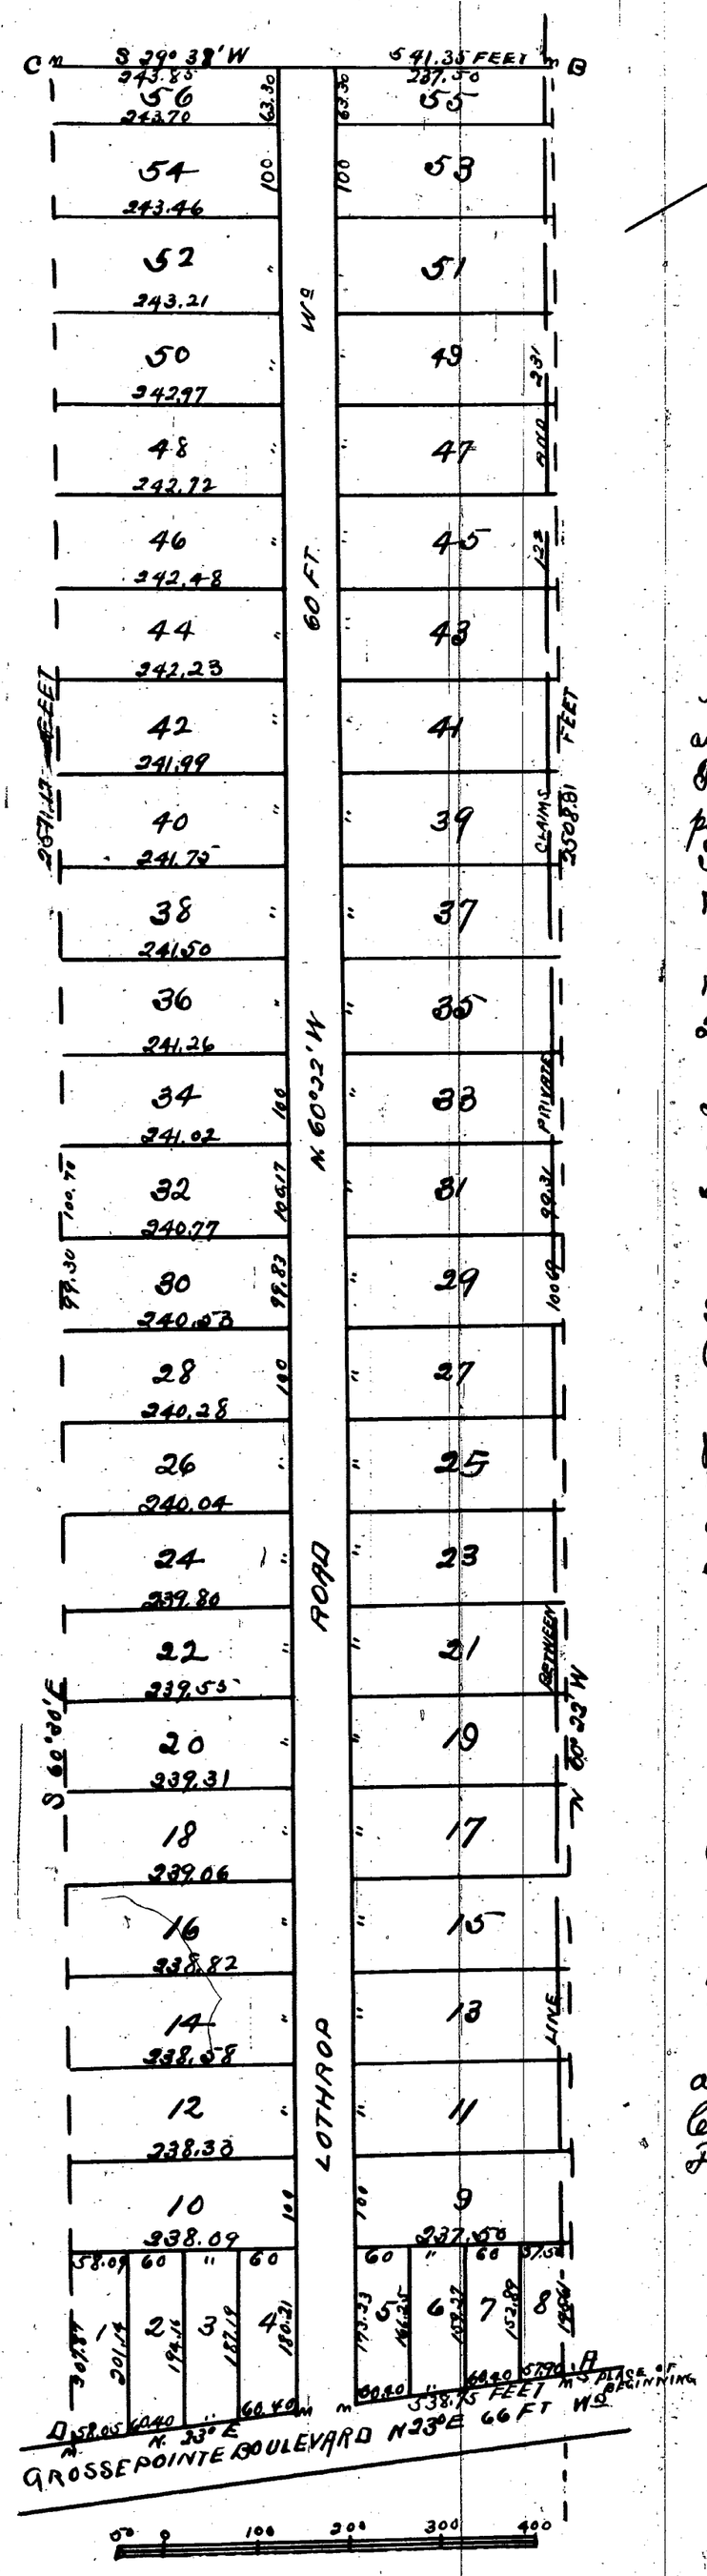

LOTHROP'S SUBN.

of Part of P. C. 122 & 231

Lying Westerly of Grosse Pointe Boulevard

Village of Grosse Pointe Farms

Wayne Co. Mich.

Know all Men by these Presents That the Lothrop Estate Company Limited a partnership association limited organized under and by virtue of the laws of the State of Michigan and having its principal office and place of business at the Village of Grosse Pointe Farms in the County of Wayne in said State have caused to be made for record this map of Lothrops Subdivision of part of Private Claims 122 and 231 Lying Westerly of Grosse Pointe Boulevard Village of Grosse Pointe Farms Wayne Co. Mich. by Thomas Campau & Son Surveyors and we hereby adopt the same and dedicate the Streets and alleys shown for the use of the public reserving to ourselves our heirs and assigns, the reversions or reversions thereof whenever discontinued by Law.

In Testimony Whereof the said association hath caused its common Seal to be hereunto affixed and these presents to be subscribed by the hands of its Chairman and Secretary hereunto duly authorized and empowered this 27th day of February A.D. 1905

Lothrop Estate Company Limited.
by Alfred J. Duchaime [L.S.]
Chairman
Cyrus E. Lothrop [L.S.]
Secretary

In Presence of
David I. Marantette
Lilian R. Counns

State of Michigan } ss.
County of Wayne }

On this 27th day of February A.D. 1905 before me the undersigned a Notary public in and for said County personally appeared Alfred J. Duchaime and Cyrus E. Lothrop to me known to be the same persons who executed the above and foregoing instrument as the Chairman and Secretary respectively of the therein named Lothrop Estate Company Limited a partnership association limited, and severally acknowledged the same to be the free act and deed of said association by them executed as its Chairman and Secretary

David I. Marantette
Notary Public
Wayne County Michigan
My Commission expires June 12th 1908

Examined & approved
July 15 1905
John F. Wilkinson Deputy Auditor General.

State of Michigan } ss.
County of Wayne }

We O.P. Gulley Register of Deeds and Thomas Campau & Son, Surveyors. hereby certify that we have each carefully compared this copy with the original Plat of "Lothrop's Subdivision of part of Private Claims 122 and 231, Lying Westerly of Grosse Pointe Boulevard Village of Grosse Pointe Farms Wayne Co., Mich." and that it is an exact copy thereof and of the whole of such original Map or Plat

O.P. Gulley Register of Deeds
Thomas Campau & Son
Surveyors

approved by resolution of Village Council of Village of Grosse Pointe Farms adopted June 7th A.D. 1905

J.G. armstrong
Village Clerk.

The following is a description of the land embraced in this Plat

Being part of Private Claims 122 and 231 Village of Grosse Pointe Farms, Wayne County Michigan described as follows: Beginning at a point (A) in the Westerly line of the Grosse Pointe Boulevard said point being 8 feet distant Northerly at right angles from the line between Private Claims 122 and 231, running thence N. 60°22' W. parallel with said line between said claims 2508.91 feet to a point (B):- Thence S. 29°38' W 541.35 feet to a point (C):- Thence S 60°30' E 2071.17 feet to said Westerly line of said Boulevard (D). Thence N. 23° E. along the Westerly line of said Boulevard, 638.75 feet to the place of beginning.

We hereby certify that the Plat hereon delineated is a correct one and that permanent monuments consisting of White oak Stakes have been planted at points marked "M" as hereon shown at all angles in the boundaries of the land platted and at all intersections of Streets or Streets and alleys

Thomas Campau & Son
Surveyors

I hereby certify that this Plat is a correct copy of the Plat now on record in the Register of Deeds Office, being made under the supervision of the Auditor General by tracing the Plat on record and affixing thereto a carefully compared copy of the Dedication and Certificates

Dated the 30th day of January 1911.

Alton B. Hurd
Clerk. And Gen Dept

Register of Deeds Office } ss.
Wayne County

This instrument was received for record this 6th day of June 1905 at 2 30 O'clock P.M. and recorded in Liber 240 of Plats on page 7 as proper certificate was furnished in Compliance with Sect 135 of Senate Bill No 199 file 212 Act of 1893

O.P. Gulley
Register of Deeds