


SUBD'N OF LOTS 22nd & 23, BLK. 6
 Moran & Moross' subdivision of part of
 SECTIONS NO. 31st & 36, T.1.S.R. 11th & 12 E.
 and part of Baker & Forsyth farms.
 CITY OF DETROIT,
 WAYNE CO., MICH.

Mason L. Brown & Co.,
 Engineers & Surveyors
 821-23 Chamber of Commerce.
 Detroit, Michigan

SCALE - 20 FT PER INCH

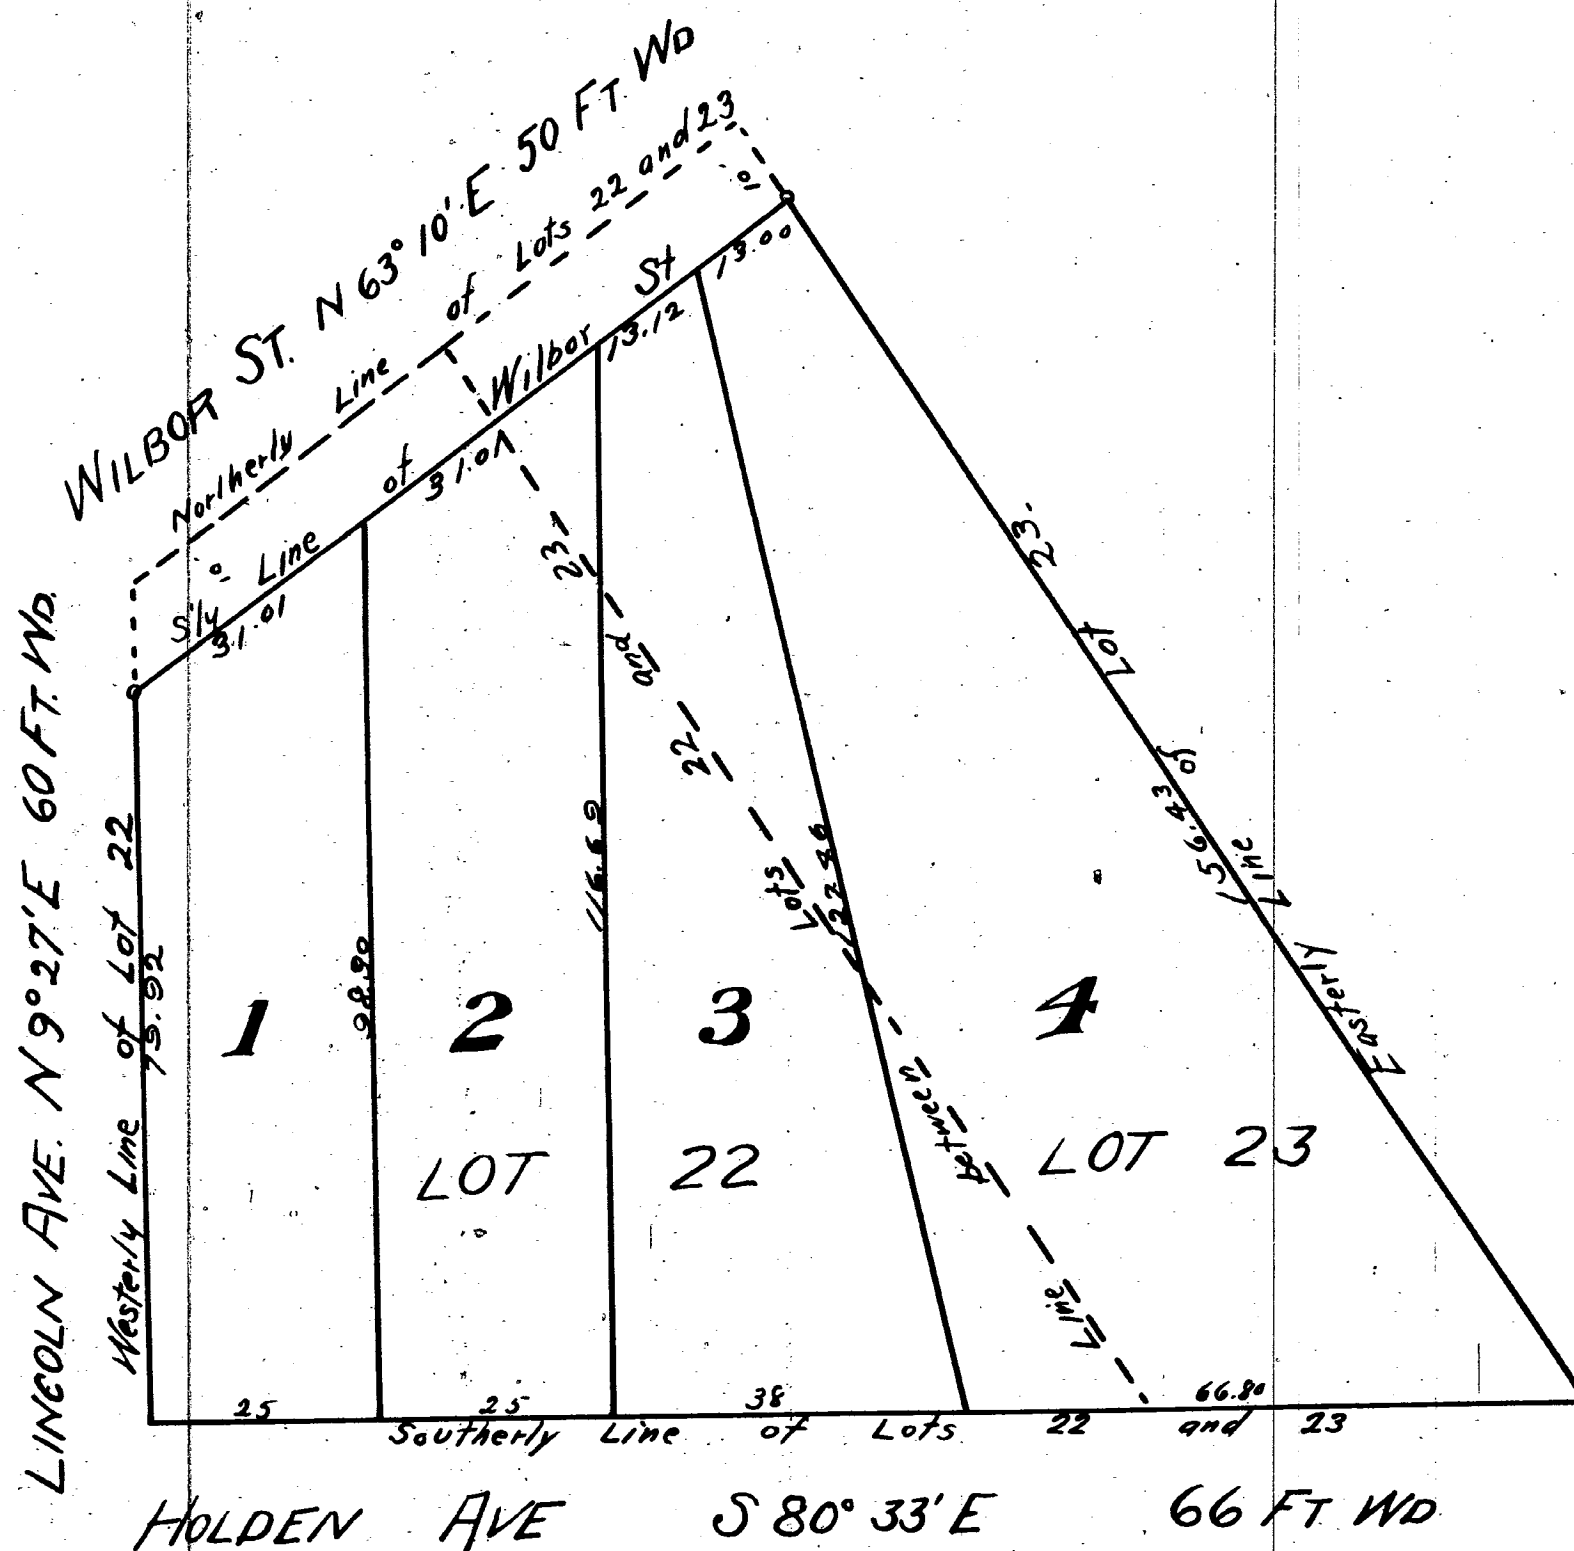

I hereby certify that the above Plat is correct, and that Monuments consisting of iron stakes 15 inches long have been placed in the ground at all angles in the boundaries, and at the intersection of all streets or streets and alleys, as shown on plat by

Detroit, Dec. 2nd 1907
 Mason L. Brown & Co.
 Engineers and Surveyors

I hereby certify that this Plat is a correct copy of the Plat now on record in the Register of Deeds Office, being made under the supervision of the Auditor General by tracing the Platten Record and affixing thereto a carefully compared copy of the Dedication and Certificate.

Dated the 28th day of February 1911

Alton B. Hurd
 Clerk and Gen. Deft.

State of Michigan ss
 County of Wayne

We Elmer W. Foster Def. Register of Deeds and Mason L. Brown & Co. Surveyors hereby certify that we have each carefully compared this copy with the original plat of Sections No. 31 and 36, T.1.S.R. 11 and 12 E. and part of Baker & Forsyth farms, City of Detroit, Wayne Co., Mich. and that it is an exact copy thereof and of the whole of said original map Plat.

Elmer W. Foster Def. Register of Deeds
 Mason L. Brown & Co. Surveyors

Register of Deeds Office ss This instrument was received for record this 10th day of February 1908 at 2¹⁰ o'clock P.M. and recorded in Ch. 25 of Plat on page 82 as proper Certificate was furnished in compliance with Sect 135 of Senate Bill No. 199 File 212 act of 1893

Elmer W. Foster
 Def. Register of Deeds

I know all men by these presents, that The Peoples State Bank of Detroit Wayne County Michigan have caused the land embraced in the above plat to be surveyed laid out and platted to be known as Moran & Moross' Subdivision of part of Sections No. 31 and 36, T.1.S.R. 11 and 12 E. and part of Baker & Forsyth farms, City of Detroit, Wayne Co., Michigan, and that the streets and alleys shown on said Plat are hereby dedicated to the use of the public.

Witness our hands and seals this the 6th day of January A.D. nineteen hundred and eight The Peoples State Bank
 In presence of J. D. Schulte J. Priest [L.S.]
 H.P. Borgman Cashier [L.S.]

In presence of Jno. B. Sewald
 Edw. Kuenergard

State of Michigan ss
 County of Wayne

On this the 6th day of January 1908, before me, a Notary Public in and for said County, personally appeared the above named J. D. Schulte Vice President H.P. Borgman Cashier of The Peoples State Bank known to me to be the same persons who executed the above dedication, and who acknowledged the same to be their free act and deed.

Jno. B. Sewald Notary Public
 Wayne County Michigan

my commission expires Dec. 26th 1910

Examined and approved
 January 11th 1908
 John F. Wilkinson
 Deputy Auditor General

The Streets on the annexed Plat conform to the general Plan of the City

R. H. McCormick
 City Engineer

approved Feby 6-1908

J. J. Haarer
 Commissioner of Public Works

City Treasurer's Office

Detroit Mich Jan 15-1908
 I hereby certify that according to the records of this office all general City taxes and special assessments against abode residing property are paid to date including the general City taxes for 1907

Max S. Koch
 City Treasurer