

In 6 Plates.



PLAN OF


Boundary Line Between the Townships of GRATIOT and GROSSEPOINTE WAYNE COUNTY, MICH.

According to an act of Legislature dated May 16th 1895.

Surveyed and drawn by WM C. SAUER, C.E.

May 1896

Scale 300 Ft = 1 Inch.

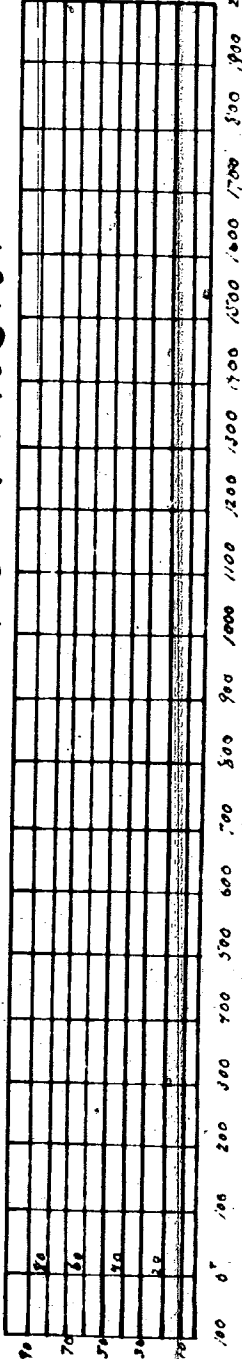

References:

Revs - missing points in boundary line and also
in Mack Road - they consist of 3" x 6" gas pipe 18" long.
- Represents right angle = 90°.

- - - - - Represents straight line.

REGISTER'S OFFICE } ss.
County of Wayne }
Received for Record, the 27 day
of Aug 1896
Recorded in Liber 20 of Plans
on Page 74


P.B. Bird Register

10053

Place


Page II

Gratiot and Grossepoinette Boundary Line

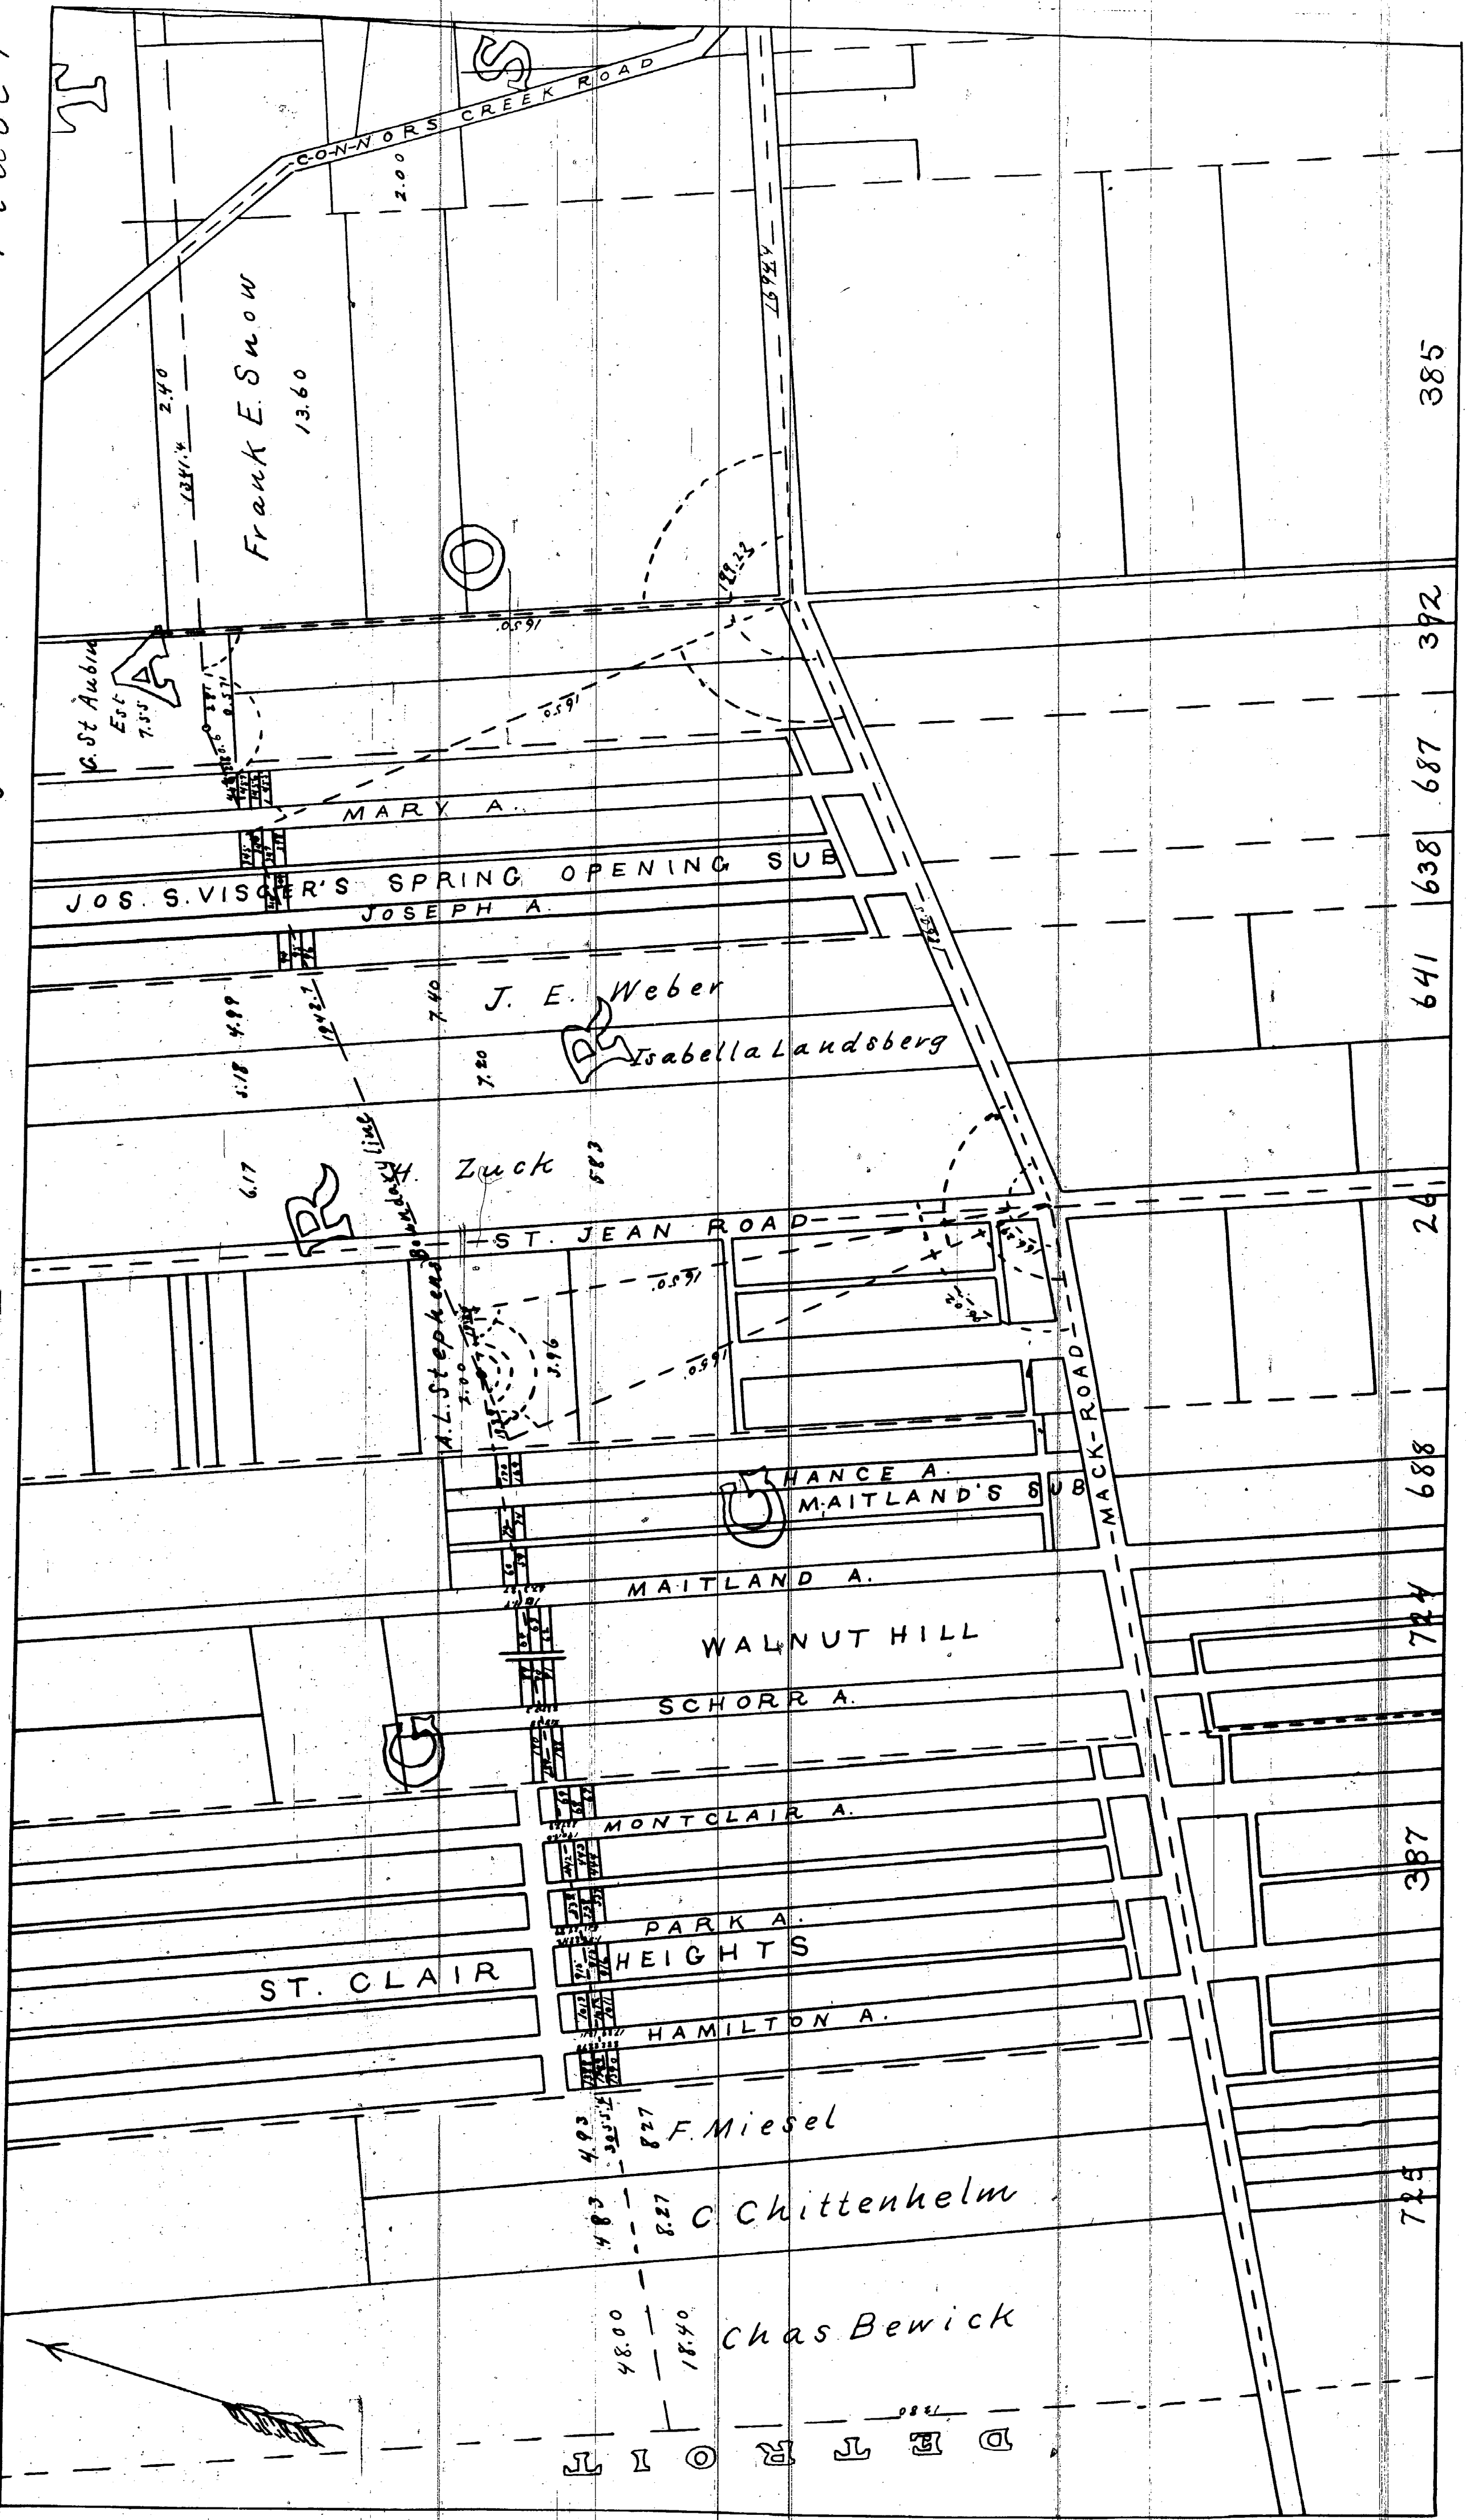

REGISTER'S OFFICE } ss.
County of Wayne
Received for Record the 27 day
of July 1896 at
of Robert A. M. and R.S.
corded in Liber 26 of Plats
on Page 95.
P.B. Bird Rep. Register

Gratiot and Grossepont Boundary Line

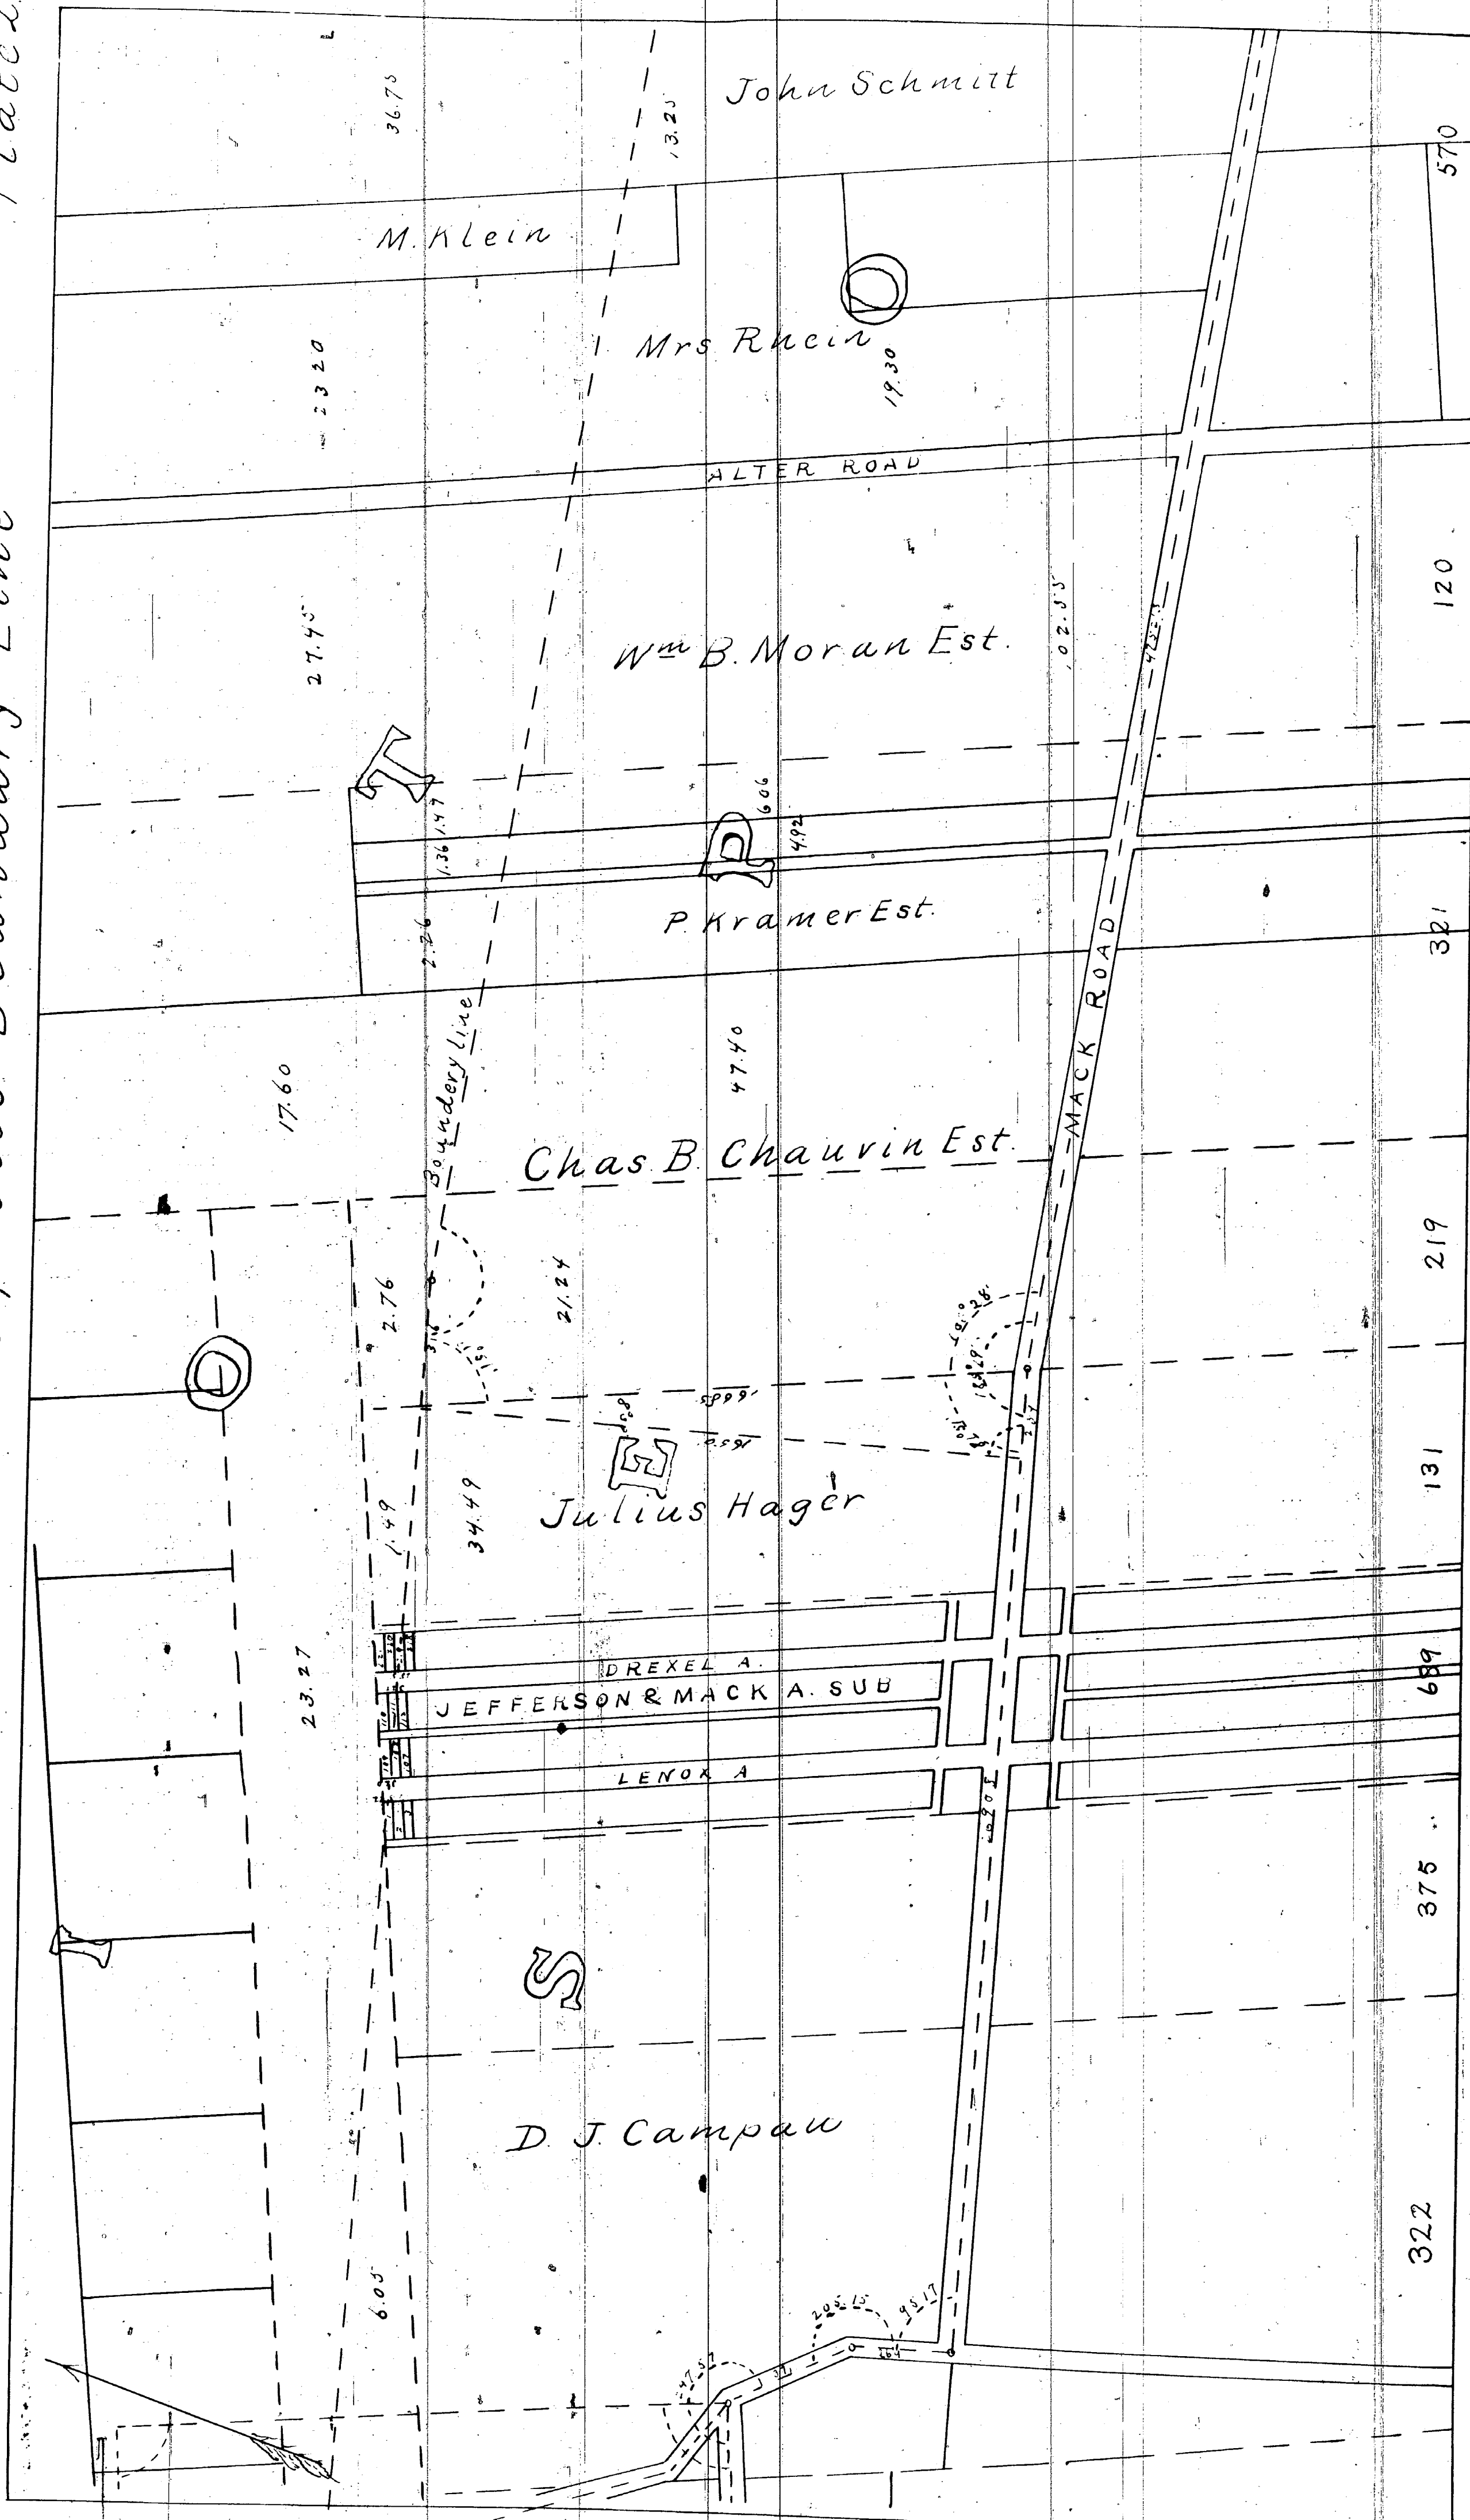


REGISTER'S OFFICE, ss.
County of Wayne, ss.
Received for Record, this 27 day
of Jan 1904 at
10 o'clock A. M. and
corded in Liber 20 of
Plats on Page 98

P. C. Bird Reg. Register

Gratiot and Grossepointe Boundary Line


Plate 3.

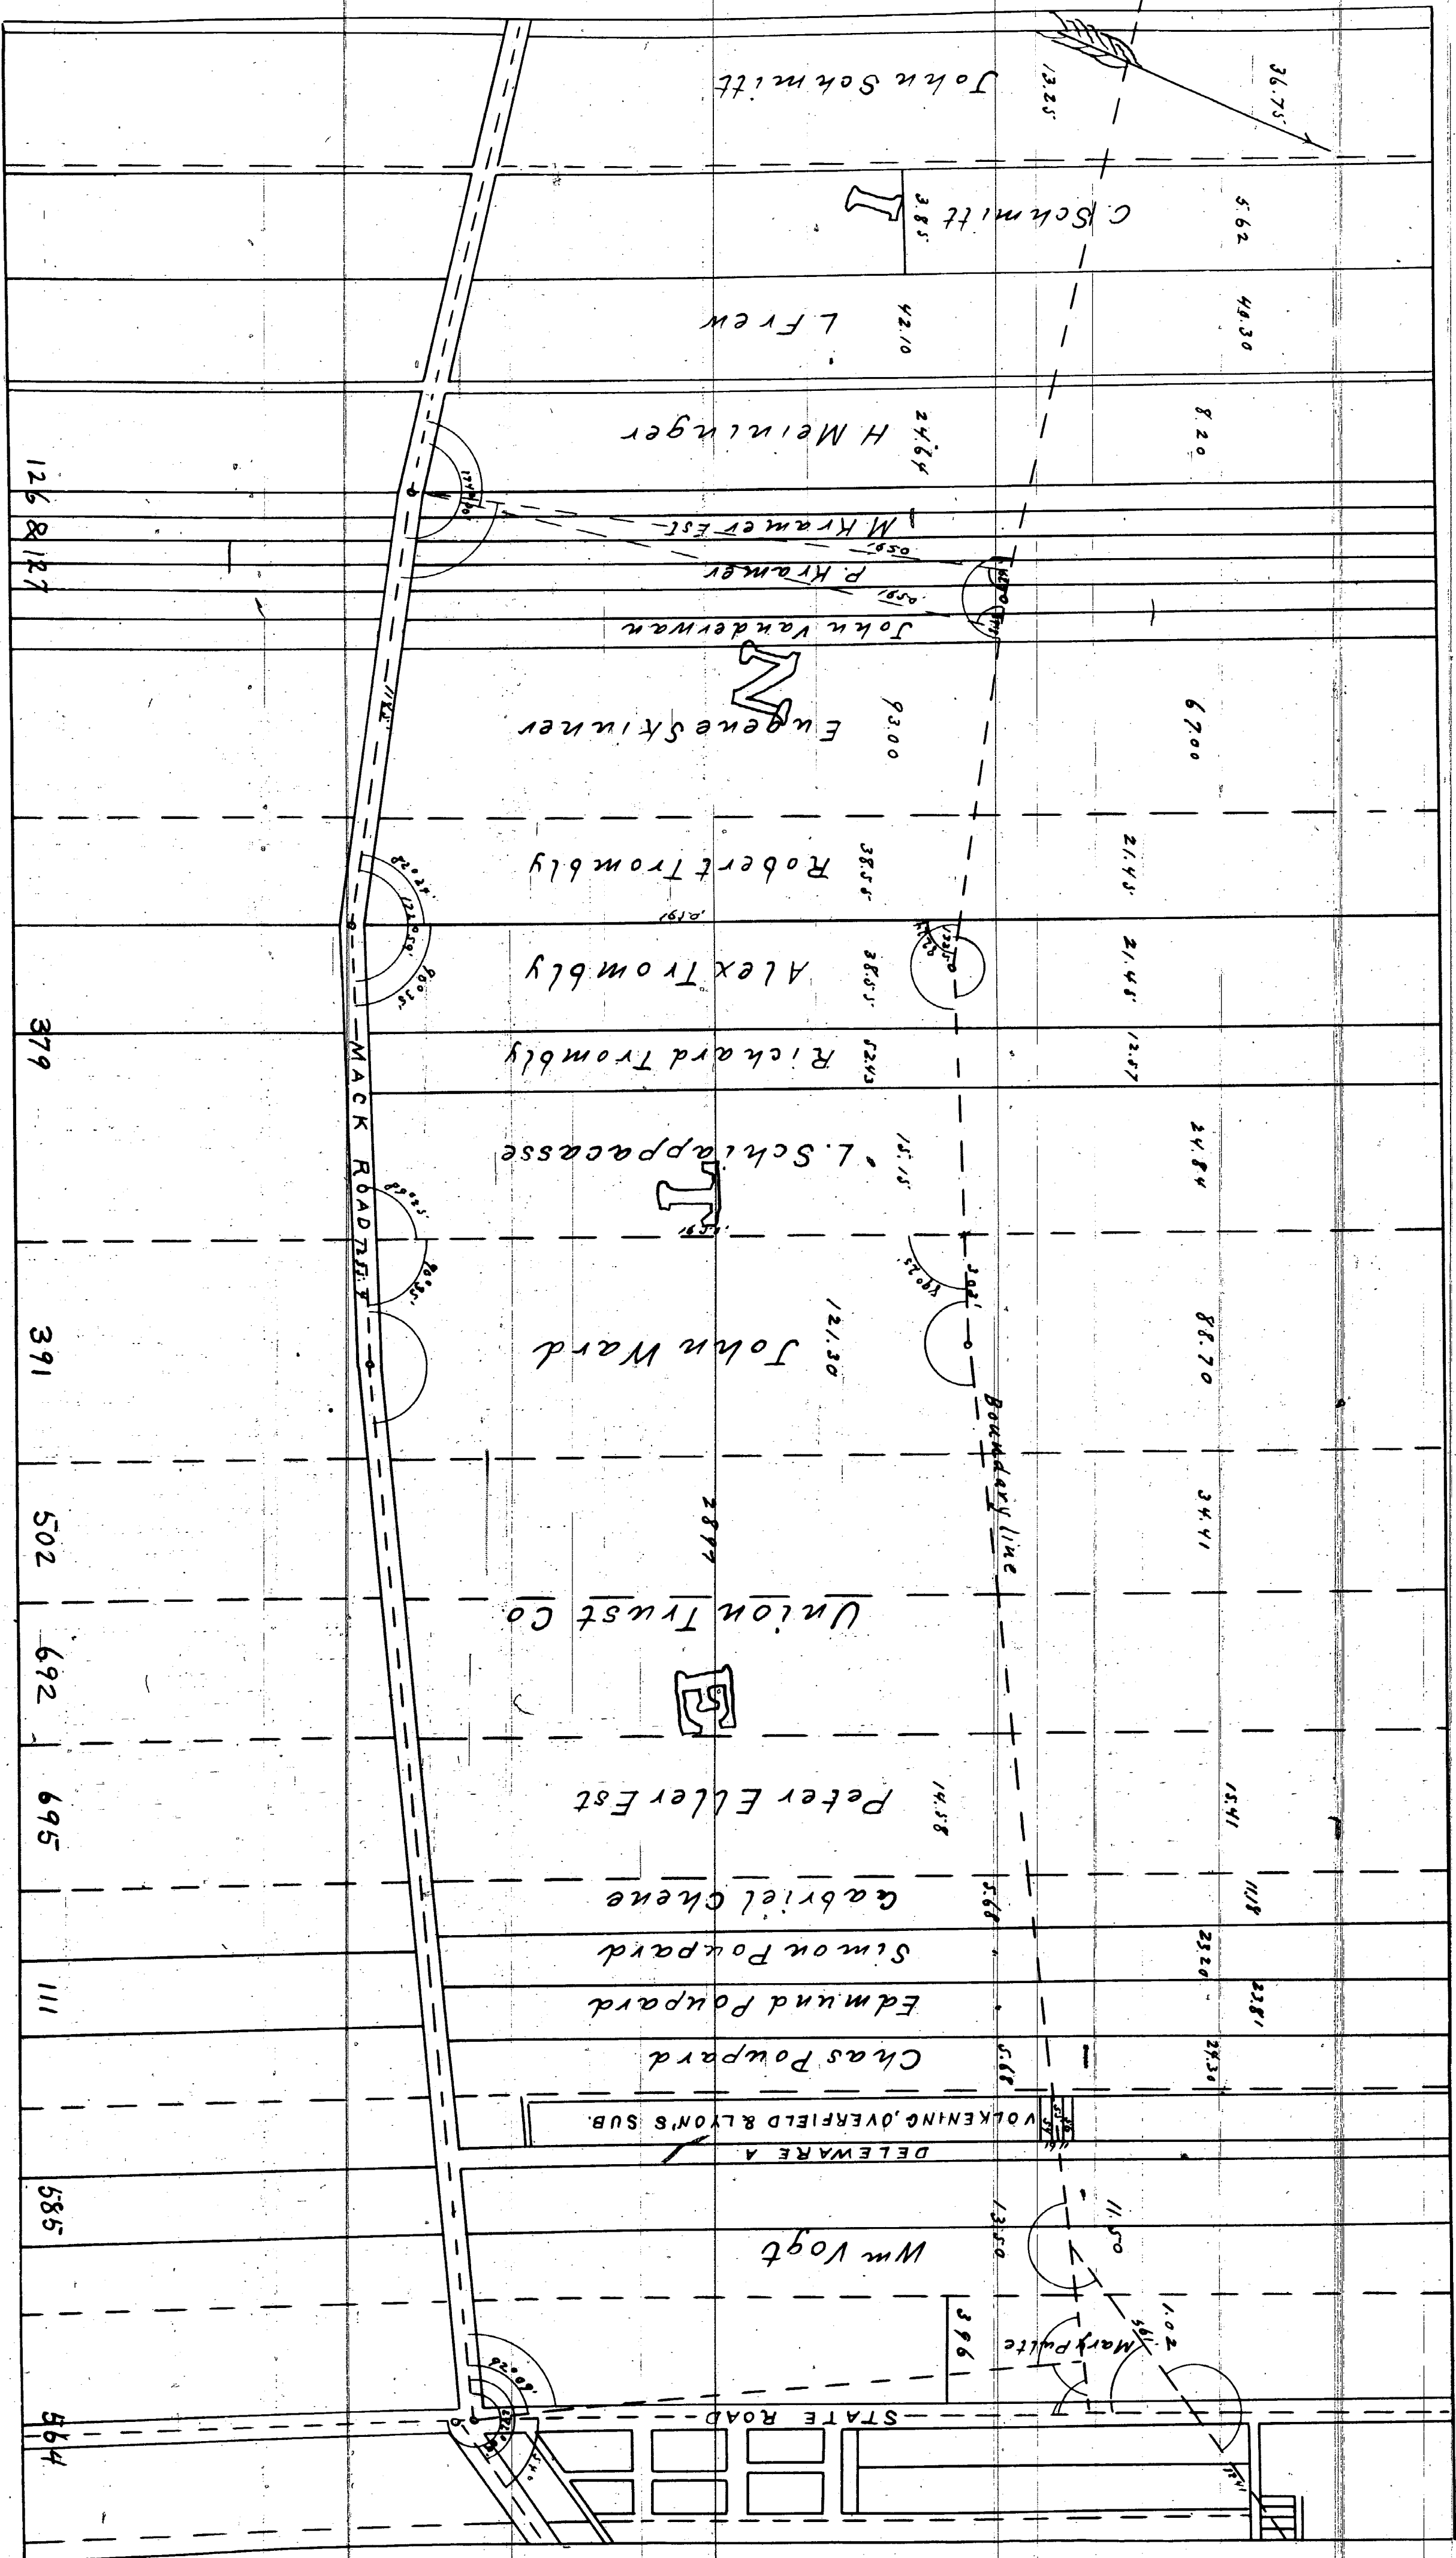

REGISTER'S OFFICE, 311
County of Wayne
Registered for Record, the 27 day
of Aug 1896 at
10 o'clock A.M. and R.C.
on Page 97 of
Plats


P.B. Birdsey Register

Gratiot and Grossepointe Boundary Line Plate 4

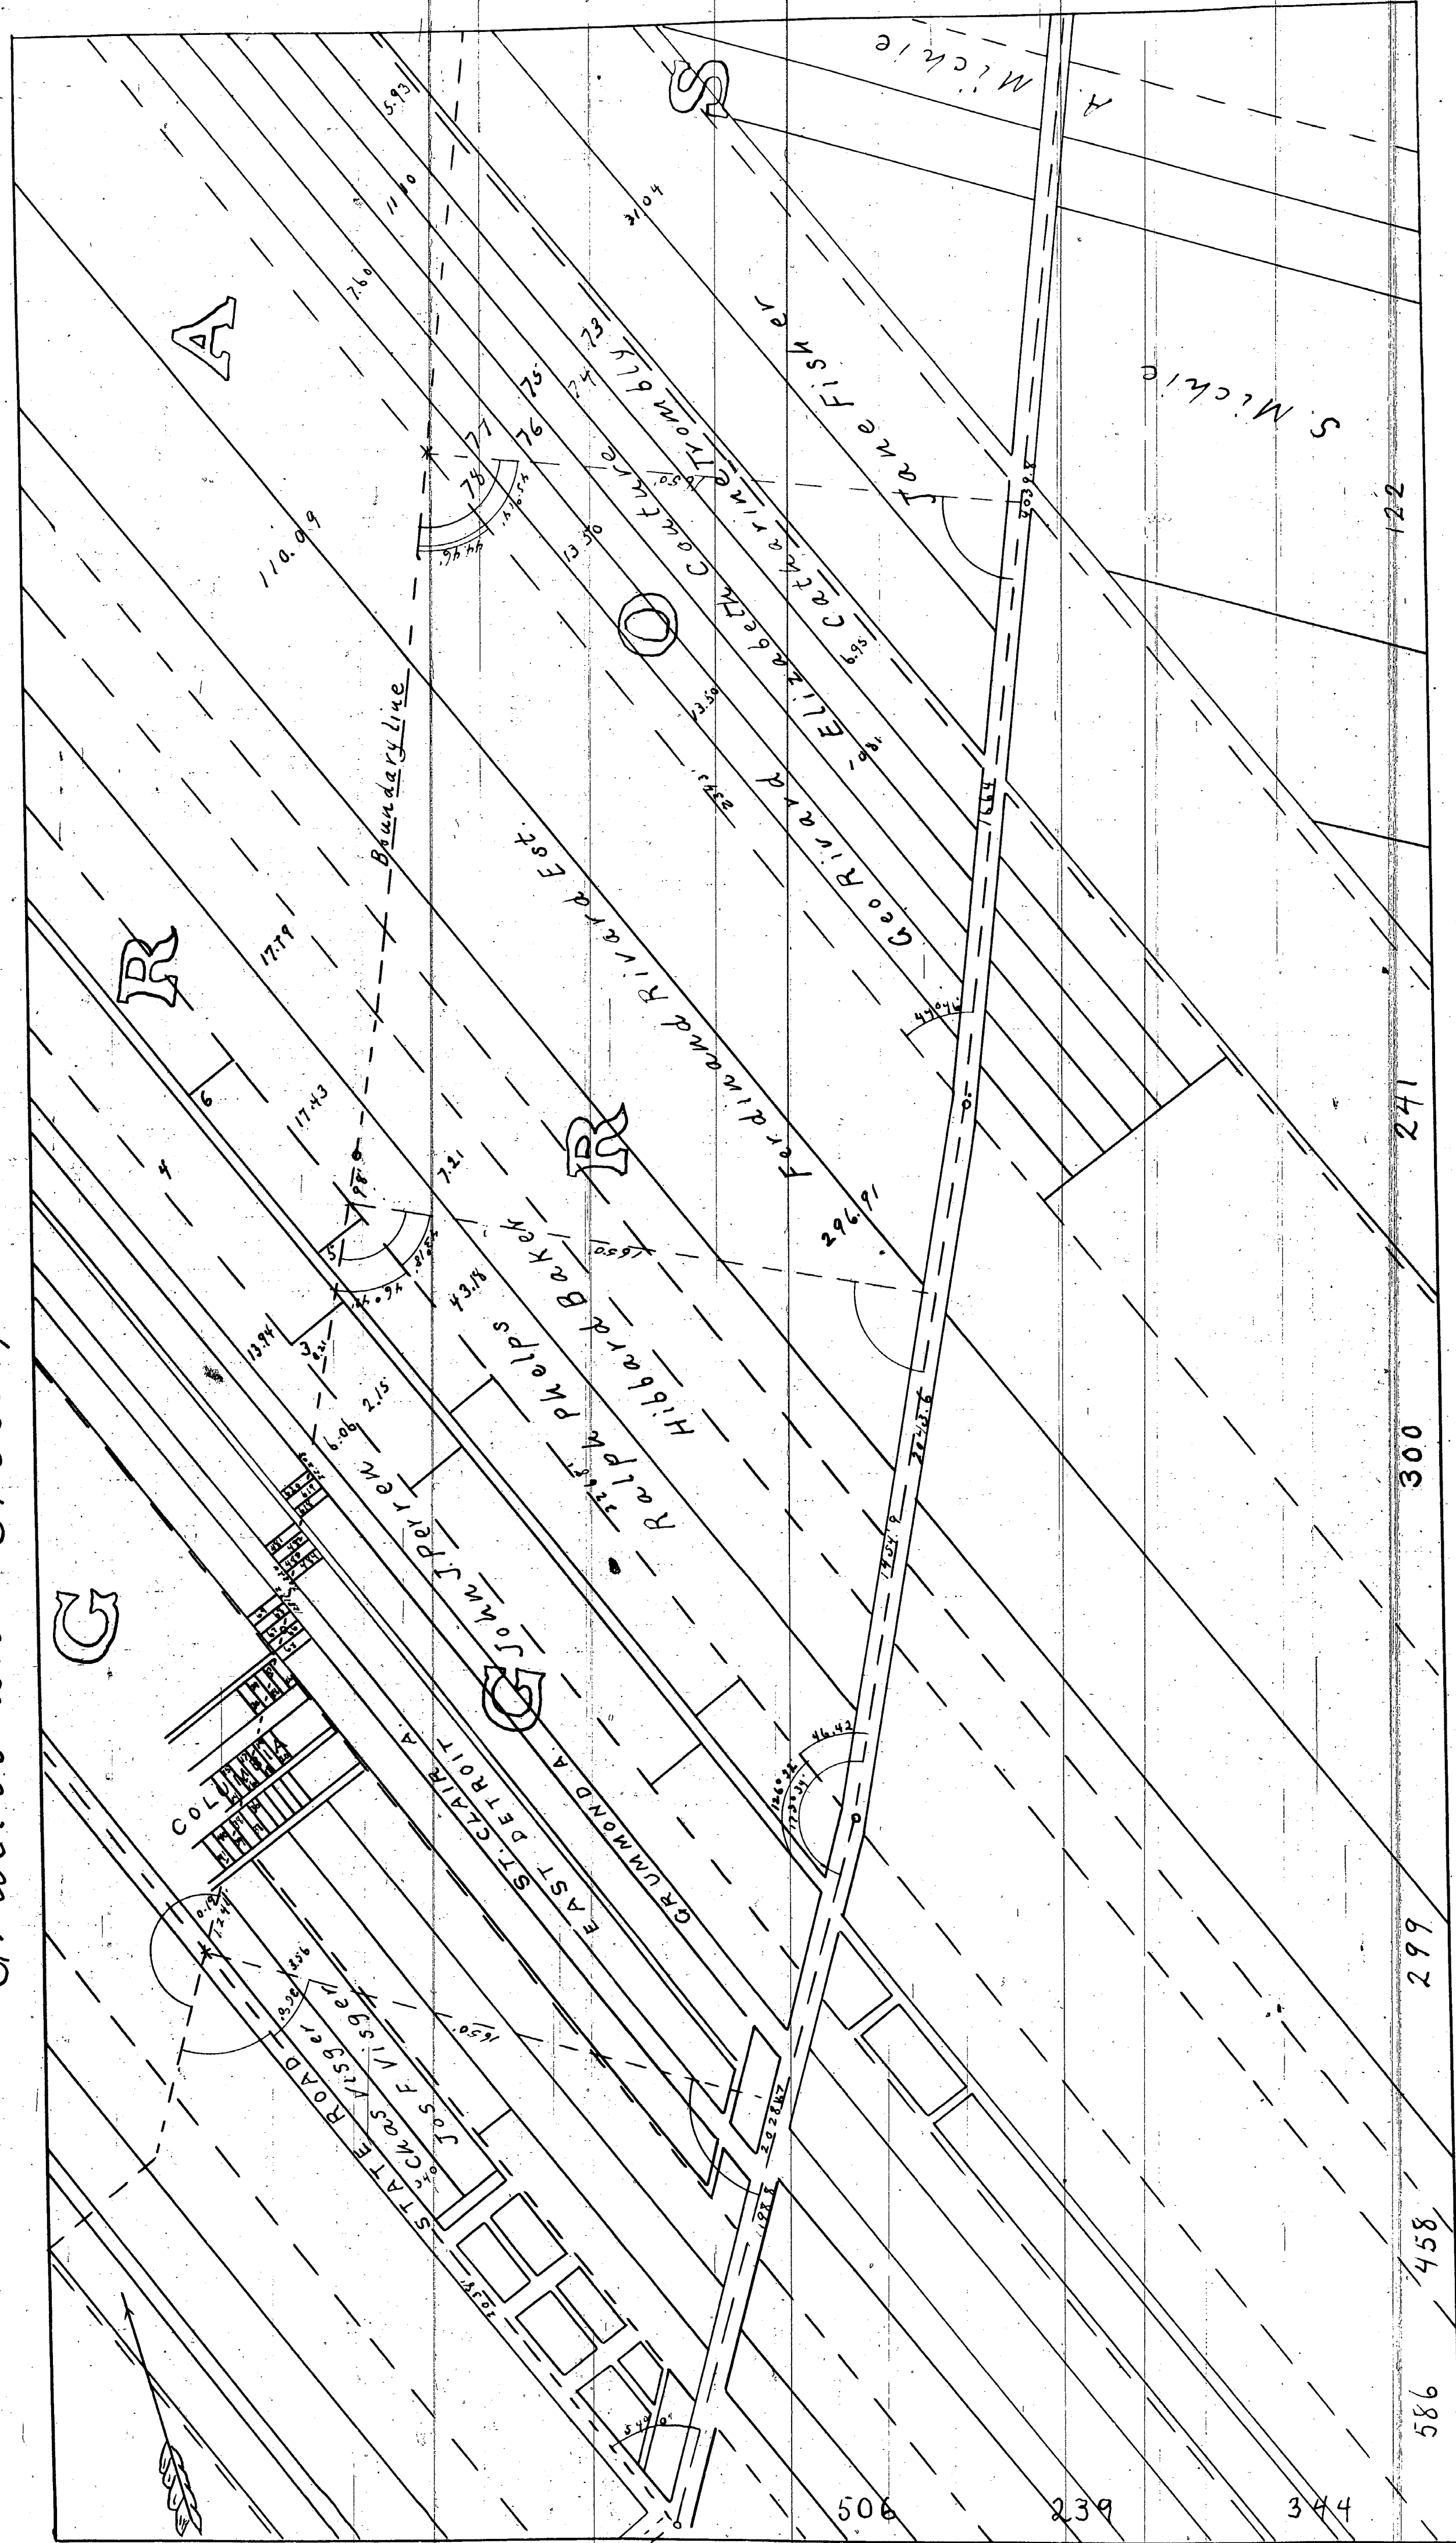

REGISTER'S OFFICE
COUNTY OF WAYNE
Received for Record, the 27 day
of Aug 1908 at 10 o'clock A.M. and
corded in Liber 20 of
on Page 98
P.C. Bird Dep Register


Gratiot and Grossepointe Boundary Line Plates

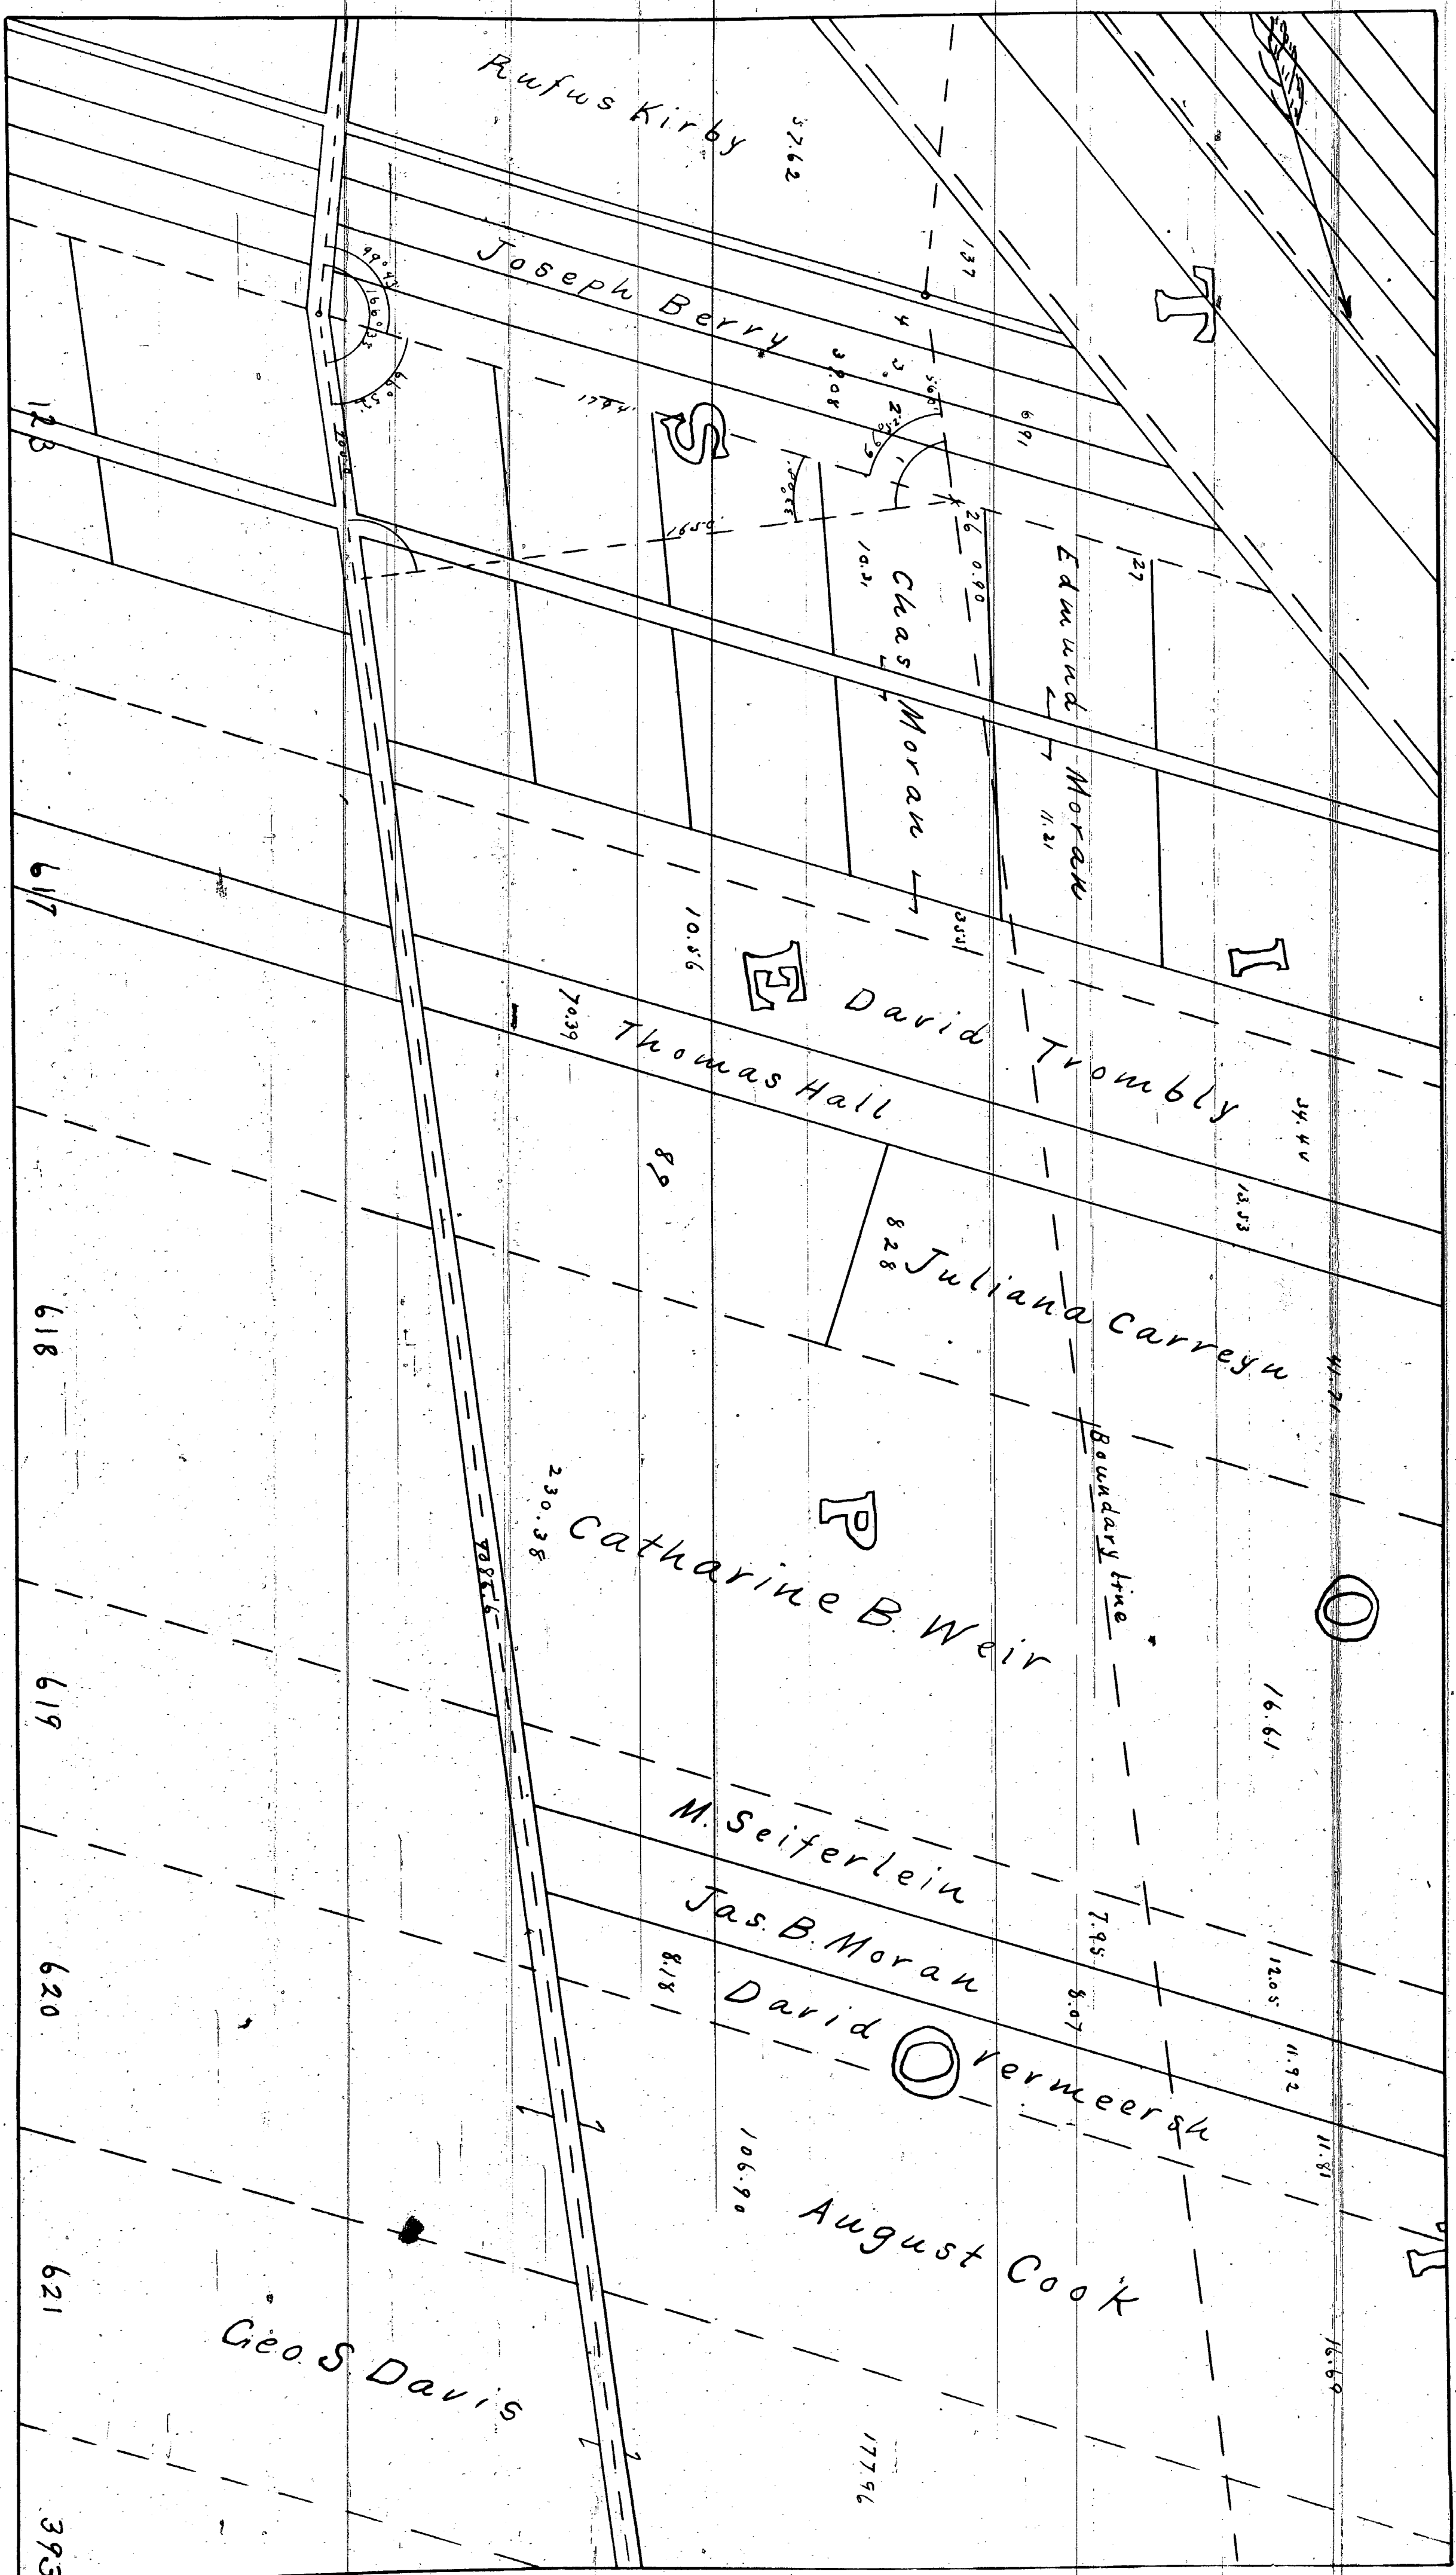

REGISTERS OFFICE } ss 27 day
County of Wayne }
Received for Record the
10 October 1896
of
10 October 1896
of
P. Q. Bird Reg. Register

Gratiot and Grossepointe Boundary Line

Plate 6

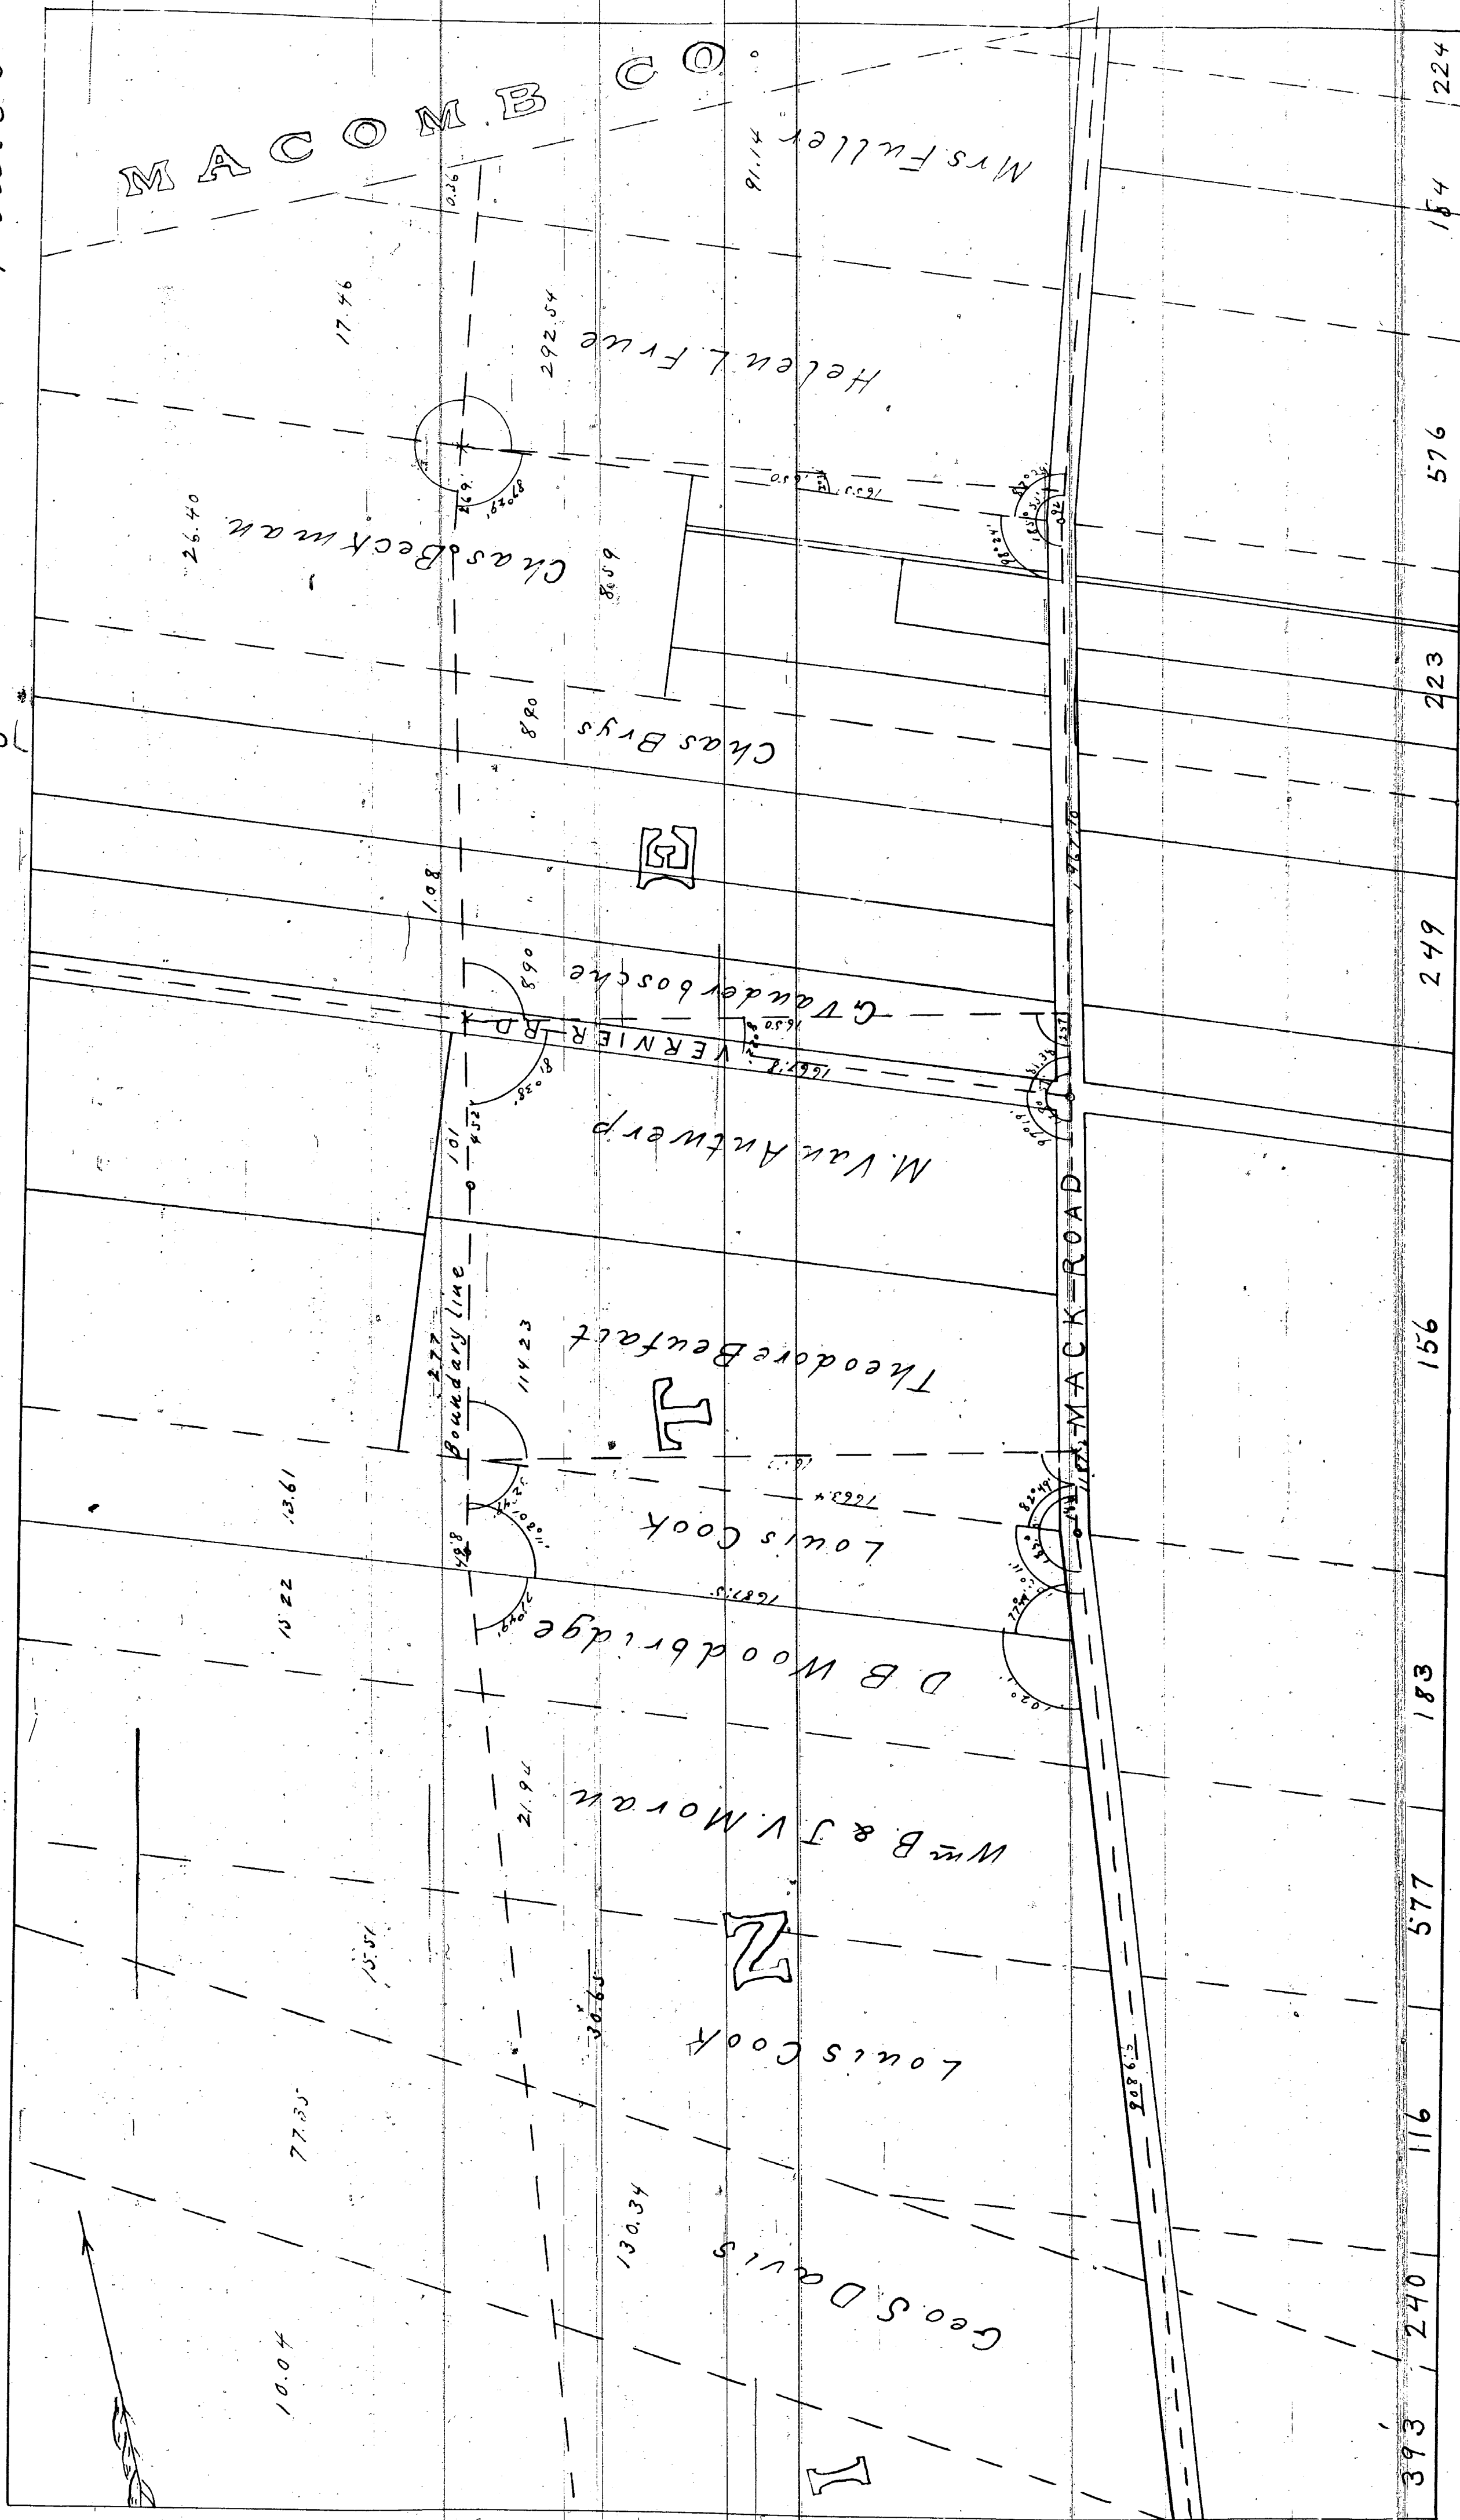


Note. These plates have no specific dedication.

I hereby certify that these plates are correct copies of the plates now on record in the Register of Deeds Office, being made under the supervision of the Auditor General by tracing the plat on record and affixing thereto carefully compared copies of the original.

Dated this 14th day of Dec 1910
Geo W Bennett, Clerk and Guide, Dept.

REGISTERS OFFICE, } ss.
County of Wayne }
Received for Record the 27 day
of Aug 10, 1896 at
10 o'clock A.M. a plat
containing Liber 20 of Plate
on page 100
P.C. Bird Dep. Register.

Plate 4.

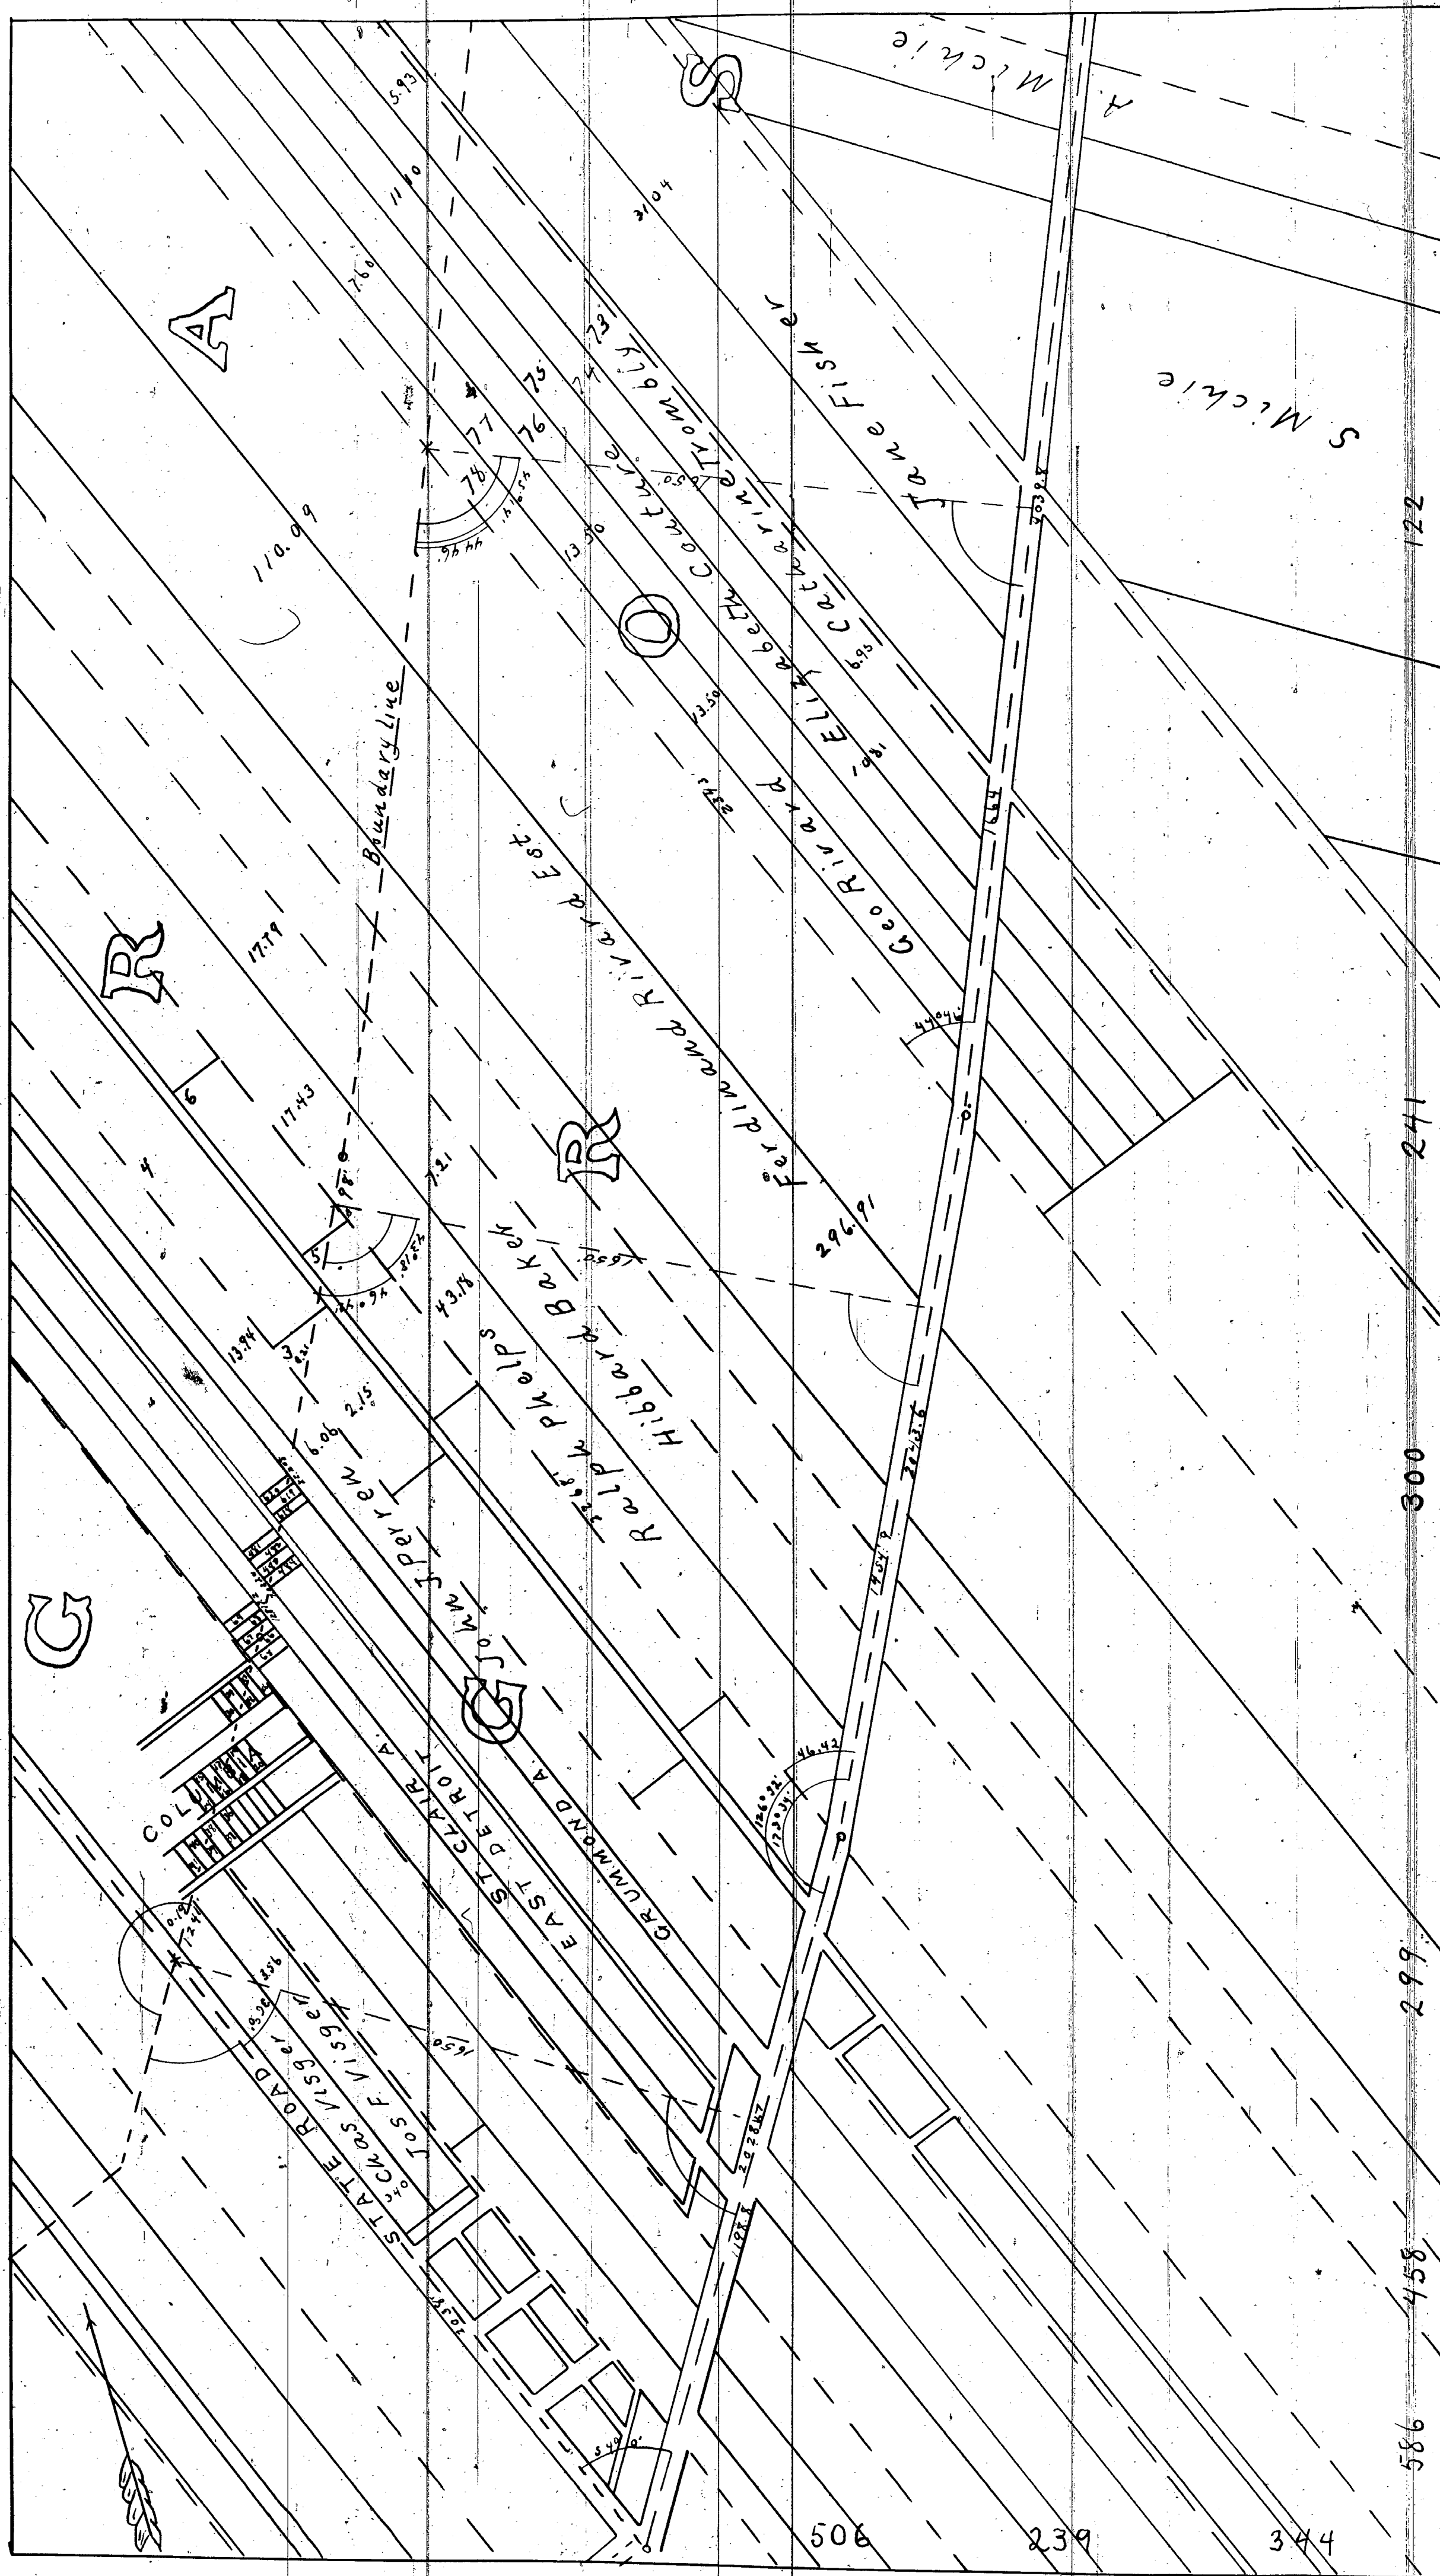


REGISTER'S OFFICE } ss
County of Wayne }
Received for Record, the 27 day
of Aug A.D. 1896 at
10 o'clock A.M. and Re-
corded in Liber 20 of plat.

P. C. Bird Dep. Register.

Plate 2.


Gratiot and Grossepoincte Boundary Line

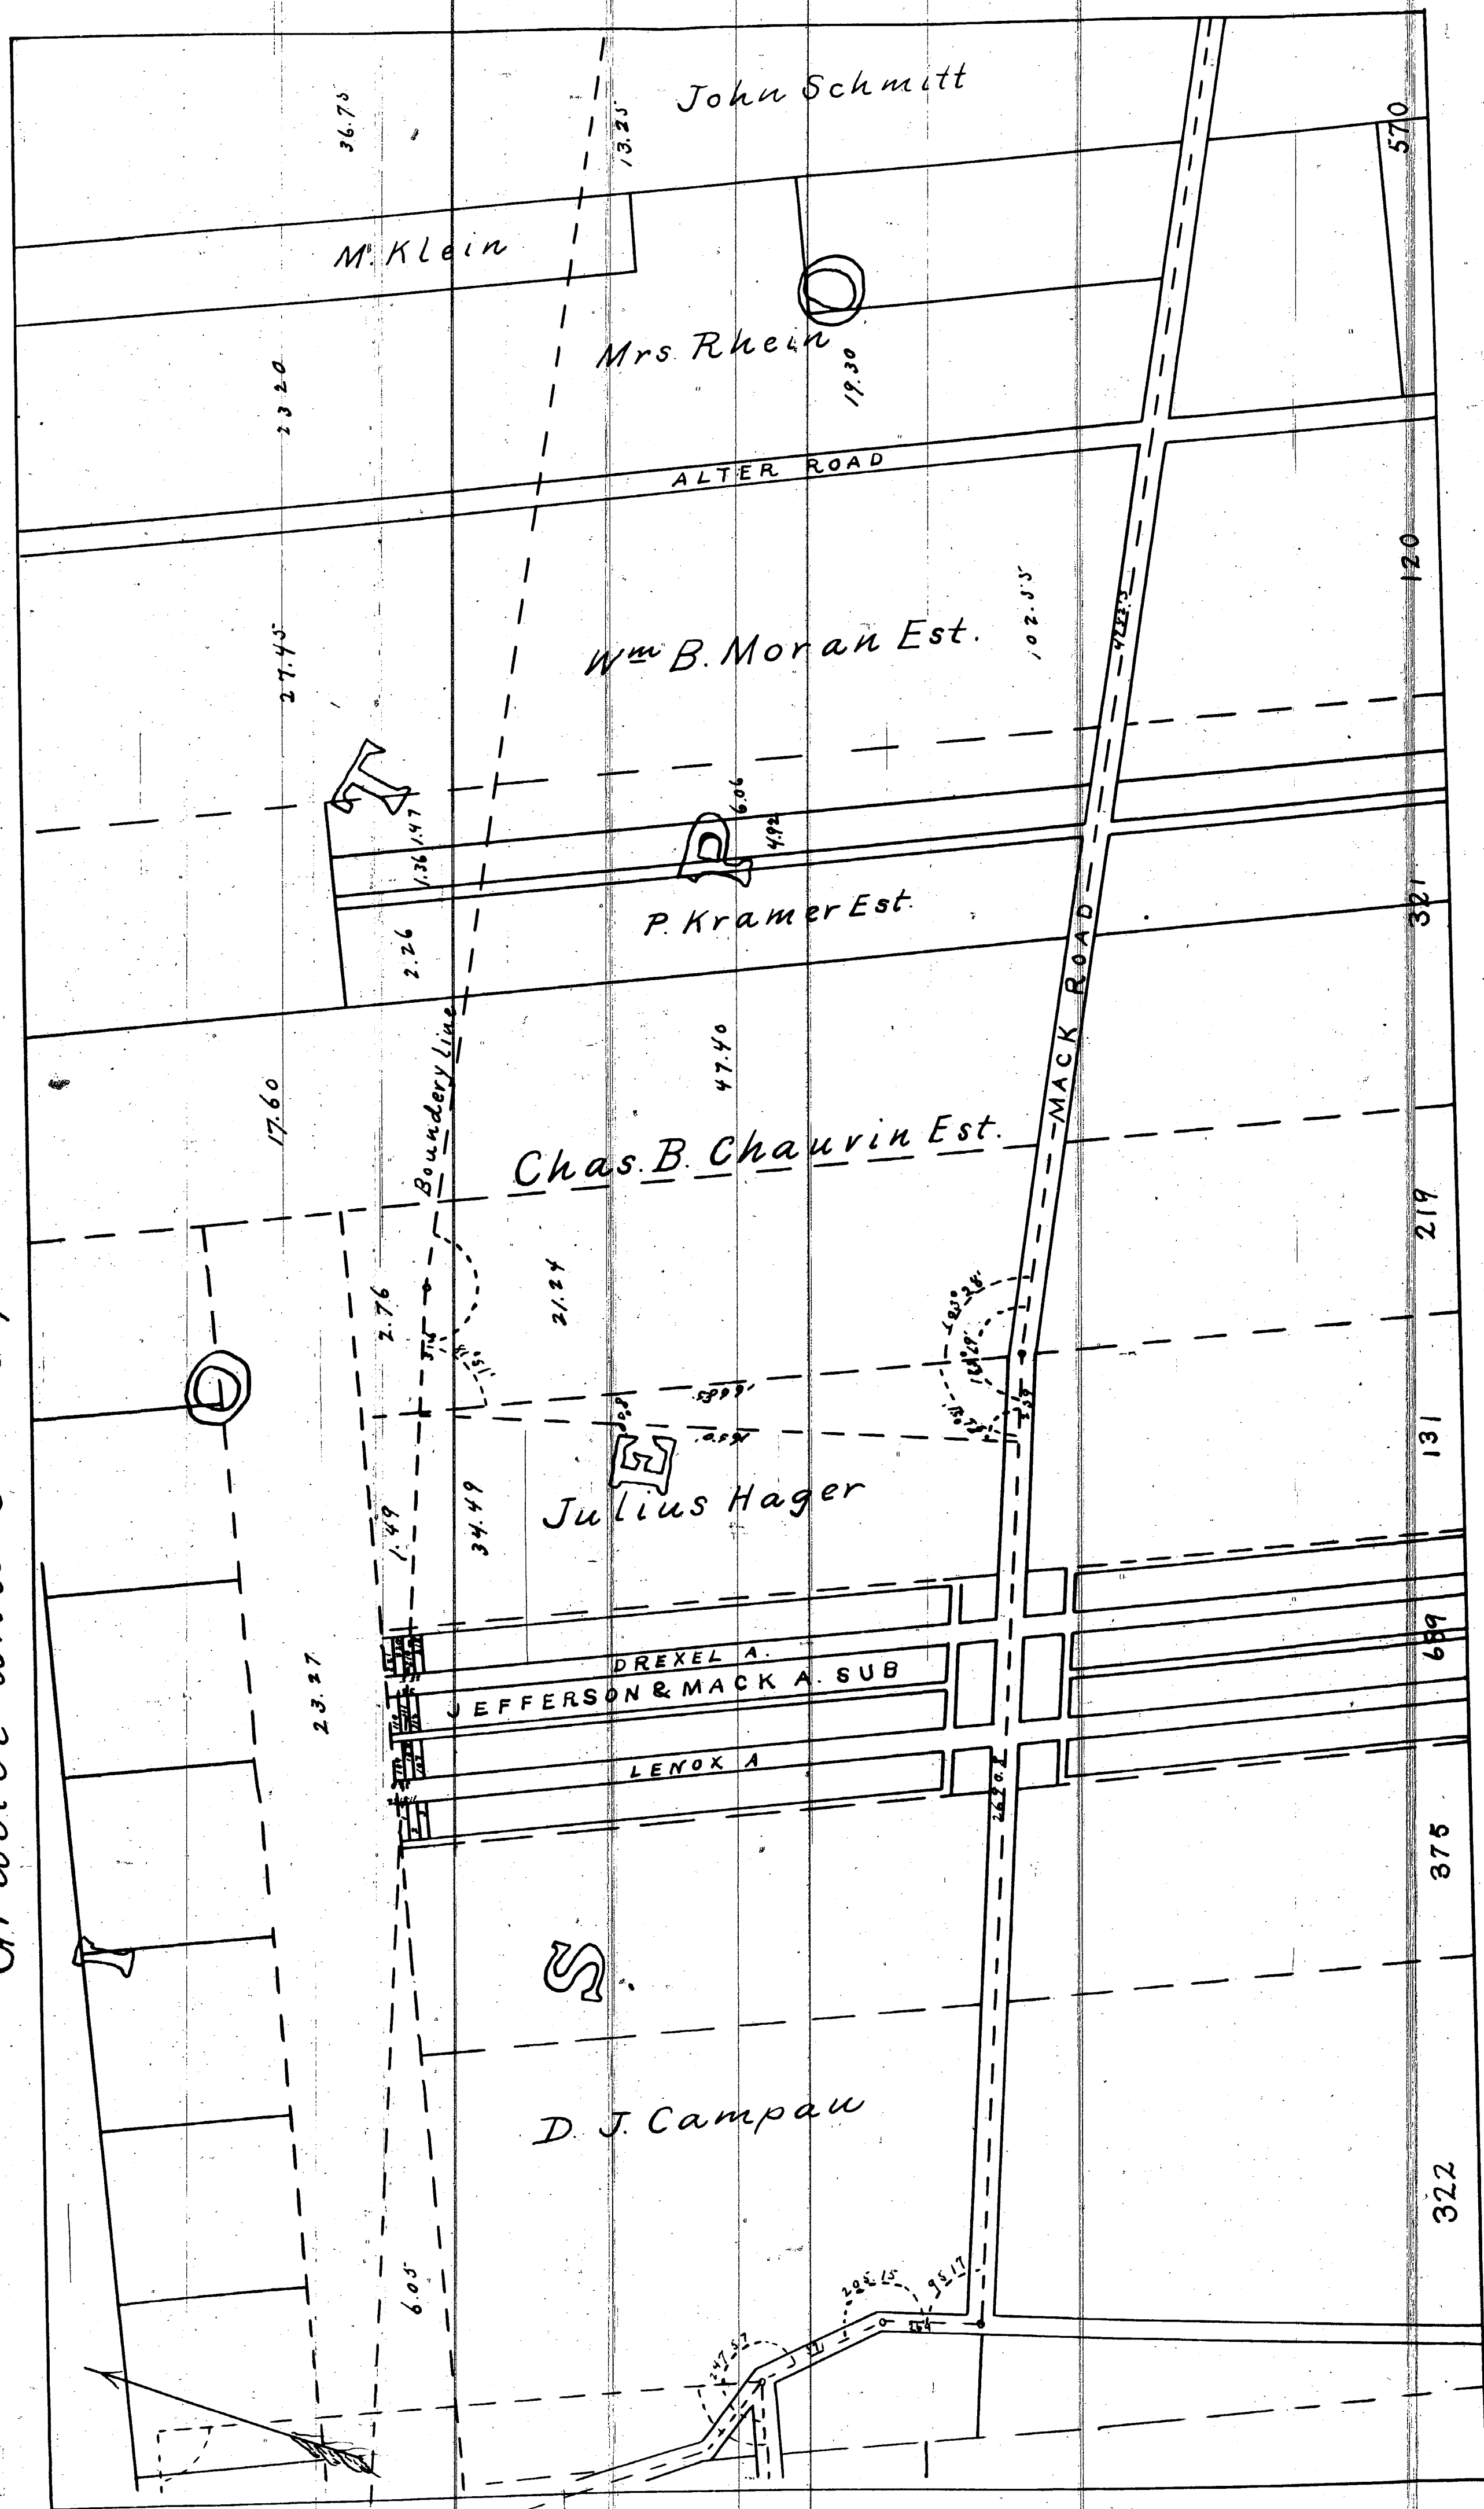

REGISTER'S OFFICE, } ss.
County of Wayne
Received for Record, A. D. 1896 at
of 10 o'clock A. M. and Re-
corded in Liber 20 of Plate
on page 92

P. C. Bird Dep. Register

Gratiot and Grossepoincte Boundary Line

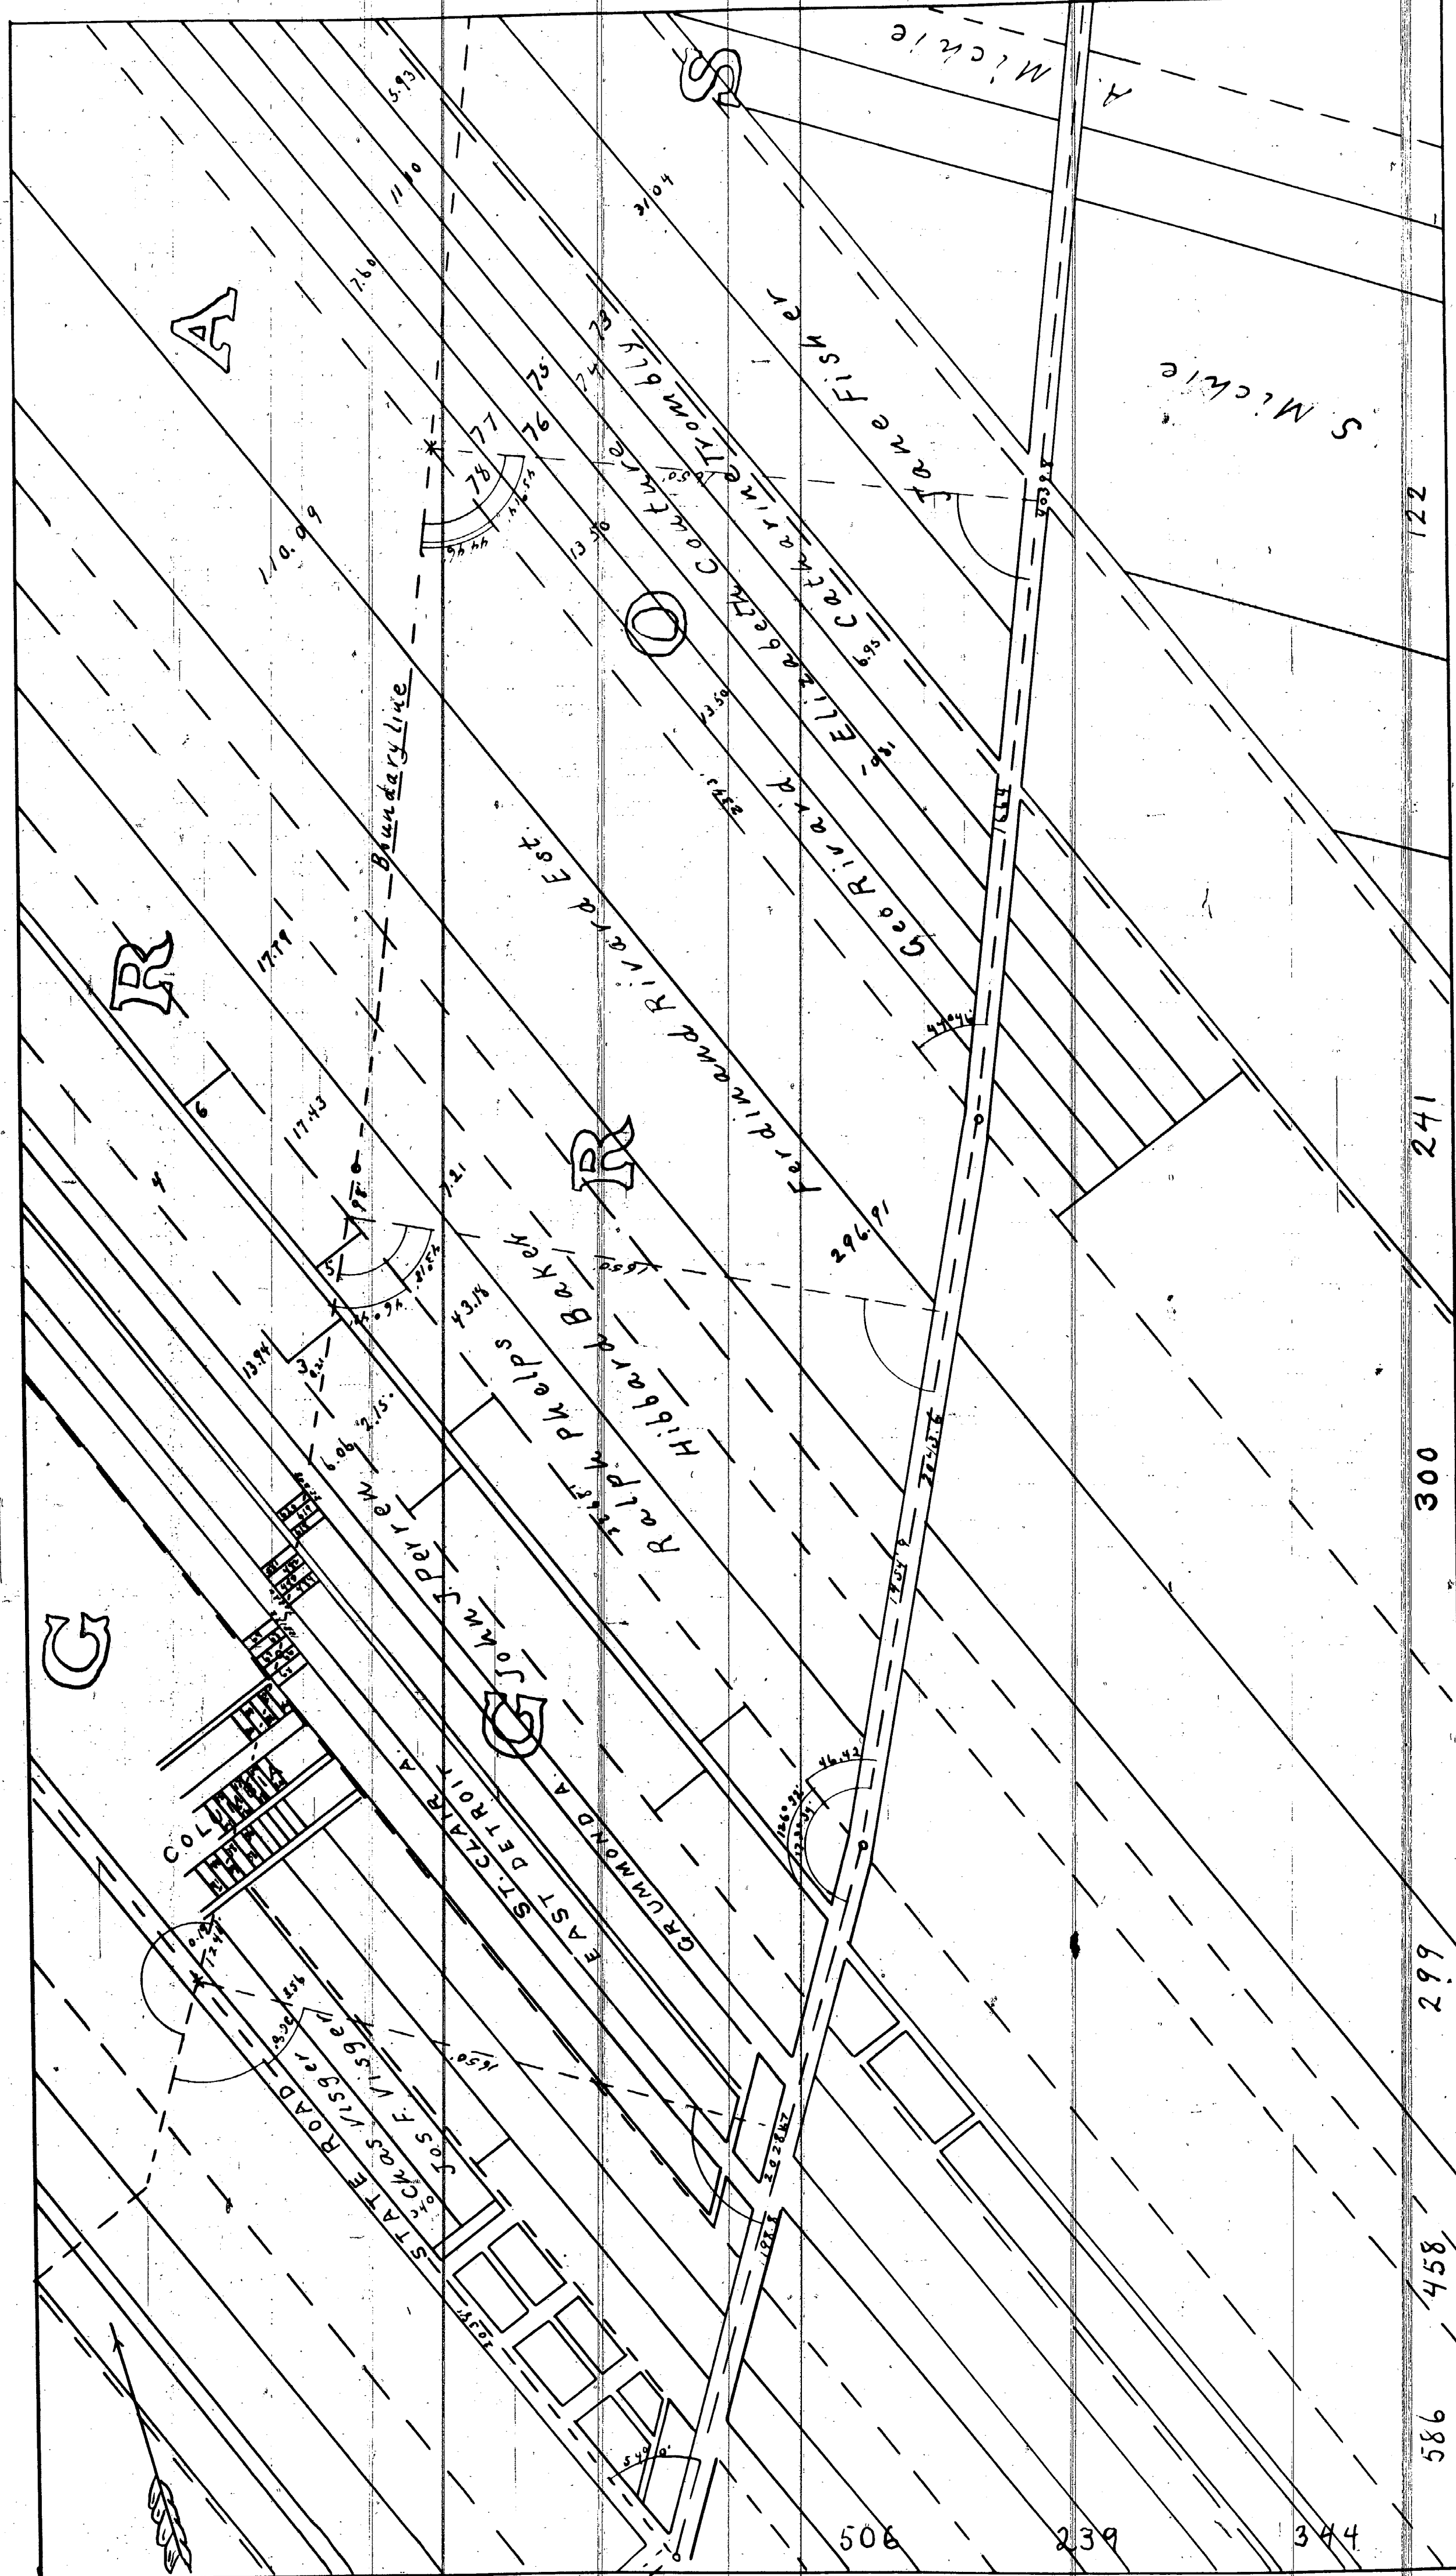

REGISTER'S OFFICE } 53
County of Wayne
Received for record, the 27 day
of Aug 1896 at
10 o'clock A.M. and re-
corded in fiber
on page 48

P. C. Bird Sup. Register.