


CITY OF DETROIT  
WAYNE CO. MICHIGAN

HAMILTON BOULEVARD  
WEST LINE OF 7/4 SEC. 25 T. 00  
S. 26° 31' W 100 FT. WD

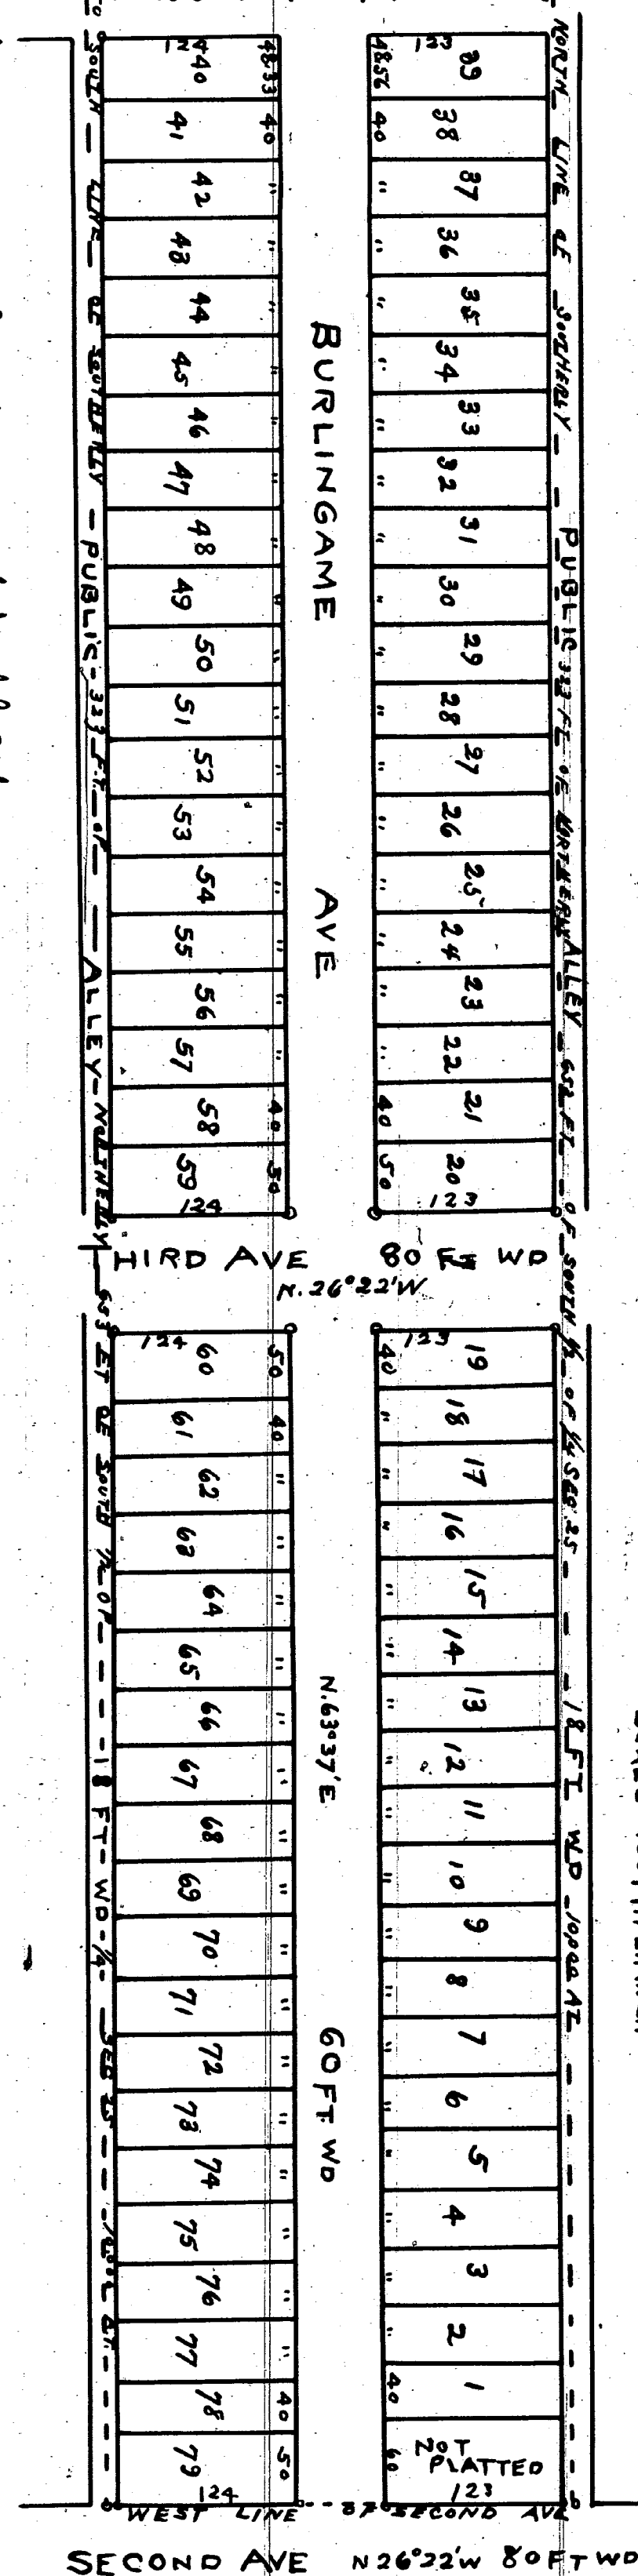

Atten. B. Hund  
Clark, and your self

Moore & Brown & Co  
Engineers and Surveyors

Sept 28, 1905  
Commissionary Public Health

State of Michigan } ss.  
County of Washtenaw }  
On this 1<sup>st</sup> day of June 1905 before  
me, a Notary Public in and for said County, personally appeared the

Wayne County, Michigan  
My Commission expires Nov 24-1906

State of Michigan }  
County of Washtenaw } ss  
We O. P. Embury Register of  
Deeds and Moore & Brown & Company Surveyors  
certify that we have each separately compared the copy with the original  
and find them to be correct and true. In witness whereof we have hereunto  
set our hands and seals at the City of Detroit this 15th day of June 1887.  
O. P. Embury Register of Deeds  
Moore & Brown & Company Surveyors

Examined and approved  
July 5, 1903  
John D. Williamson  
Deputy Auditor General

Register of Deeds Office } 55. The instrument was recorded for record this 2nd  
 Mayne County day of October 1905 at 9:25 o'clock A.M. and recorded  
 in file 24 of Deeds on Page 65. A proper certificate was furnished in  
 compliance with Book 138 of Deeds. Will be 19 of 5. file 212, Oct of 1893

O. O. Sullivan

*Receipts of Weeks.*

My commission expires Oct 13<sup>th</sup> 1965

the Streets on the west of 1st Conform  
to the general plan of the City  
P. S. McCarnick  
City Engineer.