


ANDRUS' SUBDIVISION

OF LOTS 34 AND 44 OF SULLIVAN'S SUBDIVISION OF LOT 3 OF SUB. OF SHIPYARD TRACT.

VILLAGE OF WOODMERE
WAYNE CO., MICHIGAN.Mason L. Brown & Co
Civil Engineers
824-2-3 Chamber of Commerce
Detroit Michigan

Scale 50 ft per inch

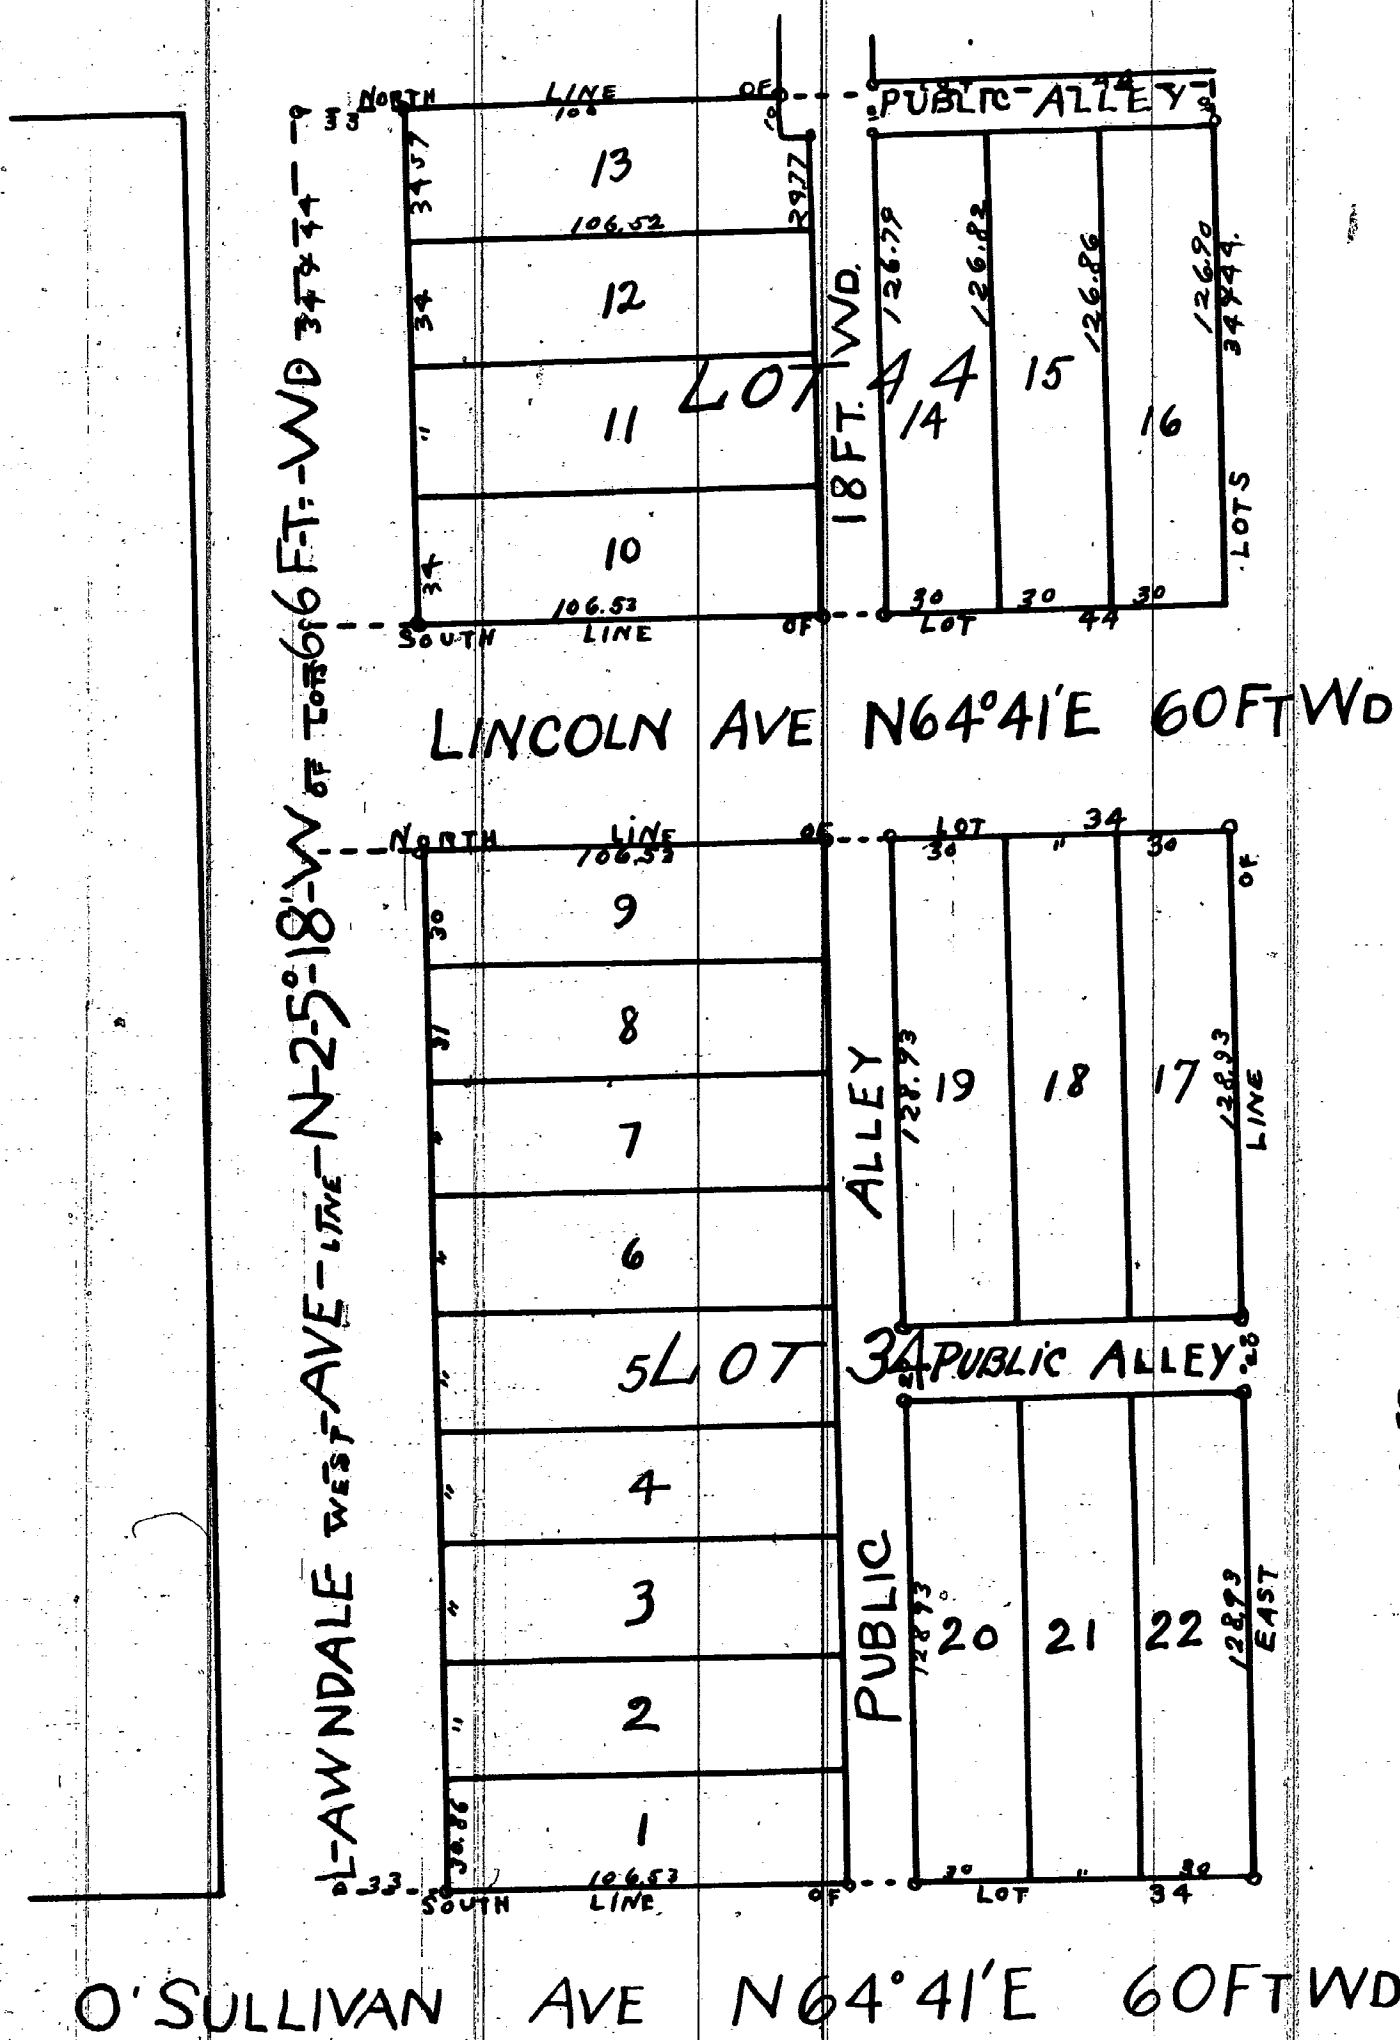

I hereby certify that this Plat is a correct copy of the Plat now on Record in the Register of Deeds Office, being made under the supervision of the Auditor General by tracing the Plat on Record and affixing thereto a carefully compared copy of the Dedication and Certificate.

Dated the 1st day of March 1911

Atton B. Hunt
Clerk, Aud Gen Dept

Examined and Approved
October 28, 1905
John F. Wilkinson
Deputy Auditor General

I hereby certify that the above Plat is correct, and that monuments consisting of cast steel 1 1/2 inches square and 15 inches long have been placed in the ground at all angles in the boundaries, and at the intersection of all streets or streets and alleys as shown on Plat No. 30
Detroit Oct 26 1905
Mason L. Brown & Co
Engineers and Surveyors

Know all men by these presents that we
Frank D. Andrus Junette and
Julia J. Andrus his wife
have caused the land embraced in the above Plat to be surveyed and
out and platted to be known as Andrus' Subdivision of Lot 3 of Sub.
Shipyard Tract Village of Woodmere Wayne Co., Michigan and that the streets and
alleys shown on said Plat are hereby dedicated to the use of the public
Witness our hands and seals this 26th day of October
A. D. Nineteen Hundred and five
In presence of
Edwitt H. Taylor
Alice C. Taylor
Frank D. Andrus [L.S.]
Julia J. Andrus [L.S.]

State of Michigan } ss
County of Wayne }
We O. P. Gully Register
of Deeds and Mason L. Brown & Co Surveyors hereby
certify that we have each carefully compared this copy with the original
Plat of Andrus' Subdivision of Lot 3 of Sub. of Shipyard Tract Village of Woodmere
Wayne Co. Michigan and that it is an exact copy thereof and of
the whole of such original map or Plat
O. P. Gully Register of Deeds
Mason L. Brown & Co Surveyors

I, Charles M. Kurth Clerk of the Village
of Woodmere, Wayne County Michigan, do hereby
certify that the above Plat was accepted and
approved by the Council of the Village of Woodmere
Mich on Friday the 3rd day of November
A. D. 1905

Charles M. Kurth
Village Clerk

State of Michigan } ss
County of Wayne }
On this 26th day of October 1905, before
me a Notary Public in and for said County personally appeared the
above named Frank D. Andrus Charles and
Julia J. Andrus his wife
known to me to be the same persons who executed the above dedication
and who acknowledged the same to be their free act and deed
my commission expires March 27th 1907
De Witt H. Taylor Notary Public
Wayne County Michigan

Register of Deeds Office } ss
Wayne County }
This instrument was
received for record this
21st day of Nov 1905 at 1:45 P. M.
and recorded in Lib. 24 of Plat on page
38 as proper Certificate was furnished in
compliance with Sec 135 of Senate Bill
No 199 File 212 act of 1893
O. P. Gully
Register of Deeds