

GEO PERRY'S SUBD'N,
OF THAT PART OF LOT 8, SEC'S. 20 & 21 T3S, R11E.,
LYING EAST OF D T & I. R.R.


VILLAGE OF FORD, WAYNE CO, MICH.

Scale 100 ft per inch.



MASON L BROWN & CO
CIVIL ENGINEERS
821-33 CHAMBER OF COMMERCE
DETROIT MICH.

Caption Corrected
per Co. Trans. Letter
(Dec 5-32 - #51364)

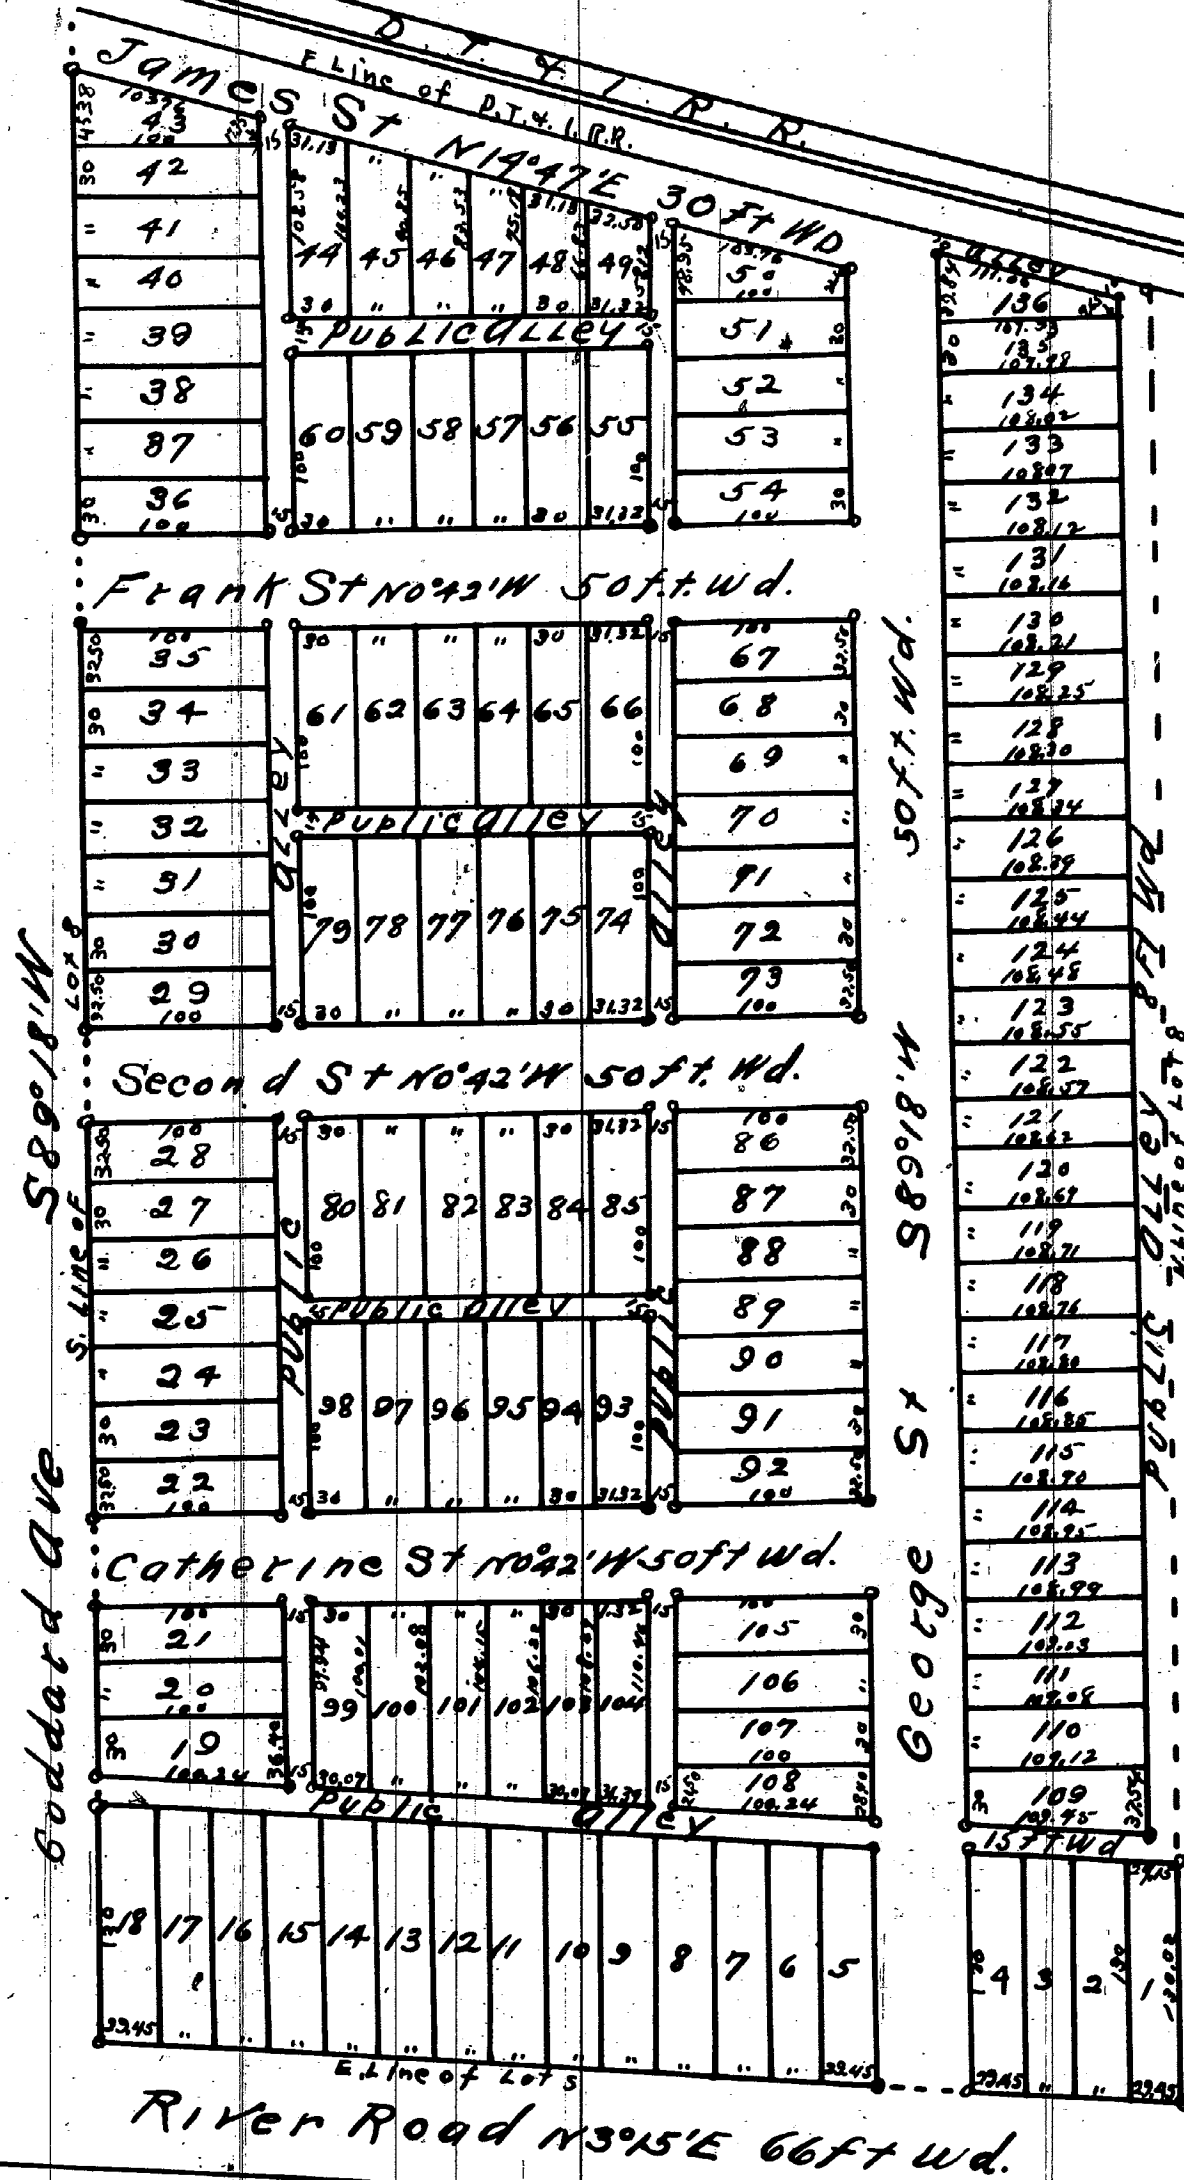

I hereby certify that this Plat is a correct copy of the Plat now on Record in the Register of Deeds Office, being made under the supervision of the Auditor General by tracing the Plat on Record and affixing thereto a carefully compared copy of the Dedication and Certificate.

Dated the 27th day of February 1911.
Alton B. Hurd
Clerk and Gen. Supt.

I hereby certify that the above Plat is correct and that the same contains a true and correct copy of the Dedication and Certificate of the Village of Ford, Wayne Co., Michigan, and that the same has been filed in the Register of Deeds Office, being made under the supervision of the Auditor General by tracing the Plat on Record and affixing thereto a carefully compared copy of the Dedication and Certificate.

Detroit Jan'y 17 1907.
Mason L. Brown & Co
Engineers and Surveyors

We hereby certify that this Plat has been approved by the Village Council of the Village of Ford at its meeting January 24th 1907
Wm. G. Perry President Pro Tem
Felix A. Perry Village Clerk

{Village Seal}

108

Know all Men by these presents that the following named persons and heirs of George Perry deceased, Frank A. Perry and Emma his wife; James T. Perry and his wife, Henrietta C. Sansone; Felix A. Perry and his wife, John A. Perry and his wife, Adolph Perry and his wife, Robert A. Perry and his wife, Edward Perry and his wife, have caused the land embraced in the above Plat to be surveyed, laid out and platted to be known as 20 & 21 T3S, R11E, lying East of D T & I. R.R. and Village of Ford, Wayne Co., Michigan, and that the Streets and Alleys shown on said Plat are hereby dedicated to the use of the public.

Witness our hands and seals this 23rd day of January A.D. nineteen hundred and seven
In presence of

Frank A. Perry
James T. Perry
Henrietta C. Sansone
Felix A. Perry
John A. Perry
Adolph Perry
Robert A. Perry
Edward Perry
Aurelia E. Perry

[L.S.] Emma Perry
[L.S.] Uira A. Perry
[L.S.] Jennie Perry
[L.S.] Blanche Perry
[L.S.] Fena Perry

State of Michigan } ss.
County of Wayne }

On this 23rd day of January 1907 before me a Notary Public in and for said County, personally appeared the persons and heirs of George Perry deceased, Frank A. Perry and Emma his wife; James T. Perry and his wife, Henrietta C. Sansone; Felix A. Perry and his wife, John A. Perry and his wife, Adolph Perry and his wife, Robert A. Perry and his wife, Edward Perry and his wife, who acknowledged to me to be the same persons who executed the above dedication and who acknowledged the same to be their free act and deed.

Edmund W. Brownell Notary Public
Wayne County Michigan
My commission Expires 4-22-07

Register of Deeds Office } ss This instrument was received for record this 9th day of April 1907 at 9 O'clock A.M. and recorded in Book 25 of Plat on page 27, as proper Certificate was furnished in compliance with Sect 135 of Senate Bill No. 199 File 212 act of 1893

O.P. Gully
Register of Deeds.

State of Michigan } ss.
County of Wayne }

We O.P. Gully Register of Deeds, and Mason L. Brown & Co Surveyors hereby certify that we have each carefully compared this copy with the original Plat of George Perry Subd'n of that part of Lots 20 & 21 T3S R11E, lying East of D T & I. R.R. Village of Ford Wayne Co. Mich. and that it is an exact copy thereof and of the whole of such original Plat.

O.P. Gully Register of Deeds
Mason L. Brown & Co Surveyors

Examined and approved
February 4-1907

John E. Wilkinson
Deputy Auditor General