

# "RICHMOND HILL"

SUBD'N OF LOTS 8 TO 57 BOTH INCLUSIVE, OF JAS. B. MCKAY'S SUB


OF N 40 AC 1/4 SEC. 17. 10000 A.T.,

VILLAGE OF HIGHLAND PARK.

WAYNE CO., MICH.

Scale 200 ft per inch

Mason L. Brown & Co.,  
Civil Engineers & Surveyors,  
Detroit, Mich.

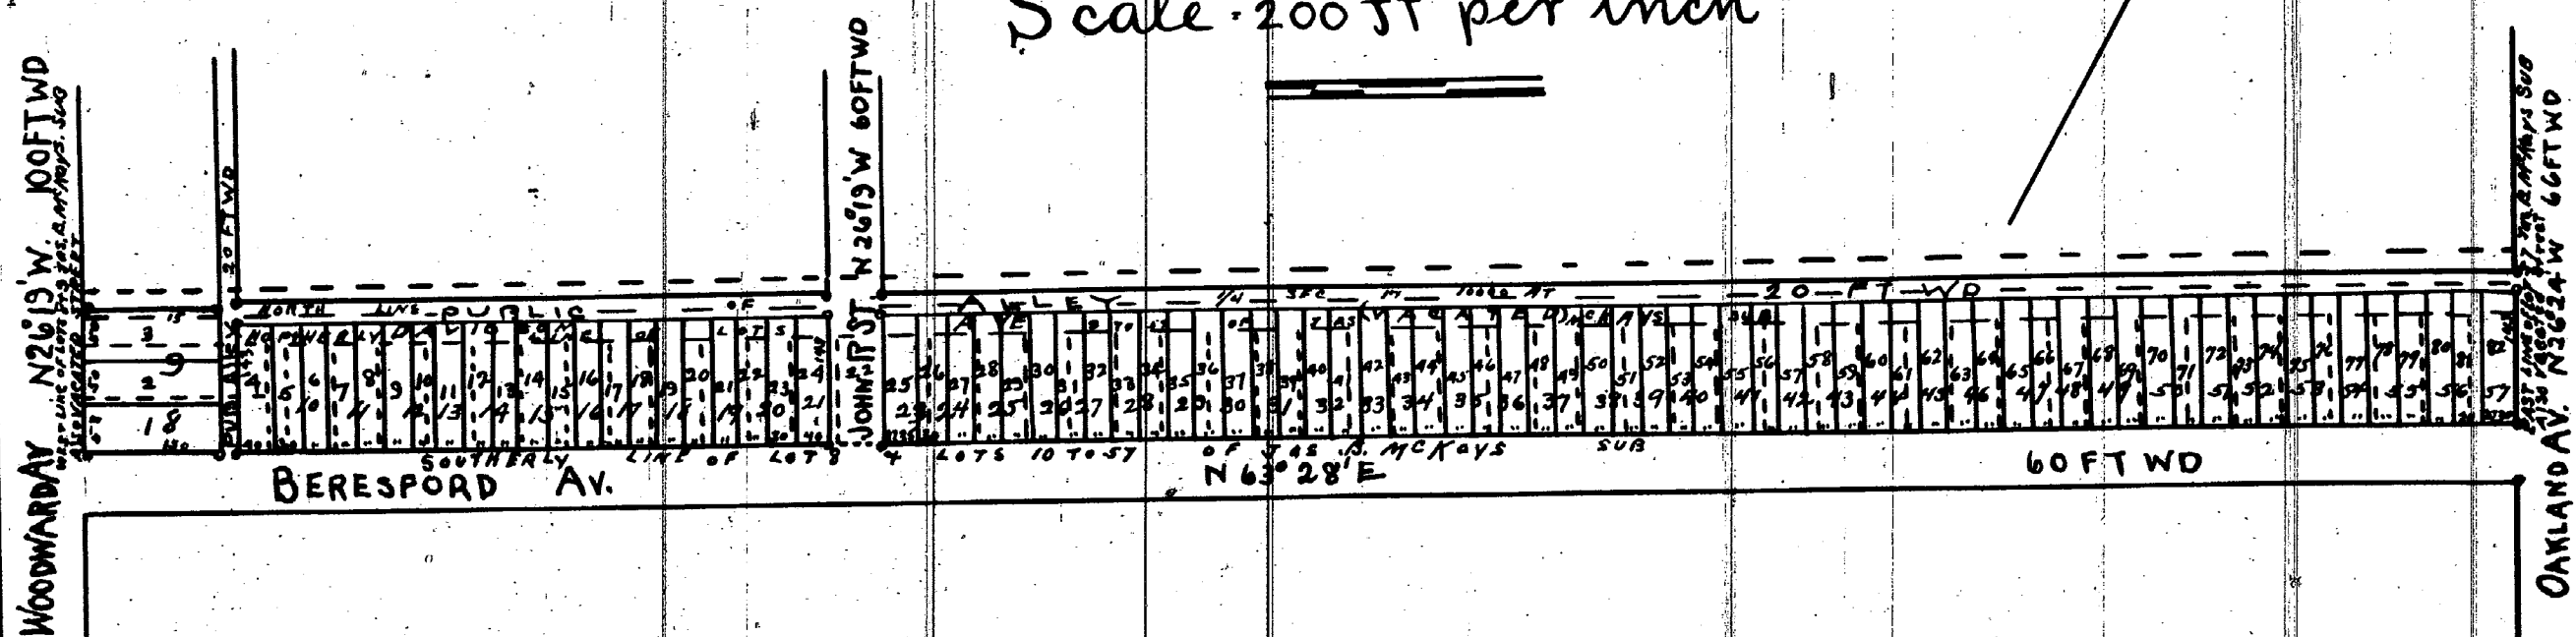

I hereby certify that the above Plat is correct, and that monuments consisting of flat stakes 1/4 inches square and 15 inches long have been placed in the ground at all angles in the boundaries and at the intersection of all streets or streets and alleys as shown on Plat & 40

Detroit September 6<sup>th</sup> 1905

Mason L. Brown & Co.  
Engineers and Surveyors

State of Michigan } ss.  
County of Wayne

On this, the 8<sup>th</sup> day of September 1905, before me, a Notary Public in and for said County, personally appeared the above named James B. McKay and Matilda W. McKay his wife known to me to be the same persons who executed the above dedication and who acknowledged the same to their free act and deed.

Charles E. Love Notary Public  
Wayne County Michigan

My commission expires Dec 29-1907

Highland Park Dec 16 1905

J. P. Milton Ford Clerk of the Village of Highland Park do hereby certify that the above Plat was approved by the Council of the Village at an adjourned regular meeting on Dec 15 1905

J. P. Milton Ford  
Clerk

I hereby certify that this Plat is a correct copy of the Plat now on Record in the Register of Deeds Office, being made under the supervision of the Auditor General by tracing the Plat on Record and affixing thereto a carefully compared copy of the Dedication and Certificate

Dated the 2<sup>nd</sup> day of March 1911

Alton B. Hurd  
Clerk, Aud. Gen. Dept.

Know all men by these presents, that the James B. McKay and Matilda W. McKay his wife have caused the foregoing plat to be surveyed, laid out and platted to be known as a Subdivision of N 40 AC 1/4 SEC. 17 10000 A.T. Village of Highland Park Wayne Co Michigan and that the Street and Alley shown on said plat are hereby dedicated to the use of the Public. Witness our hands and seals this 8<sup>th</sup> day of September A. D. nineteen hundred and five

In presence of

J. D. Butterfield

James B. McKay [L.S.]

Matilda W. McKay [L.S.]

M. L. Hunt

State of Michigan } ss.  
County of Wayne

We O. P. Gullay Register of Deeds and Mason L. Brown & Co. Surveyors hereby certify that we have each carefully compared this copy with the original Plat of N 40 AC 1/4 SEC. 17 10000 A.T. Village of Highland Park Wayne Co Mich and that it is an exact copy thereof of the whole of such original map or Plat

O. P. Gullay Register of Deeds  
Mason L. Brown & Co. Surveyors

The Property herein platted is described as Lots 8 to 57 both inclusive of Jas. B. McKay's Sub of N 40 AC 1/4 Sec 17- 10000 A.T. also the North 33 feet of said 1/4 Section 17 10000 A.T. all in the Village of Highland Park Wayne Co, Mich.

examined and approved

October 28, 1905

John F. Wilkinson  
Deputy Auditor General

Register of Deeds Office } ss. This instrument was  
Wayne County } received for record this  
2<sup>nd</sup> day of Feb'y 1906 at 3 O'clock P.M. and recorded in  
Libr 24 of Plats on Page 56 as proper Certificate was  
furnished in compliance with Sect 105 of Senate Bill  
No. 199 File 212 Act of 1893

O. P. Gullay  
Register of Deeds