

ALLENDALE SUBD'N


OF SLY 10 FT OF LOT 4 AND LOTS 7, 8, 11, 12 OF TIREMAN'S SUB OF PART OF LOT 5
OF SUB OF 1/4 SECS 50, 51, 52, 10000 A.T. & F.R.L SEC. 3, T. 2 S. R. 11 E.

GREENFIELD

WAYNE CO, MICHIGAN

MASON L. BROWN & CO
CIVIL ENGINEERS
821-23 CHAMBER COMMERCE
DETROIT MICH

SCALE - 200 FT PER INCH.

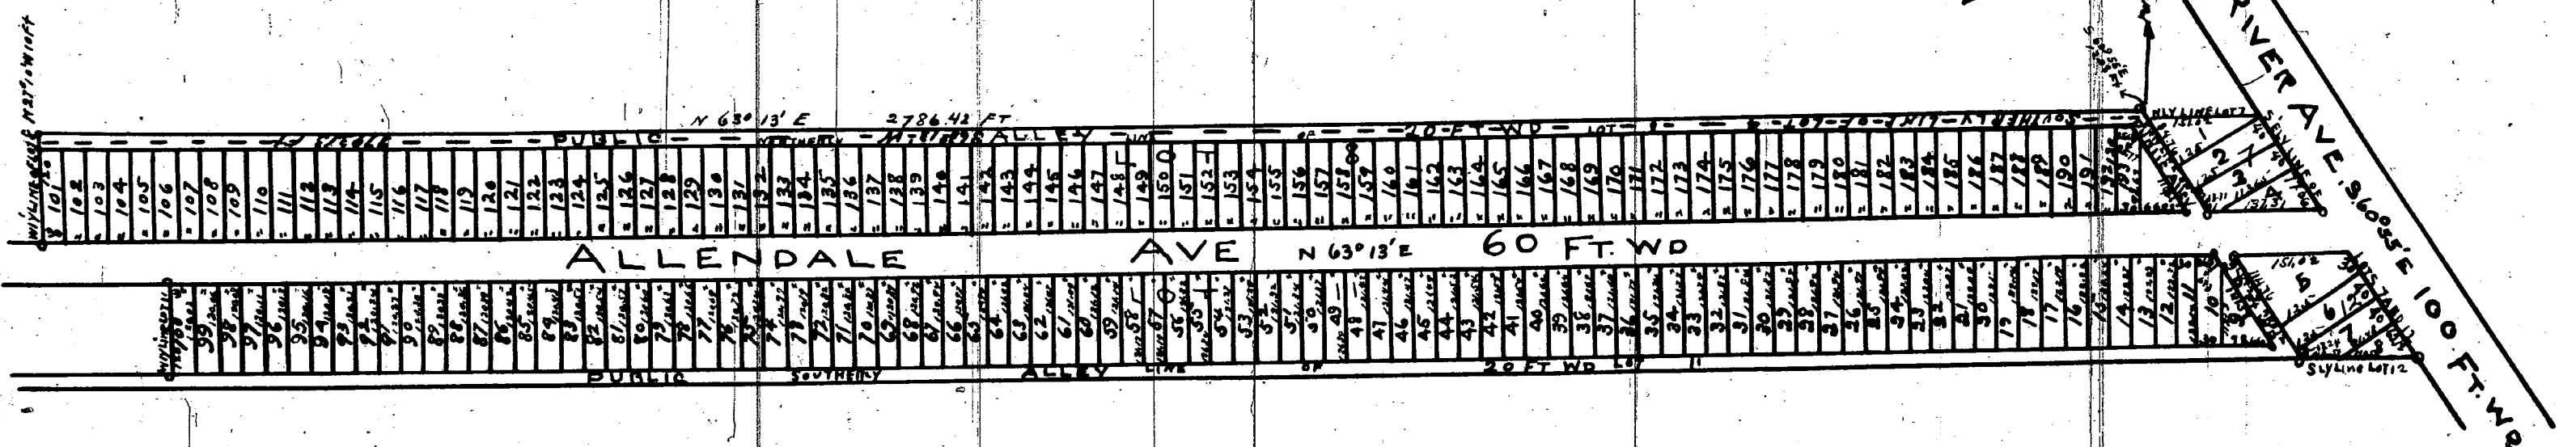

I hereby certify that this Plat is a correct copy of the Plat now on Record in the Register of Deeds Office, being made under the supervision of the Auditor General by tracing the Plat on Record and affixing thereto a carefully compared copy of the Dedication and Certificate.

Dated the 13th day of March 1911
Alton B. Hurd
Clerk, Aud Gen Dept.

I hereby certify that the above Plat is correct, and that Monument consisting of Oak Stakes 1 1/2 inches square and 15 inches long have been placed in the ground at all angles in the boundaries and at the intersection of all Streets or Streets and alleys as shown on Plat by O
Detroit March 7 1904
Mason L. Brown & Co
Engineers and Surveyors

Examined and approved
April 30 1904
John F. Wilkinson
Deputy Auditor General

Know all men by these presents, that we
Frederick C. Martindale and Mary Martindale (his wife)
John Tireman and Florence Tireman (his wife)
have caused the land embraced in the above Plat to be surveyed, laid
out and platted to be known as ALLENDALE SUBDIVISION of GREENFIELD
WAYNE CO MICHIGAN and that the Streets and
alleys shown on said plat are hereby dedicated to the use of the Public
Witness our hands and seals this 19th day of April
A.D. Nineteen Hundred and Four.

In presence of
Edwin Henderson
Percy W. Grose
Frederick C. Martindale [L.S.]
Mary Martindale [L.S.]
John Tireman [L.S.]
Florence E. Tireman [L.S.]

State of Michigan } ss.
County of Wayne }
19th day of April 1904 before
ME, a Notary Public in and for said county personally appeared the
above named Frederick C. Martindale and Mary Martindale (his wife)
John Tireman and FLORENCE TIREMAN (his wife)
known to me to be the same persons who executed the above dedication
and who acknowledged the same to be their free act and deed
Percy W. Grose Notary Public
Wayne County Michigan
My Commission expires Jan 18, 1908

Description of property hereon platted
Beginning at a stake on the Sly line
of Lot 4 of the Subdivision of 1/4 Sections 50-51-52-
10000 A.T. and F.R.L Section 3, T. 2 S. R. 11 E,
distant S. 63° 13' W 151.02 feet from the intersection
of the Wly line of Grand River Ave with the
Sly line of said Lot 4 thence along the Sly line
of Lot 4 S 63° 13' W 2793.13 ft. to the north West corner
of Lot 8 of Tireman's Sub. of part of Lot 5 thence N 27° 10' W
10 ft thence N 63° 13' E 2786.42 ft. to a stake thence
S 60° 55' E 12.08 ft to the point of beginning
Also Lots 7, 8, 11, 12 of Tireman's Sub. of part
of Lot 5 of the Sub. of 1/4 Secs 50-51-52-10000 A.T.
and F.R.L Sec 3 T. 2, S. R. 11 E Greenfield
Wayne Co Michigan

State of Michigan } ss.
County of Wayne }
I, O. P. Gullery Register
of Deeds and Mason L. Brown & Co Surveyors hereby
certify that we have each carefully compared this copy with the original
ALLENDALE SUBDIVISION of GREENFIELD WAYNE CO MICHIGAN and that it is an exact copy thereof and of
the whole of such original Map or Plat
O. P. Gullery Register of Deeds
Mason L. Brown & Co Surveyors

Register of Deeds Office } ss. this instrument
Wayne County } has received for record
this 1st day of Sept 1904 at 1 o'clock P.M. and
recorded in Lib. 23 of Plats on Page 70 as
proper certificate was furnished in
Compliance with Sect 135 of Senate Bill
No 149 File 212 Act of 1893.
O. P. Gullery
Register of Deeds