


BENOIT STEGRIE & JOHN MORAN'S SUBDIVISION

of the South part of Lot No One of
the Subdivision of P.C. No 644 and
the East part of P.C. No 723 North of
Jeff Ave Hamtramck Wayne Co

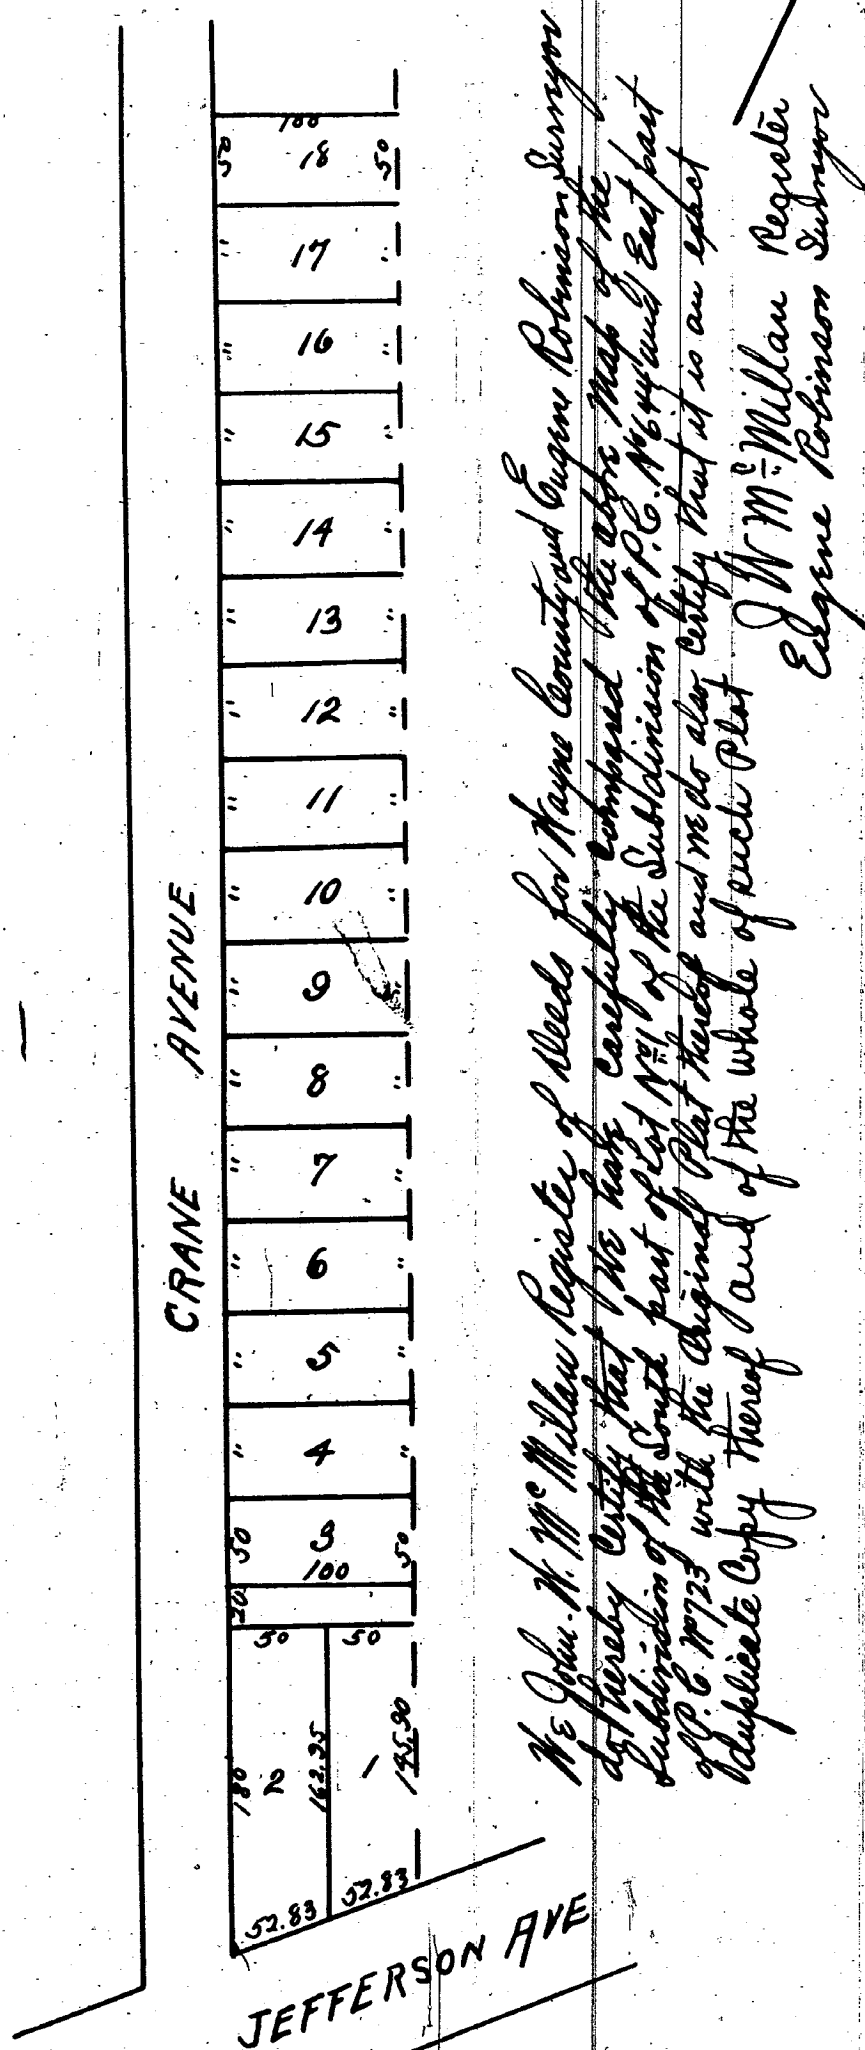

We John W. M. Millan Register of Deeds for Wayne County and Eugene Robinson Surveyor
do hereby certify that the above map of the Subdivision of P.C. No 644 and East part
of P.C. No 723 with the Original Plat Map and note do also certify that it is an exact
duplicate Copy thereof and of the whole of each Plat

J. W. M. Millan Register
Eugene Robinson Surveyor

Whereby certify that this Plat is a correct copy of the Plat now on Record
in the Register of Deeds Office, being made under the supervision of
the Auditor General by tracing the Plat on Record and affixing thereto
a carefully compared copy of the Dedication and Certificate

Dated the 11th day of March 1911

Alton B. Rind
Clerk of the Court

Know all men by these presents, That we Benoit Stegrie and John Moran and Eliza Stegrie and
Mary Moran their wives have caused to be made the above map of the Subdivision of the South part of Lot 1
of the Subdivision of P.C. 644 and East part of P.C. 723 North of Jefferson Avenue Hamtramck, Wayne County
Michigan and we hereby dedicate to the perpetual use of the Public the alley shown thereon between Lots 1 & 2
and Lot 3 reserving to ourselves our heirs or assigns the reversion or reversions thereof whenever dis-

continued by law This Plat and dedication is made in view of a certain erroneous Plat made and acknow-
ledged by us on the 20th of June, 1874 and duly filed and recorded which said Plat contains various errors
in the general description of the property location of the alley and size of the lots, and for these reasons is
and is hereby by us declared to be void. The foregoing Plat corrects such errors as is made and executed prior to the
sale by us of any lot or any part or portion of said premises to any other person the title to the
whole of said premises remaining in us at the date hereof

Witness our hands and seals this twenty third day

of October Eighteen hundred and seventy four

In presence of
Frederick J. Barber
Thos. J. Canning

Benoit Stegrie

John Moran

Eliza Stegrie

Mary Moran

[LS]

[LS]

[LS]

[LS]

Recorded Nov 13th 1874

J. W. M. Millan

Register

State of Michigan
County of Wayne } ss.

On this 23rd day of October A.D. Eighteen
hundred and seventy four before me the subscriber a Notary Public
in and for said County personally appeared Benoit Stegrie and John
Moran & Eliza Stegrie & Mary Moran their wives known to me to be
the same persons who executed the above instrument & acknowledged
the same to be their own free act and deed and the said Eliza Stegrie and
Mary Moran on a private examination, by me separate and apart
from their husbands acknowledged that they executed the same freely
without fear or compulsion from any one

Frederick J. Barber
Notary Public

Wayne County
Mich

State of Michigan
County of Wayne } ss.

On this 23rd day of
October A.D. Eighteen hundred and seventy four
before me a Notary Public in and for said County
personally appeared Eugene Robinson
to me known to be the person who executed the
above instrument and acknowledged the same
to be his free act and deed

Frederick J. Barber
Notary Public
Wayne Co Mich