


ROEHRIG'S SUBDN OF PART OF SOUTH 1/2 OF SEC. 20 T. 3. S. R. 1. E. VILLAGE OF FORD

Mason L Brown & Co
Civil Engineers & Surveyors
821-23 Chamber of Commerce
Detroit, Michigan

WAYNE CO., MICHIGAN

Scale = 100 feet to an inch

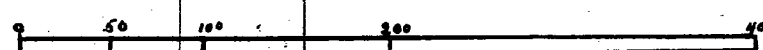


I hereby certify that this Plat is a correct copy of the Plat now on Record in the Register of Deeds Office, being made under the supervision of the Auditor General by tracing the Plat on Record and affixing thereto a carefully compared copy of the Dedication and Certificate.

Dated the 3rd day of March 1911

Alton B. Hurd

Clerk, Aud Gen Hft

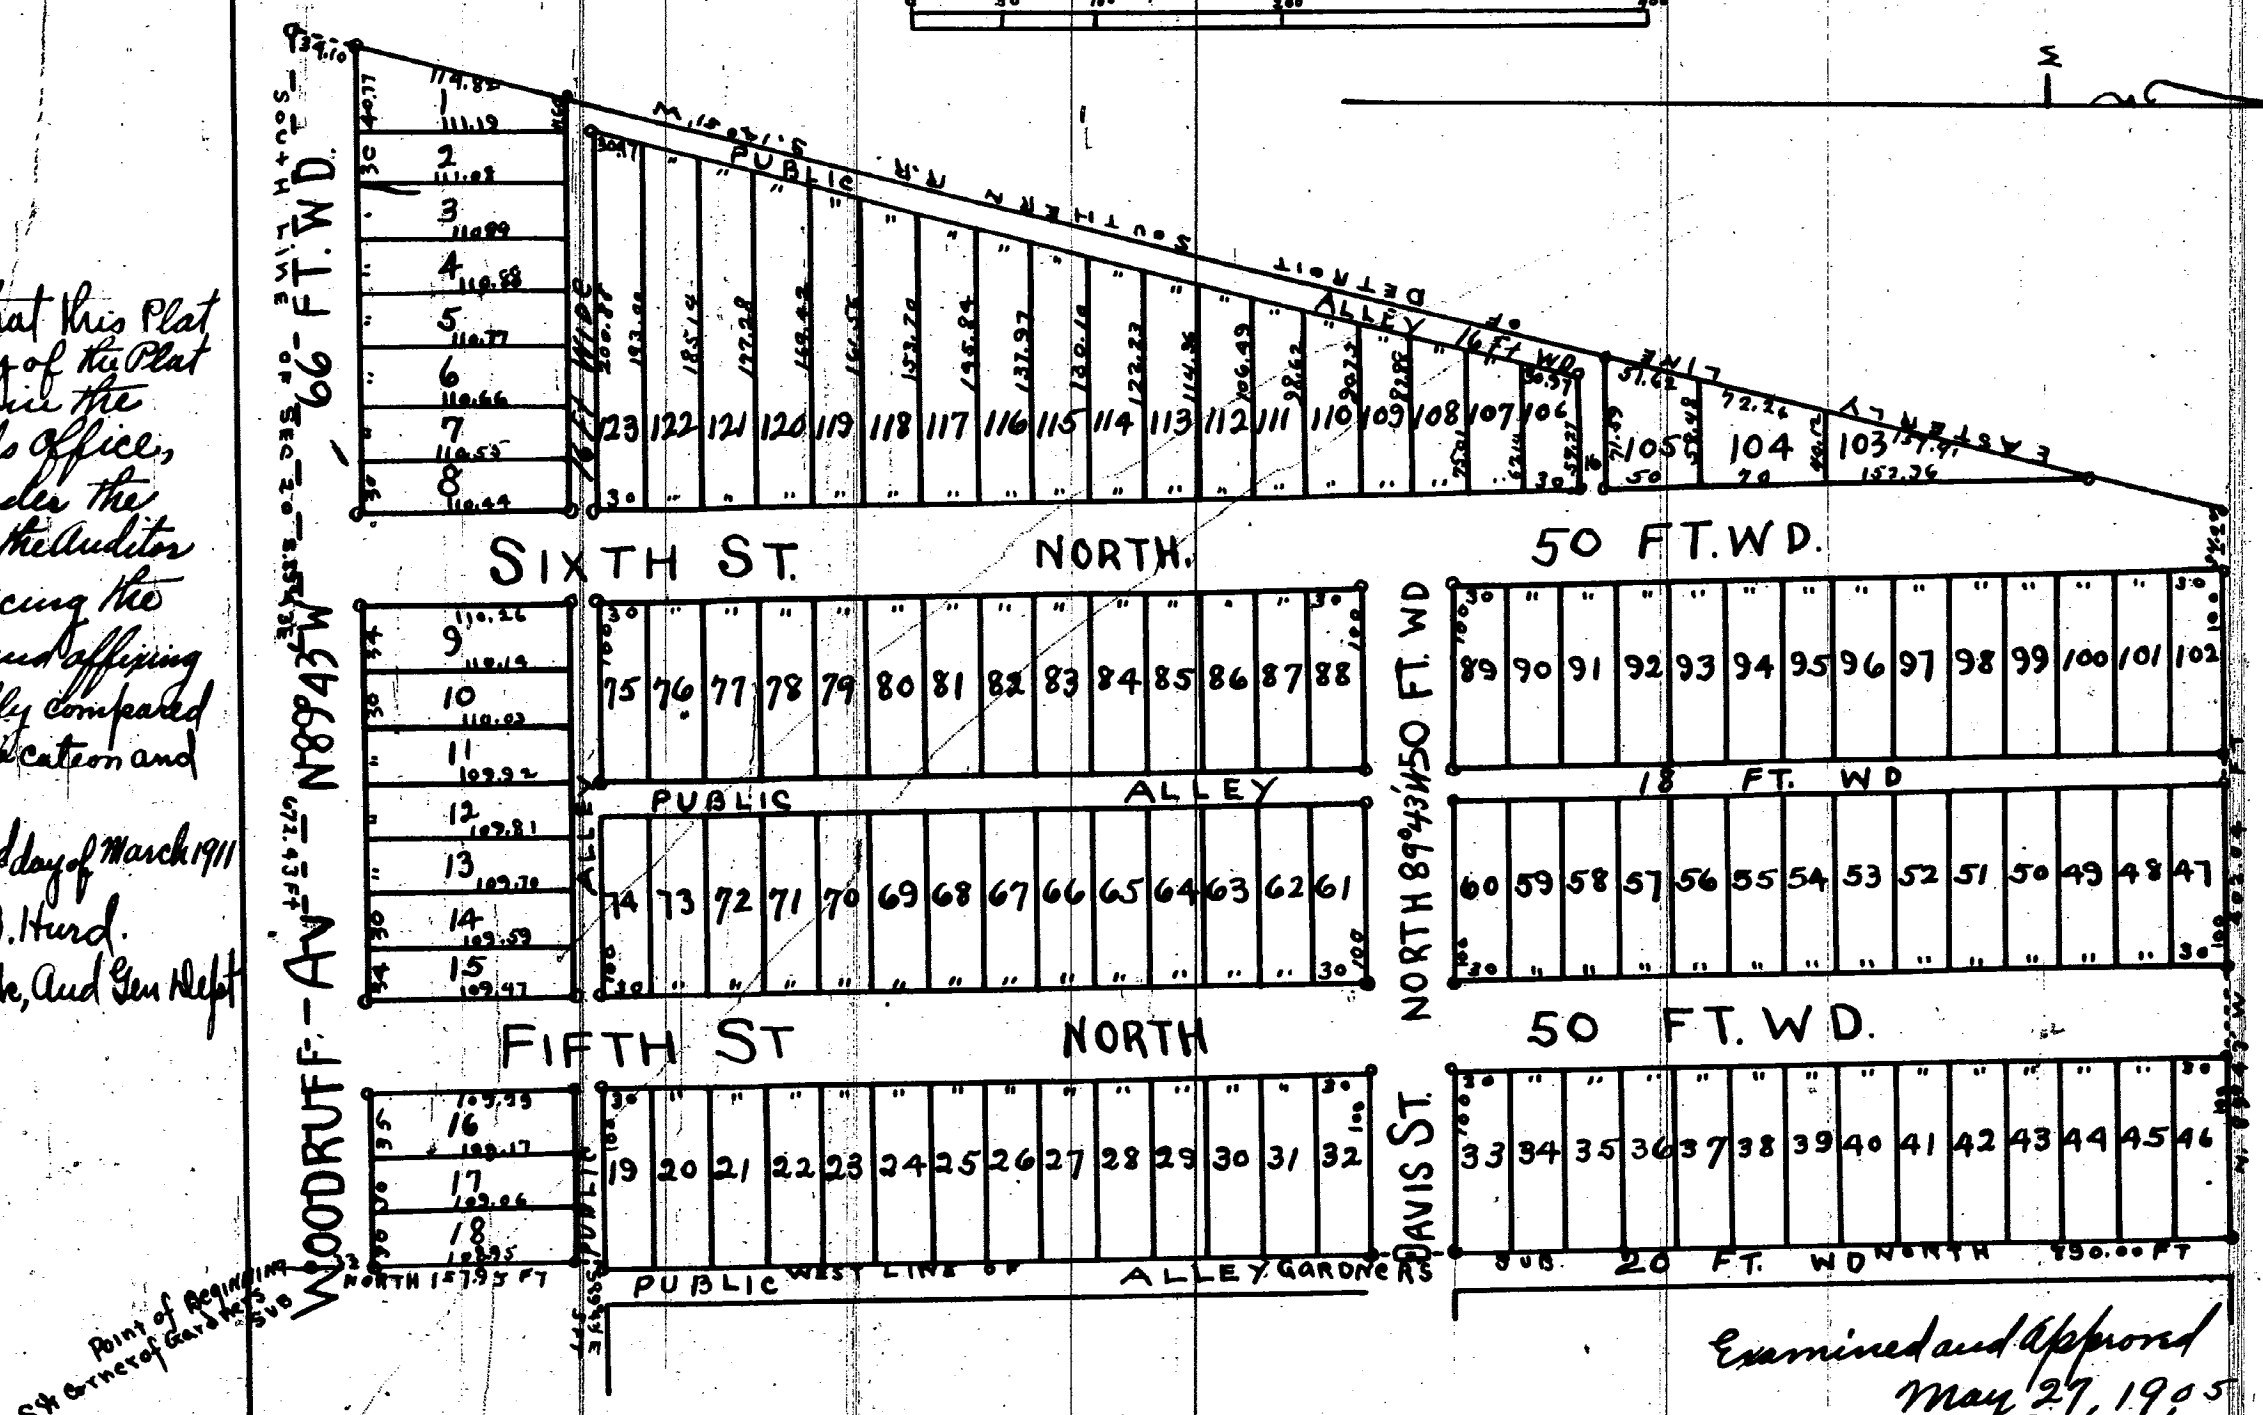

I hereby certify that the above Plat is correct, and that monuments consisting of cast-iron stakes 1 1/2 inches square and 15 inches long have been placed in the ground at all angles in the boundaries and at the intersections of all streets or streets and alleys as shown on plat by

Detroit May 19th 1905
Mason L. Brown & Co
Engineers and Surveyors

Examined and approved
May 27, 1905

John F. Wilkinson
Deputy Auditor General

State of Michigan } ss
County of Wayne }
On this the 25th day of May 1905 before me
a Notary Public in and for said County personally appeared the
above named Henry Rohrig and Susie
Rohrig his wife
known to me to be the same persons who executed the above dedication
and who acknowledged the same to be their free act and deed
Charles H. Mann Notary Public
Wayne County, Michigan
my commission expires June 10, 1905

Know all men by these presents, that we
Henry Rohrig and Susie Rohrig
his wife
have caused the land embraced in the above plat to be surveyed, laid
out and platted, to be known as Rohrig's Subdivision of Part of South 1/2 of Sec. 20 T. 3. S. R. 1. E.
Village of Ford Wayne Co., Michigan and that the streets and
alleys shown on said Plat are hereby dedicated to the use of the Public
Witness our hands and seals this the 25th day of May
A. D. Nineteen Hundred and Five
In presence of Henry Rohrig [LS]
Conrad Rohrig Susie Rohrig [LS]
N. S. Amst

State of Michigan } ss
County of Wayne }
We O. P. Gullett Register
of Deeds, and Mason L. Brown & Co Surveyors hereby
certify that we have each carefully compared this copy with the original
Plat of Rohrig's Subdivision of Part of South 1/2 of Sec. 20 T. 3. S. R. 1. E. Village of
Ford Wayne Co., Michigan and that it is an exact copy thereof and of
the whole of such original map or Plat
O. P. Gullett Register of Deeds
Mason L. Brown & Co Surveyors

The Property herein platted is described as follows
Beginning at a Stake at the S.W. corner of Partners Subdivision of Part of S. 1/2 of Section 20 T. 3. S. R. 1. E. as
recorded in Wayne County Register of Deeds Office on May 28, 1903. Thence North 15.79° East to a Stake thence S. 89° 43' E. 5
feet to a stake thence North along the West line of said Partners Sub 89° 00' East to a Stake thence N. 89° 43' W.
1402.04 feet to a stake in the E. line of the Detroit Southern R.R. right of Way thence along said Detroit
Southern R.R. S. 14° 51' W. 1084.23 feet to the South line of said Section 20 thence along the
South line of said Section 20 S. 89° 43' E. 672.43 feet to the point of beginning
Register of Deeds Office } ss. This instrument was received for record this 22nd day of Sept. 1905 at 10 O'clock A.M.
Wayne County and recorded in Lib. 24 of Plats on page 23 as proper certificate was furnished in
compliance with Sect 135 of Senate Bill No. 199 act of 1893

O. P. Gullett
Register of Deeds.

I George Clark Clerk of the
Village of Ford, Wayne County,
Michigan do hereby certify that
the above Plat was approved by
a majority vote of all the Trustees
elect of the Village of Ford at its
regular session held on the
29th day of July 1905
George Clark
Clerk of the Village of Ford