


MARTIN & FAIRCHILDS SUBD'N,

OF SOUTHERLY 15.11 FT. OF LOT 9th ALL OF LOTS 10, 11, 12, 13, 14.

OF SUB. OF WESTERLY PART OF P. C. 723, SOUTH OF MACK AVE

CITY OF DETROIT,
WAYNE CO., MICHIGAN.

SCALE 80 FT PER. INCH

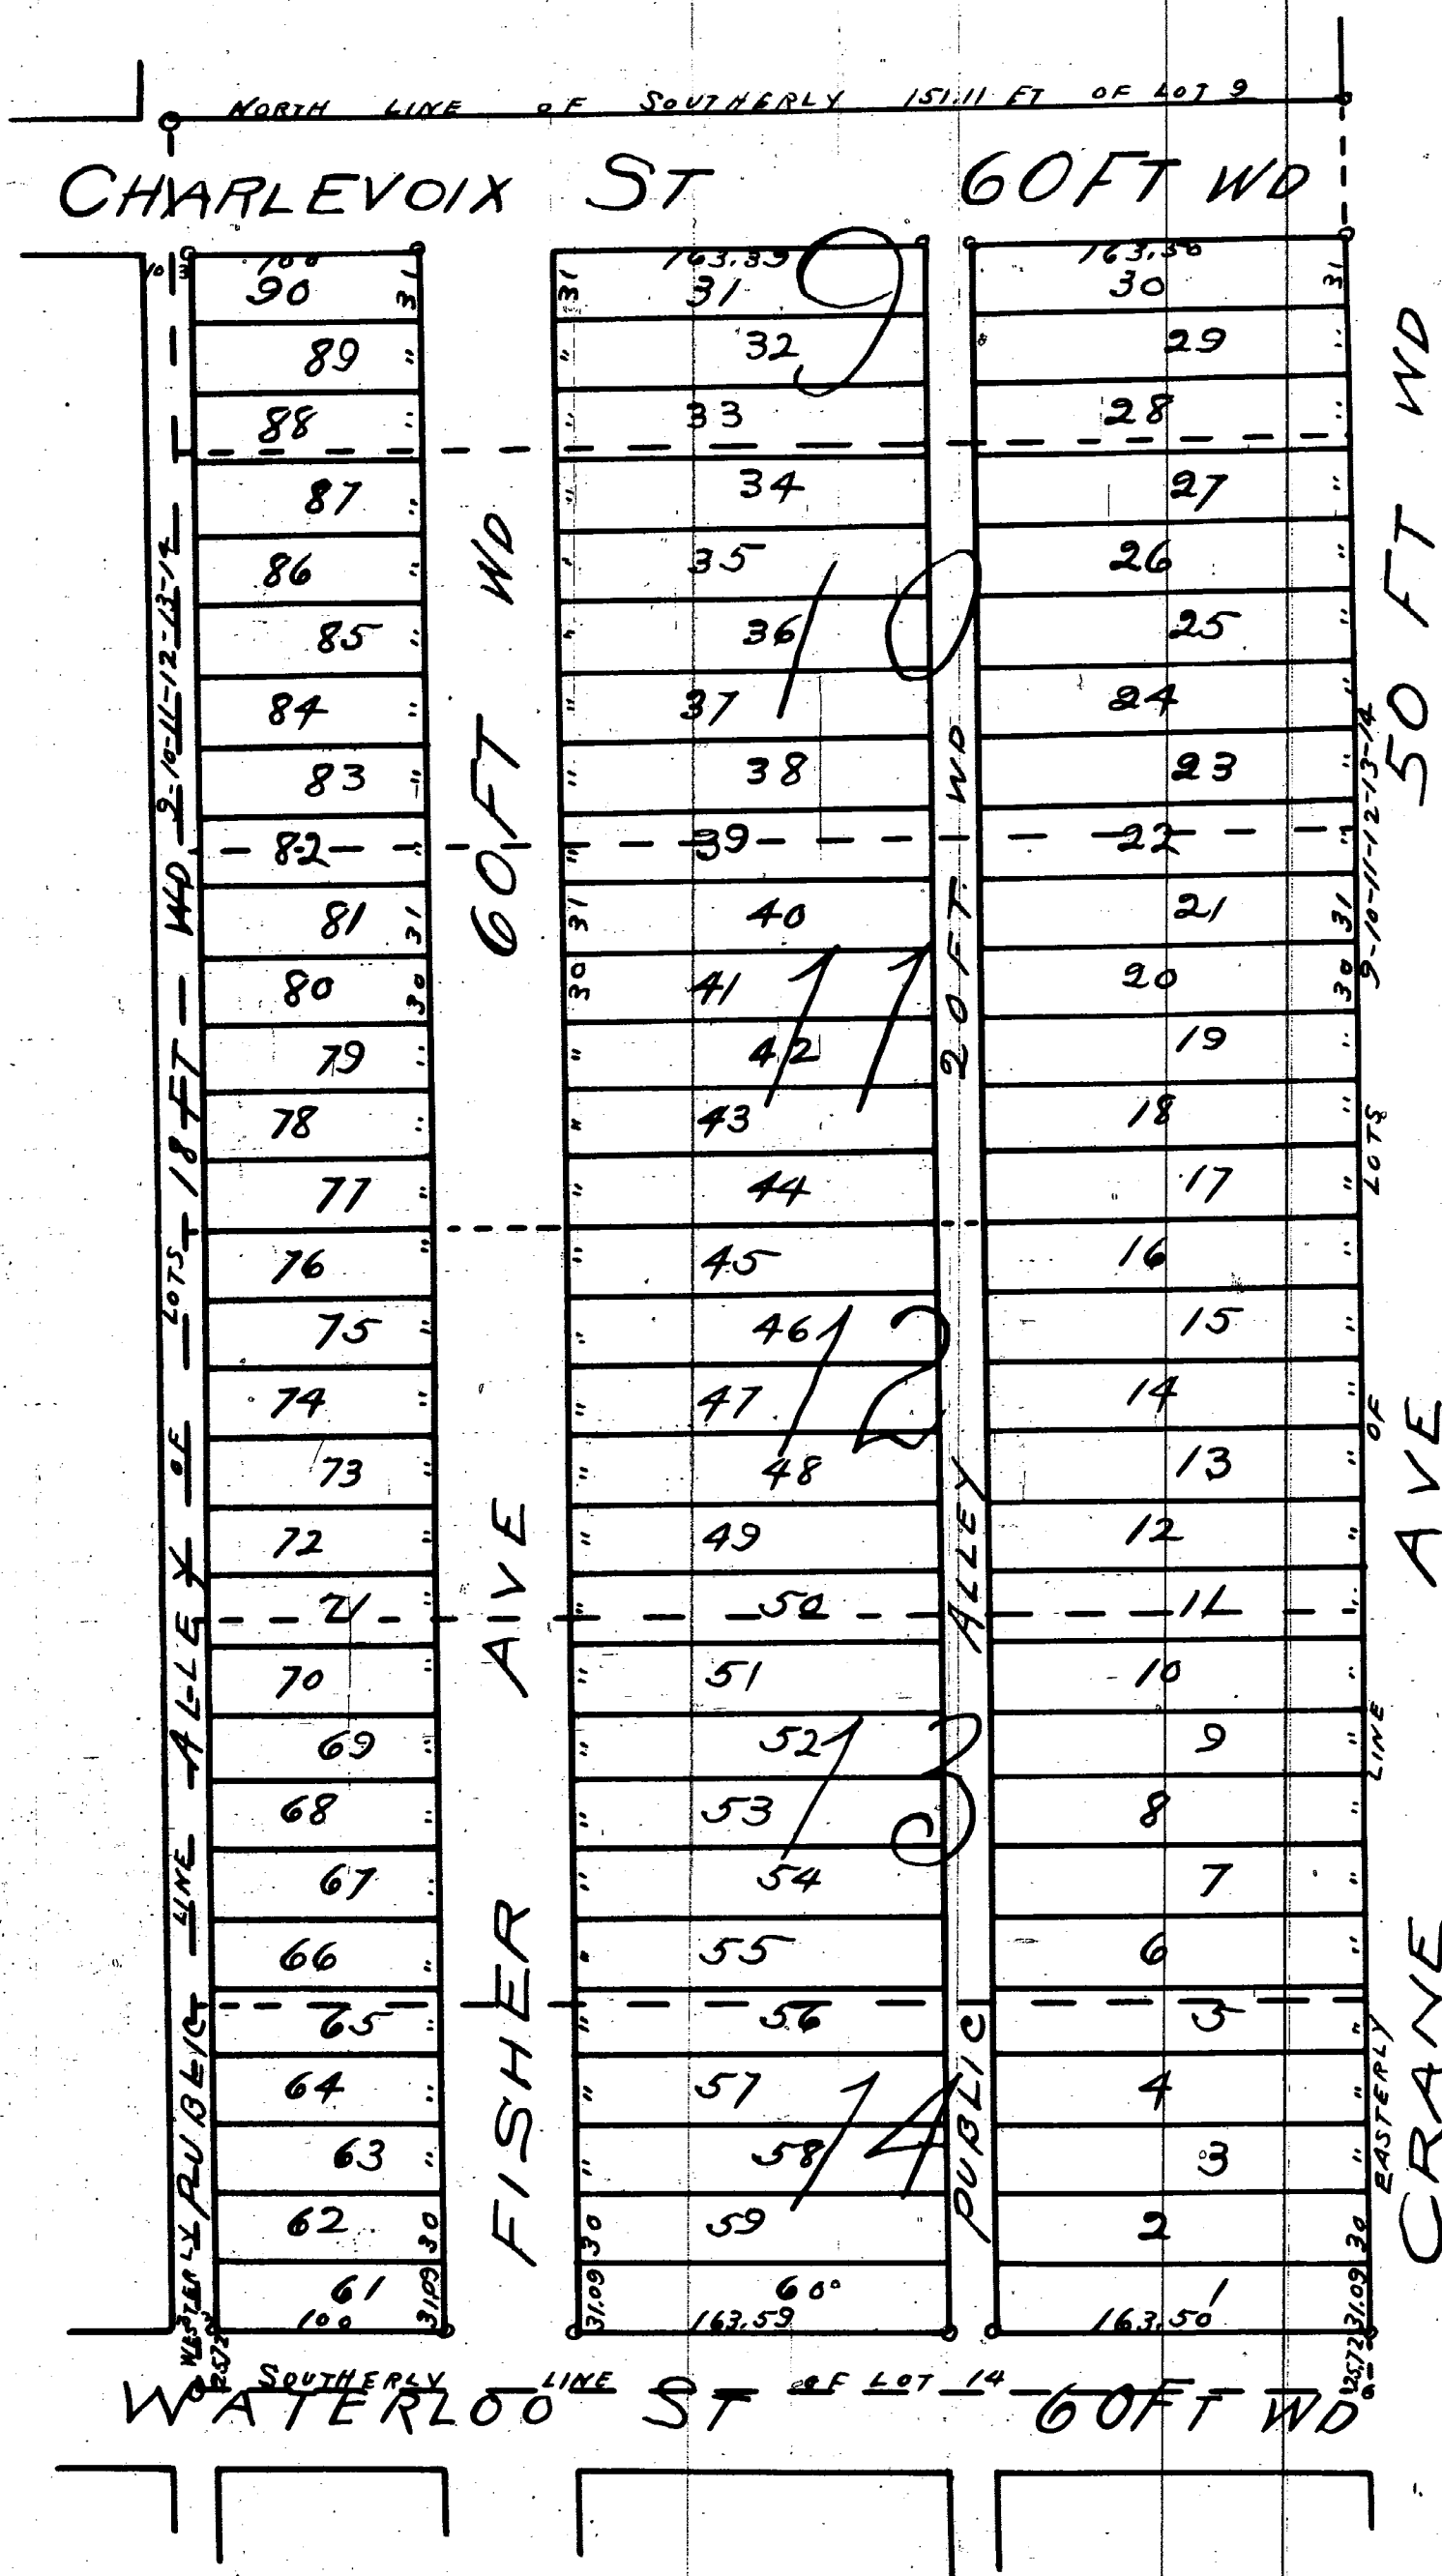

Know all men by these presents, that W. S. Green and Stephen J. Seyburn, trustees of the Estate of W. B. Wesson, deceased, and Lacyra E. Wesson, widow, and Edith E. B. Seyburn daughter of said deceased, have caused the land embraced in the above plat to be surveyed, laid out and platted to be known as Martin & Fairchilds Subdivision of Southernly 15.11 ft. of Lot 9 and all of Lots 10, 11, 12, 13, 14 of and of Westerly part of P. C. 723 South of Mack Ave, City of Detroit, Wayne Co., Michigan, and that the Streets and Alleys shown on said plat are hereby dedicated to the use of the Public.

Witness our hands and seals this the third day of December A. D. nineteen hundred and six

In presence of

Albert A. Stemmelen [L.S.]
Louis G. Forest [L.S.]
Stephen J. Seyburn [L.S.]
Lacyra E. Wesson [L.S.]
Edith E. B. Seyburn [L.S.]

State of Michigan } ss.
County of Wayne }
On this the third day of December 1906 before me a Notary Public in and for said County personally appeared the above named W. S. Green and Stephen J. Seyburn trustees and Lacyra E. Wesson and Edith E. B. Seyburn daughter of said deceased, and Stephen J. Seyburn attorney in fact for Lacyra E. Wesson, known to me to be the same persons who executed the above dedication, and who acknowledged the same to be their free act and deed, and said Stephen J. Seyburn acknowledged the same to be the free act and deed of said Lacyra E. Wesson Albert A. Stemmelen Notary Public
Wayne County Michigan
my commission expires Sept 18-1908

State of Michigan } ss.
County of Wayne }
We J. P. Guller Register of Deeds, and Mason L. Brown & Co. Surveyors, certify that we have each carefully compared this copy with the original plat of Martin & Fairchilds Subdivision of Southernly 15.11 ft. of Lot 9 and all of Lots 10, 11, 12, 13, 14 of and of Westerly part of P. C. 723 South of Mack Ave, City of Detroit, Wayne Co., Michigan, and that it is an exact copy thereof and of the whole of such original map or plat.

J. P. Guller Register of Deeds
Mason L. Brown & Co. Surveyors.

Whereby certify that this Plat is a correct copy of the Plat now on Record in the Register of Deeds Office, being made under the supervision of the Auditor General by making the Plat on Record and affixing thereto a carefully compared copy of the Dedication and Certificates.

Dated the 28th day of February 1911

Alton B. Hurd
Clerk and Gen. Supt

The Streets on the annexed Plat conform to the general Plan of the City

R. W. McCormick
City Engineer

City Treasurers Office

Detroit Mich Dec 7, 1907

I hereby certify that according to the records of this office, all General City Taxes and special assessments against above described property unpaid to date including the General City Taxes for 1906

W. B. Thompson
City Treas.

Approved J. J. Haarer
Commissioner of Public Works

Register of Deeds Office } ss. this instrument was received for record this 10th day of January 1907 at 90 Block O. M. and recorded in Liber 25 of Plats on Page 16 as

conformance with Sect 135 of Senate Bill No. 199 File 212 act of 1893

J. P. Guller
Register of Deeds

Examined and Approved

Dec 8, 1906

John F. Wilkerson
Deputy Auditor General

I hereby certify that the above Plat is correct, and that monuments consisting of Oak Stakes 1 1/4 inches square and 15 inches long have been placed in the ground at all angles in the boundaries, and at the intersection of all streets or Streets and alleys as shown on Plat by O. Mason L. Brown & Co. Engineers and Surveyors
Detroit Nov 22 1906

Mason L. Brown & Co
Engineers and Surveyors