

PLAT

10875

of the Subdivision of Lot 6 of Private Claim 60

in T. 2 S. R. 11 E. for J. Belknap & A. S. Drake

in Springwells Wayne Co. Michigan August 29th 1873

John F. Munro Sur

I John F. Munro do hereby certify this Plat to be correct by actual survey

Sept 12th 1873
John F. Munro Sur

State of Michigan }
County of Wayne } ss

On this 23rd day of September in the year One thousand eight hundred and Seventy three before me the Subscriber a Notary Public in and for said County personally appeared John F. Munro to me known to be the same person described in and who executed the above certificate and acknowledged the same to be his free act and deed

C. C. Kent
Notary Public
Wayne County
Michigan

Know all men by these presents that we John Belknap and Lucy M. Belknap his wife and Aaron S. Drake of the City of Detroit Wayne County Michigan do hereby dedicate to the Public the perpetual use of the street and alleys on the Plat here annexed reserving to ourselves and our heirs and assigns the reversion thereof whenever the same may be discontinued by Law Detroit this Sixteenth day of September A. D. Eighteen hundred and Seventy Three

In presence of
Samuel A. Plummer
E. C. Walker

John Belknap [L.S.]
Lucy M. Belknap [L.S.]
Aaron S. Drake [L.S.]

State of Michigan }
County of Wayne } ss

On this Sixteenth day of September in the year one thousand eight hundred and Seventy three before me the Subscriber a Notary Public in and for said County personally appeared John Belknap Lucy M. Belknap his wife & Aaron S. Drake to me known to be the same persons described in and who executed the above instrument who severally acknowledged the same to be their free act and deed and the said Lucy on a private examination by me had separate and apart from her said husband acknowledged that she executed the same freely without any fear or compulsion of any one

E. C. Walker
Notary Public
Wayne Co. Mich

We John W. McMillan Register of Deeds for the County of Wayne Michigan and John F. Munro Surveyor do hereby certify that we have carefully compared the Plat of the Subdivision of Lot 6 of Private Claim 60 in T. 2 S. R. 11 E. for J. Belknap and A. S. Drake in Springwells Wayne Co. Michigan with the original plat of said Subdivision and do also certify that it is an exact duplicate copy thereof and of the whole of such Plat

Recorded October 2nd 1873


J. W. McMillan
Register

J. W. McMillan
John F. Munro Surveyor

I hereby certify that this Plat is a correct copy of the Plat now on Record in the Register of Deeds Office, being made under the supervision of the Auditor General by tracing the Plat on Record and affixing thereto a carefully compared copy of the Dedication and Certificates

Dated the 10th day of March 1911

Alton B. Shurd
Clerk, Aud Gen Deft

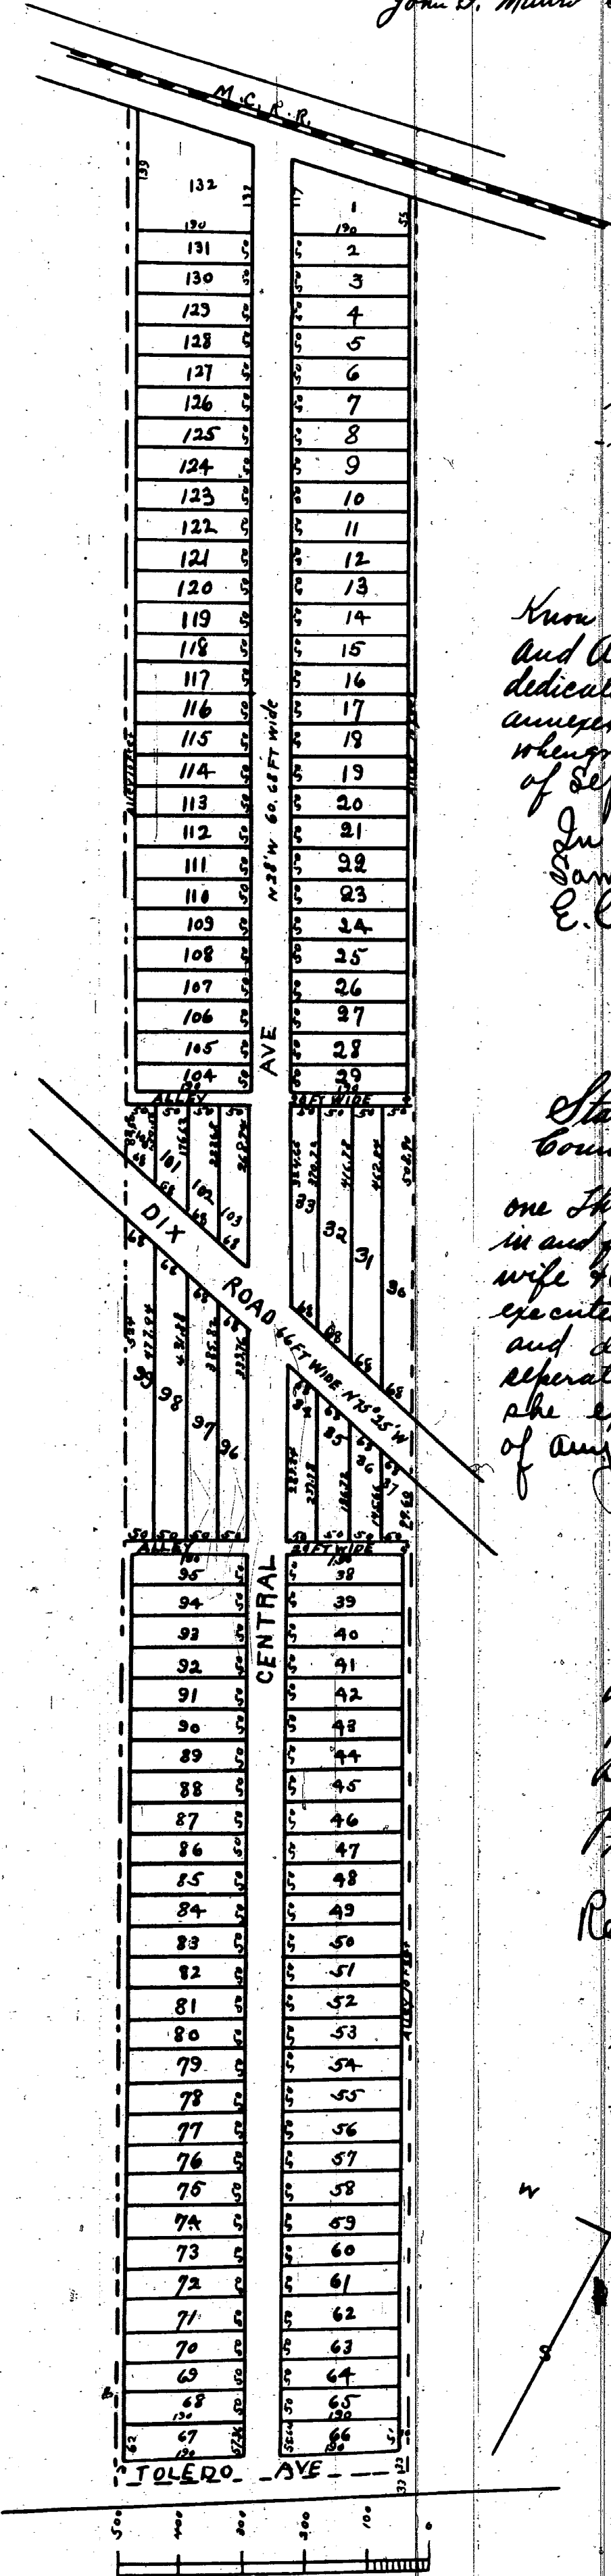

7

Maps attached

Wayne Co.

By Councilman Van Antwerp:
Resolved, That all that part of the north-south public alley, 10 feet wide, west of Central Avenue, north of Dix Avenue, as platted in the Subdivision of Lot 6, Private Claim 60, T. 2 S., R. 11 E., City of Detroit, Wayne County, Michigan, as recorded in Liber 3, Page 6 of Plats, Wayne County Records, lying west of and adjoining the westerly line of Lots 108 through 116, both inclusive, all of the above mentioned subdivision. Be and the same is hereby vacated as a public alley to become a part and parcel of the adjoining property; and further
Resolved, That the petitioner shall construct a new manhole by private contract under Department of Water Supply specifications, permit, and inspection in accordance with plans approved by the Sewer Design Section of the Department of Water Supply, within three months from the vacation of said alley, and that all costs for such construction be borne by the petitioner, its heirs, successors, or assigns.
Adopted as follows:
Yeas — Councilmen Beck, Brickley, Connor, Hood, Miriani, Ravitz, Rogell, Van Antwerp and President Carey—9
Nays—None.

10875

Sketch

STATE OF MICHIGAN)
CITY OF DETROIT) ss.

SHORT FORM -- TRUE COPY CERTIFICATE

I, THOMAS D. LEADBETTER, CITY CLERK of the City of Detroit, do hereby certify that the annexed paper is a True Copy of a Resolution

adopted by the Common Council on DEC 13 1966

and approved by the Mayor on DEC 20 1966

as appears from the Journal of said Common Council, on file in my office.

IN WITNESS WHEREOF, I have hereunto set my hand and affixed the Corporate Seal of said City, at Detroit, on

DEC 23 1966

Thomas D. Leadbetter
City Clerk

Forward to Auditor General Lansing

JCC of 12-13-66

PETITION NO. 1844
BAKER CARTAGE CO. INC.
c/o H.L. BOBKE, V.P.
H.D. TRUCK SALES INC.
2951 CENTRAL
PHONE ~ VI 3-0578

SUBN. OF LOT 6
TOPO NO. 3
SCALE 1"=100'

REQUESTED
VACATION

DIX AVE. 66 FT. WD.
CENTRAL AVE. 60 FT. WD.

FOR OFFICE USE ONLY				
DESCRIPTION		Drawn	Checked	Date
REQUESTED VACATION OF A PORTION OF THE N-S ALLEY N. OF DIX & W. OF CENTRAL.				
DRAWN BY PLUNGIS	APPROVED			
TRACED BY	APPROVED			
CHECKED	APPROVED			
		CITY ENGINEER		

CITY OF DETROIT Dept. of Public Works City Engineers Office	
Job No. <i>110 1-1</i>	
Drawg. No. <i>12461</i>	
Date <i>11-10-66</i>	