



## B. BRISCOE'S SUBDIVISION

OF LOTS 64 &amp; 65 OF THE SUBDIVISION OF THE PORTER FARM.

CITY OF DETROIT.

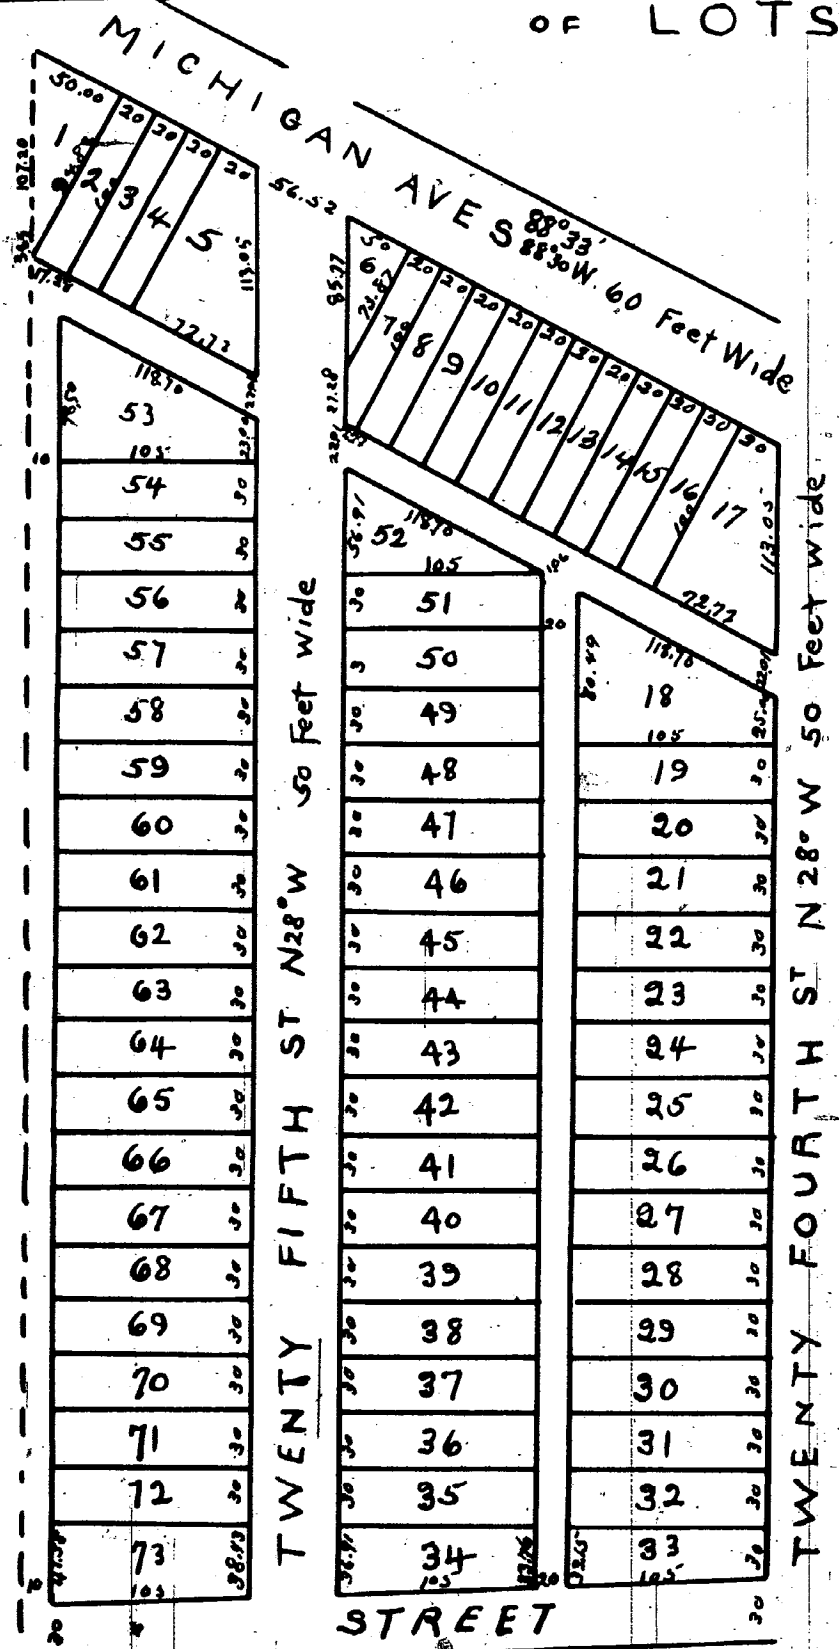

Approved July 12<sup>th</sup> 1873  
 J. N. Ford }  
 William Foxen }  
 Commissioners of  
 the City of Detroit

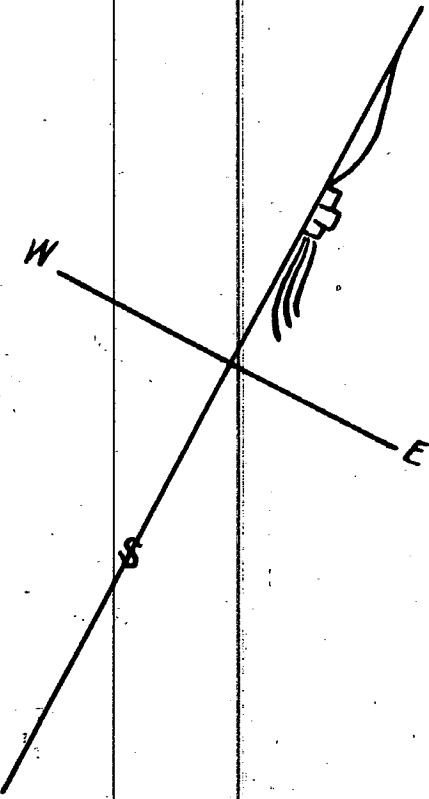

I Certify the above to be correct  
 from actual Survey Detroit June 27<sup>th</sup> 1873  
 John F. Munro Sur.



State of Michigan }  
 County of Wayne } ss

On this Thirteenth day  
 of July A.D. 1874 before me the subscriber  
 a Notary Public in and for said County  
 personally appeared John F. Munro  
 to me known to be the same person  
 described in and who executed the  
 above certificate and acknowledged  
 the same to be his free act and deed

Benj. F. Briscoe  
 Notary Public  
 Wayne County, Michigan

Know all men by these presents that  
 we Benjamin Briscoe and Deborah D. Briscoe  
 of the City of Detroit, Wayne County, Michigan  
 do hereby dedicate to the Public the Perpetual  
 use of the streets and alleys on the Plat  
 Street annexed. Reserving to ourselves  
 our heirs and assigns the reversion thereof  
 over the same may be discontinued by law  
 Witness our hands and seals at  
 Detroit this Eleventh day of July A.D. 1874

Benjamin Briscoe [LS]  
 Deborah D. Briscoe [LS]

State of Michigan }  
 County of Wayne } ss

On this Thirteenth day of July in the  
 year of our Lord One Thousand Eight Hundred  
 and seventy four before me the subscriber  
 a Notary Public in and for said County  
 personally appeared Benjamin Briscoe  
 and Deborah D. Briscoe to me known to be  
 the same persons described in and who  
 executed the above instrument, who  
 personally acknowledged the same to be  
 their free act and deed

Benj. F. Briscoe  
 Notary Public Wayne Co., Mich.

We John W. McMillan Register of Deeds for the  
 County of Wayne, Michigan and John F.  
 Munro Surveyor, do hereby certify that we  
 have carefully compared the Plat of B.  
 Briscoe's Subdivision of Lots sixty four (64)  
 and sixty five (65) of the Subdivision of  
 the Porter Farm City of Detroit Wayne  
 County Michigan with the original Plat  
 of said Subdivision and do also certify that  
 it is an exact duplicate copy thereof and of  
 the whole of such Plat

J. W. McMillan Register  
 John F. Munro Sur.

I hereby certify the above Plat to be in  
 accordance with the general plan of the City  
 Eugene Robinson  
 City Surveyor

Recorded July 21 1874

J. W. McMillan  
 Register

I hereby certify that this Plat is a correct copy of the  
 Plat now on Record in the Register of Deeds Office,  
 being made under the supervision of the Auditor  
 General by tracing the Plat on Record and affixing  
 thereto a carefully compared copy of the Dedication  
 and Certificate

Dated the 10<sup>th</sup> day of March 1911

Atton. B. Hurd  
 Clerk, and Gen. Supt.