10879

HENDRIE'S SUB'D.

PART OF

P. C. 387 CITY OF DETROIT

AND VILLAGE OF ST CLAIR HEIGHTS,

GROSSE POINTE TWP. WAYNE CO. MICH.

DESCRIPTION:

Beginning at a point in the northerly line of Jefferson Ave., where same is intersected by the Westerly line of Private Claim 387 thence N. 25° 15' W. 4869.50 feet to the Southerly line of Mack Ave. thence N. 60° 25' E - 852.30 feet to the easterly line of Private Claim 387, thence S 24° 41' E. 4859.50 feet to the northerly line of Jefferson Ave., thence S 59° 28' W - 803.80 feet to place of beginning.

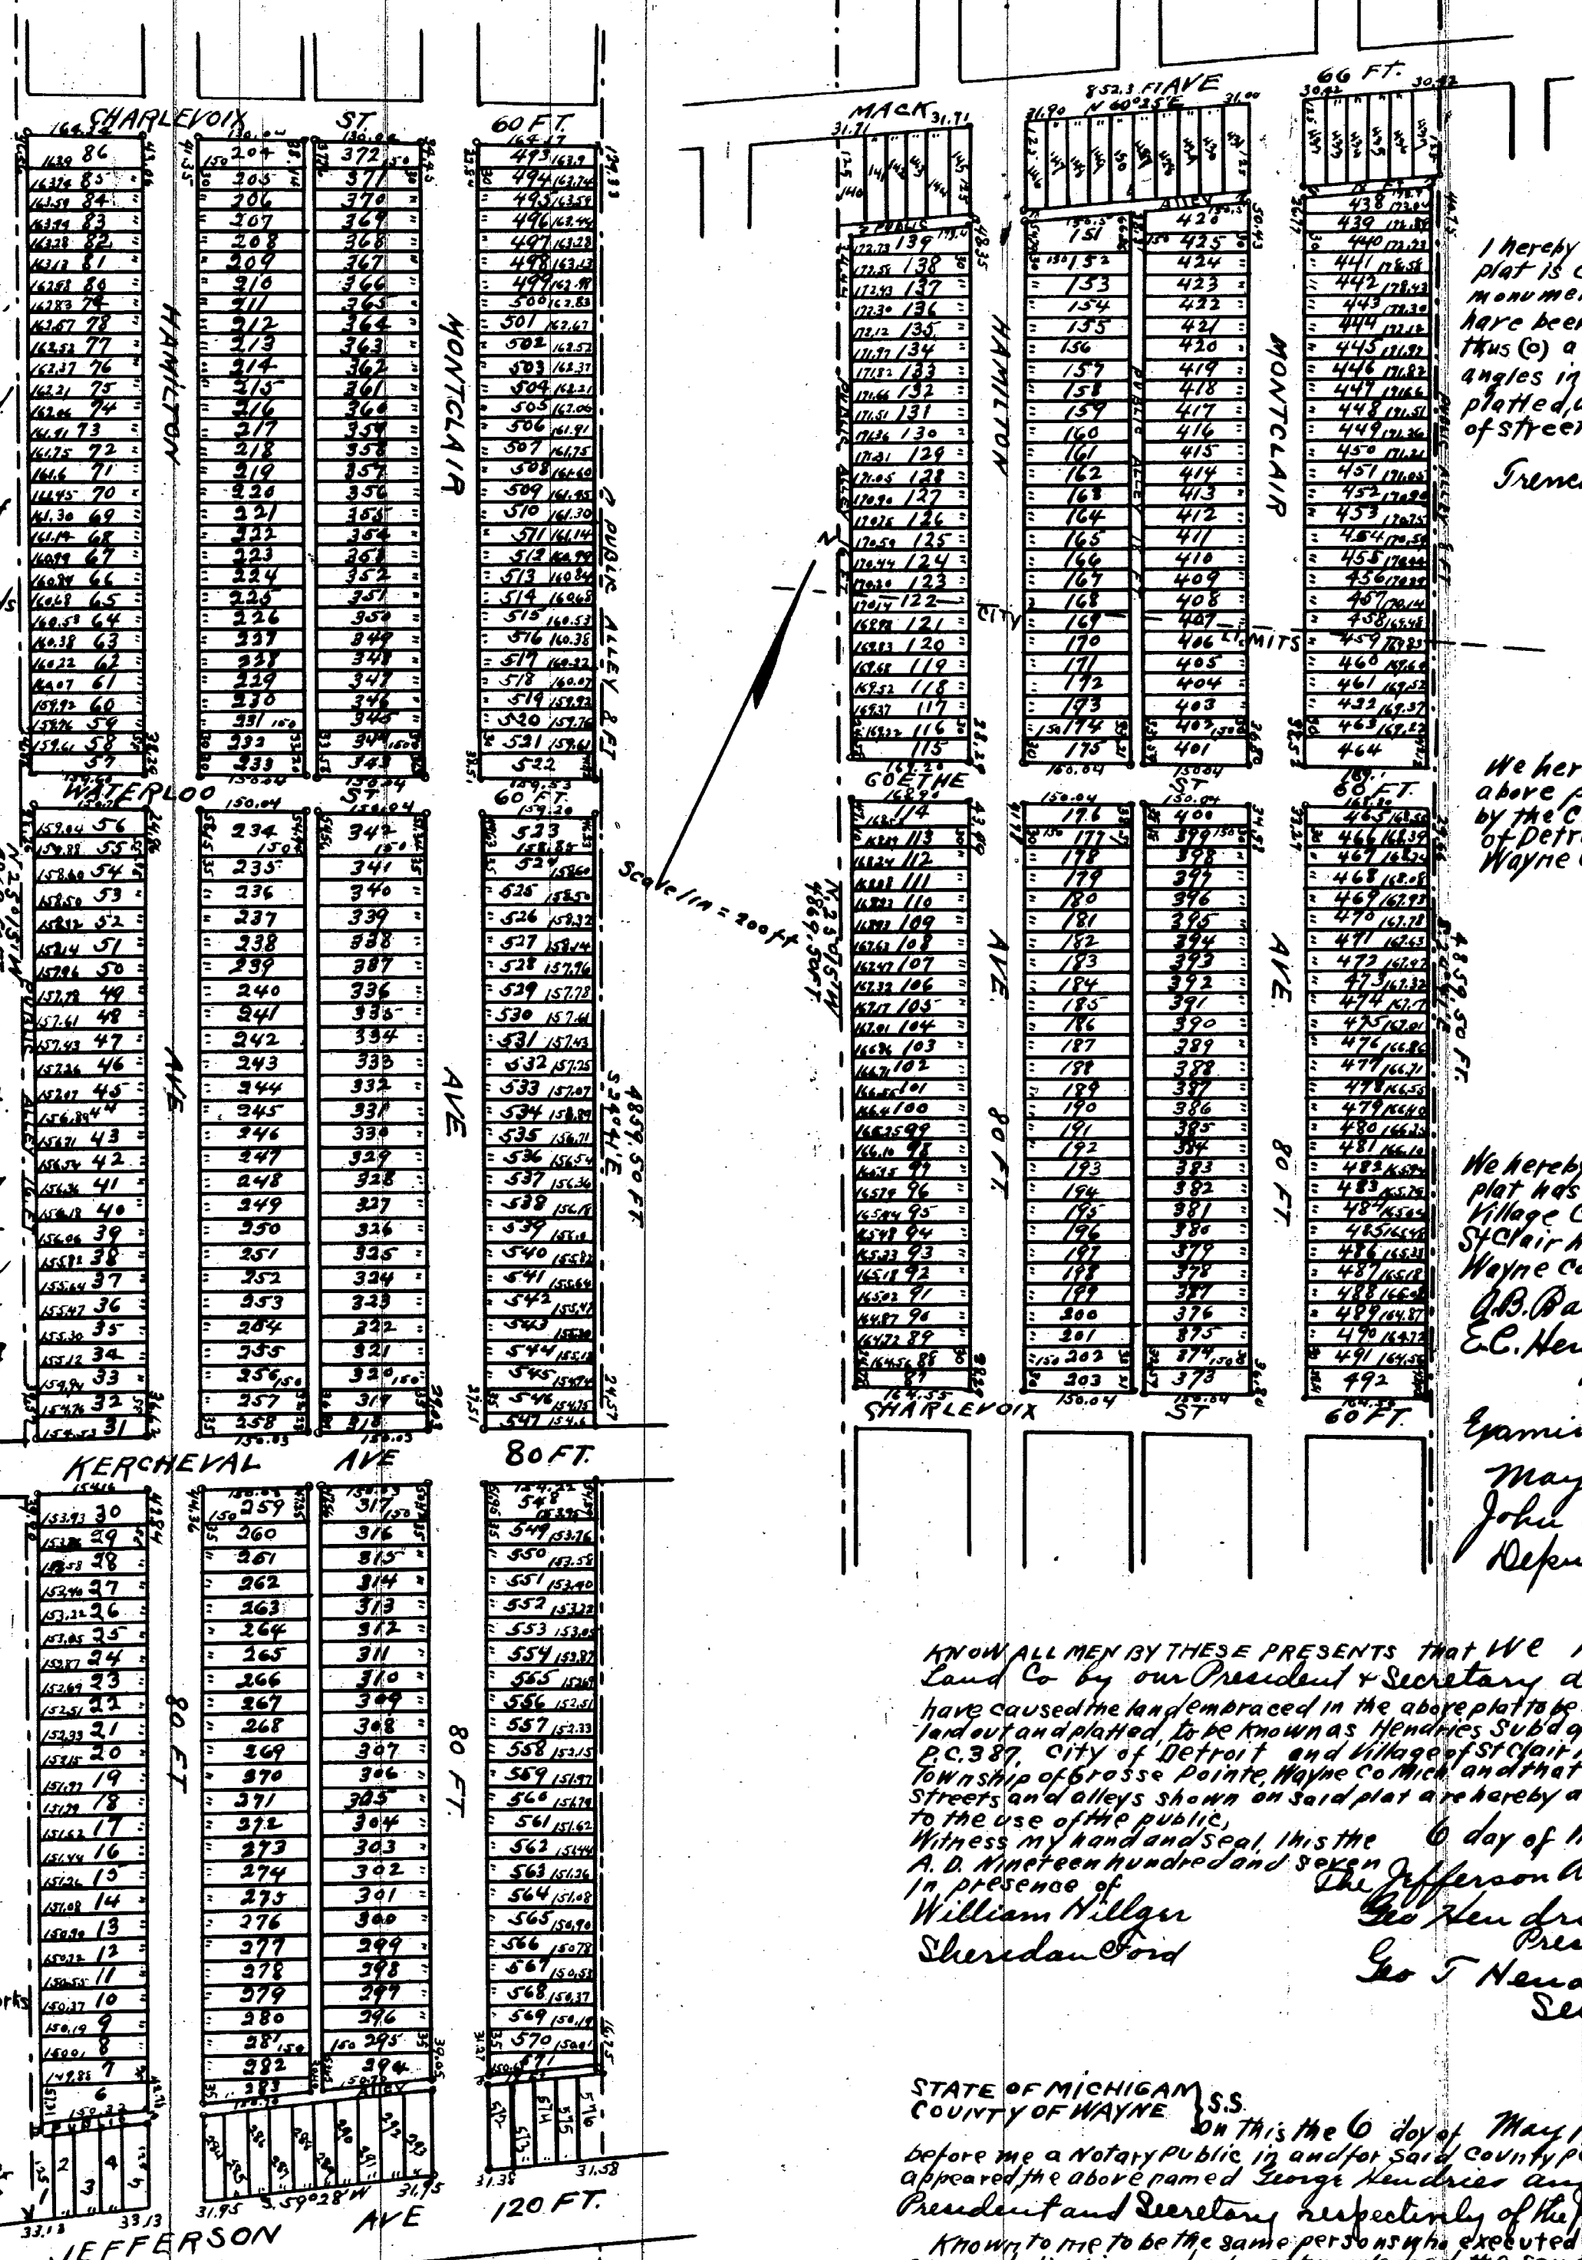

STATE OF MICHIGAN } S.S.
COUNTY OF WAYNE }

We Elmer W. Foster Dep Register of Deeds, and French & Russell Surveyors, hereby certify that we have each carefully compared this copy with the original plat of Hendries Sub'd. of part of P.C. 387 City of Detroit, and Village of St Clair Heights. Grosse Pointe Twp Wayne Co Mich and that it is an exact copy thereof and of the whole of such original map or plat

Elmer W Foster Dept Register of Deeds

French & Russell Surveyors.

I hereby certify that this Plat is a correct copy of the Plat now on record in the Register of Deeds Office, being made under the supervision of the Auditor General by tracing the Plat on Record and affixing thereto a carefully compared copy of the Dedication and Certificates

Dated the 10th day of February 1911

Alton B. Hurd
Clerk. Aud Gen Dept.

City Treasurers Office

Detroit Mich May 9th 07

I hereby certify that according to the records of this office, all general City Taxes and special assessments against above described property are paid to date including the general City Taxes for 1906

Max C. Koch
City Treas
by N.C.

The streets on the annexed plat conform to the general plan of the City

R. H. McCormick City Engineer

Approved J. J. Harrer
Commissioner of Public Works

REGISTER OF DEEDS OFFICE } SS
WAYNE COUNTY }

This instrument was received for record this 15th day of May 1907 at 3 25 o'clock P.M. and recorded in Liber 25 of Plats on page 38 as proper certificate was furnished in compliance with Sect 135. of Senate Bill No 199 File 212 Act of 1893

Elmer W. Foster
Dept Register of Deeds

I hereby certify that the above plat is correct and that permanent monuments consisting of 1" gas pipes have been planted at points marked thus (o) as thereon shown, at all angles in the boundaries of the land platted, and at all intersections of streets, or streets and alleys

6th May 1907

French and Russell
Surveyors

We hereby certify that the above plat has been approved by the City Council of the City of Detroit 1907
Wayne Co Mich

We hereby certify that the above plat has been approved by the Village Council of the Village of St Clair Heights May 8th 1907
Wayne Co. Mich

J B. Banning President
E C. Hengstebeck Clerk

Examined and approved
May 11 - 1907
John F Wilkinson
Deputy Auditor General.

KNOW ALL MEN BY THESE PRESENTS that We the Jefferson Annue Land Co by our President & Secretary duly authorized have caused the land embraced in the above plat to be surveyed land out and platted, to be known as Hendries Sub'd of part of P.C. 387, City of Detroit and Village of St Clair Heights, Township of Grosse Pointe, Wayne Co Mich and that the Streets and alleys shown on said plat are hereby dedicated to the use of the public,

Witness my hand and seal, this the 6 day of May A. D. Nineteen hundred and seven

In presence of
William Hillger
Sheridan Ford

The Jefferson Annue Land Co.
Geo Hendrie [L S]
President
Geo F Hendrie [L S]
Secretary

STATE OF MICHIGAN } S.S.
COUNTY OF WAYNE }

On this the 6 day of May 1907 before me a Notary Public in and for said County personally appeared the above named George Hendrie and George V. Hendrie President and Secretary respectively of the Jefferson Ave Land Co., known to me to be the same persons who executed the above dedication and who acknowledged the same to be the free act and deed of said Jefferson Annue Land Co. by them as duly authorized agents

William Hillger Notary Public.
Wayne County Mich

My Commission expires
March 28 - 1908

ClibPDF - www.fastio.com