
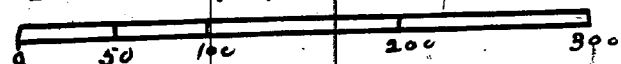


KAISER^{NO} BRUDER'S SUBDIVISION,
OF PART OF O. L. 14 LEIBFARM,
ON NORTH SIDE OF BERLIN STREET,
CITY OF DETROIT,
WAYNE CO., MICHIGAN.

MASON L. BROWN & CO
CIVIL ENGINEERS.
821-3 CHAMBER OF COMMERCE
DETROIT, MICH

SCALE 100 FT TO AN INCH

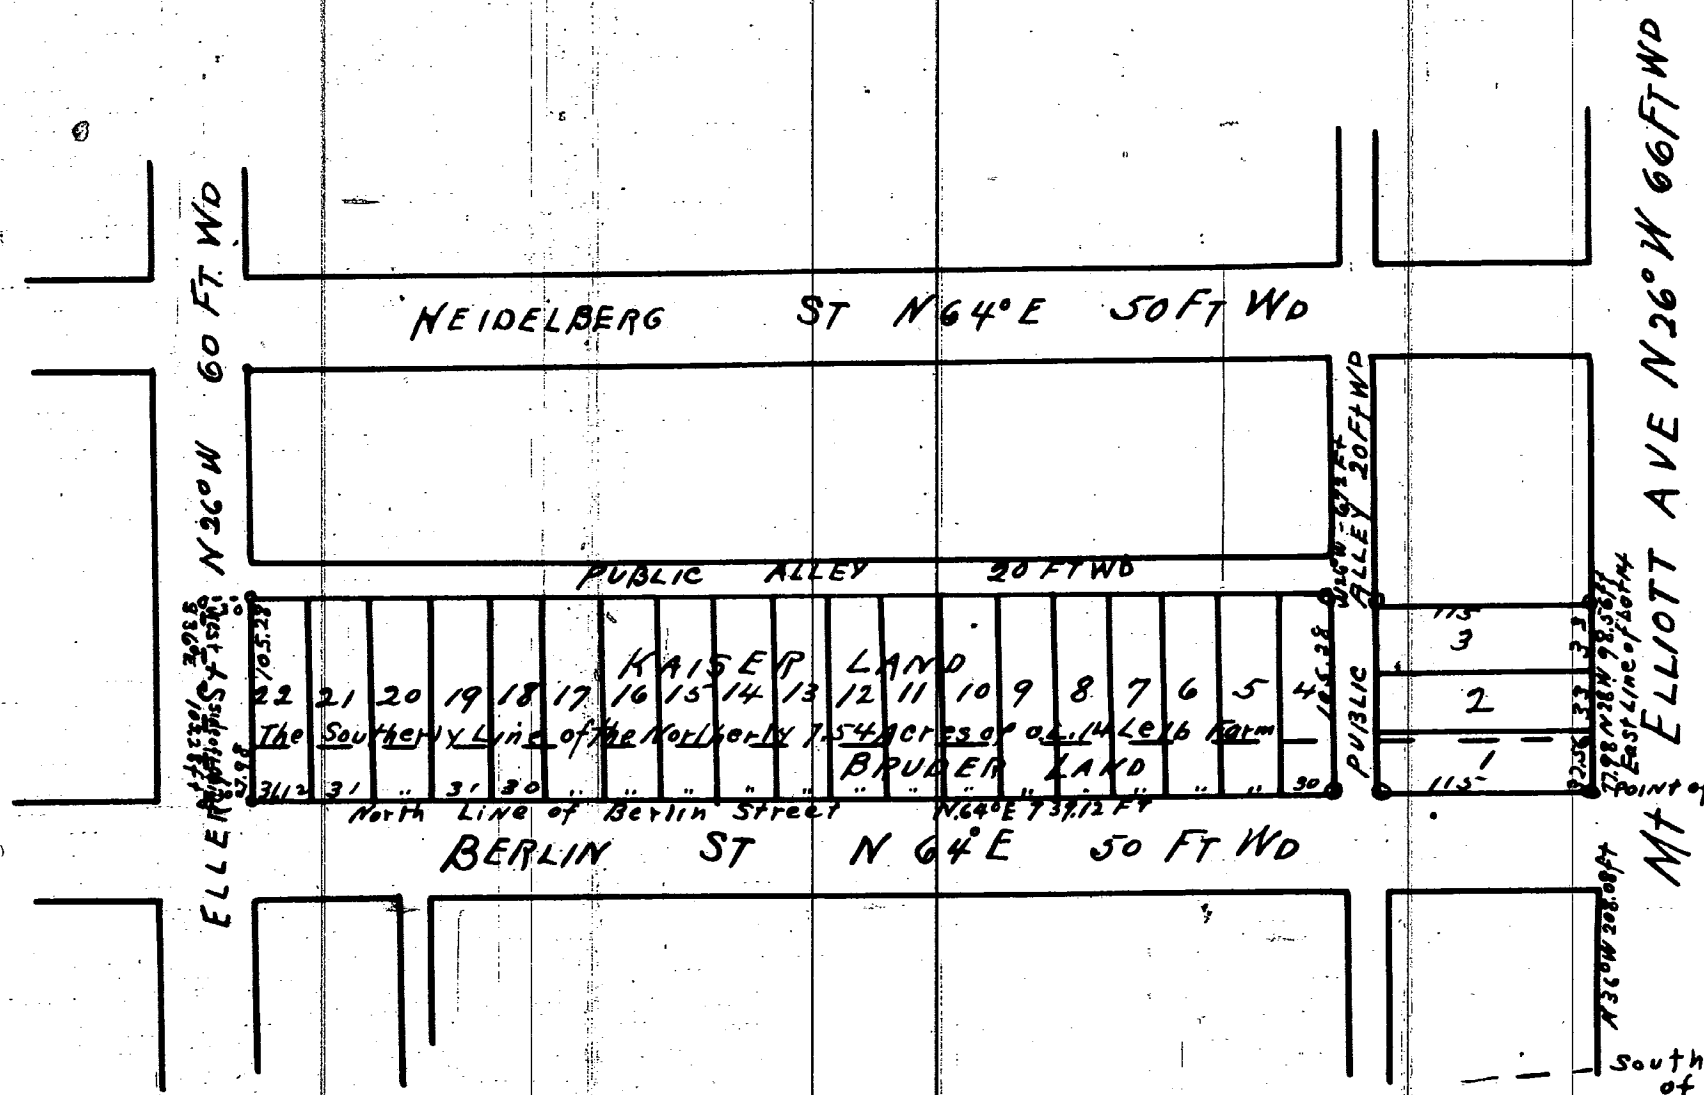

The Streets on the annexed plat conform
to the general plan of the City

R. H. McCormick
City Engineer

Approved 4/2/07

J. J. Haaren
Commissioner of Public Works

I hereby certify that this Plat is a correct copy of
the Plat now on Record in the Register of Deeds
Office, being made under the supervision of the
Auditor General, by tracing the Plat on Record
and affixing thereto a carefully compared
Copy of the Dedication and Certificate
Dated the 1st day of March 1911

Alton B. Hurd.
Clerk and Gen. Supt

I hereby certify that the above Plat is correct, and that monuments
consisting of iron stakes 15 inches long have
been placed in the ground at all angles in the boundaries and at the
intersection of all streets or streets and alleys, as shown on plat hereof.

Witness my hand and seal this 4th day of February
A. D. Nineteen Hundred and Seven

I, Mary Bruder, do hereby certify that the above Plat is a correct copy of
the Plat now on Record in the Register of Deeds
Office, being made under the supervision of the
Auditor General, by tracing the Plat on Record
and affixing thereto a carefully compared
Copy of the Dedication and Certificate
Dated the 1st day of March 1911

In presence of
Charles P. Robertson [L.S.]
Ida F. Renty [L.S.]
Mary Bruder [L.S.]
Peter Kaiser [L.S.]
Catherine Kaiser [L.S.]
Joseph Kaiser [L.S.]
Madeline M. Kaiser [L.S.]
Henry Kaiser [L.S.]
Catherine Kaiser [L.S.]
John Kaiser [L.S.]
Rose Kaiser [L.S.]

State of Michigan } ss.
County of Wayne }

On this the fourth day of February 1907, before
me, a Notary Public in and for said County, personally appeared the
above named Mary Bruder, Peter Kaiser, Catherine Kaiser, his wife,
Joseph Kaiser, Madeline M. Kaiser, Henry Kaiser, Catherine Kaiser,
John Kaiser and Rose Kaiser, his wife, known to me to be the persons
and who acknowledged the same to be their free act and deed.

Examined and approved
February 9 - 1907
John F. Wilkinson
Deputy Auditor General

The property herein platted is the Southernly part of the Northernly 7.54 acres of Lot 14 and the
Southernly part of the Southernly 2.36 feet of said Lot 14, more particularly described as
beginning at the intersection of the East line of said Lot 14 with the Northernly line of Berlin
Street, (said point being distant N. 26° W. 208.08 feet from the South East corner of said
Lot 14, thence along the East line of said Lot 14, N. 26° W. 98.56 feet thence S. 64° W.
135.00 feet thence N. 26° W. 6.72 feet thence S. 64° W. 604.12 feet to the West line of said
Lot 14 thence along said West line S. 26° E. 105.28 feet to the Northernly line of Berlin
Street thence along said Berlin Street N. 64° E. 739.12 feet to the point of Beginning, all on
the Leib Farm City of Detroit

City Treasurer's Office

Detroit Mich Feb 13, 1907

I hereby certify that according to the re-
cords of this office all ground City Taxes
and special assessments against above de-
scribed property are paid to date including
the General City Taxes for 1906

H. D. Doran
City Treas
per N. Campbell
Chief Clerk

State of Michigan } ss.
County of Wayne }

We O. P. Gullery Register
of Deeds and Mason L. Brown & Co Surveyors hereby
certify that we have each carefully compared this copy with the original
Plat of Kaiser Bruder's Subdivision of Part of O. L. 14, Leib Farm
on north side of Berlin St City
of Detroit Wayne Co Mich and that it is an exact copy thereof and of
the whole of such original Map or Plat

O. P. Gullery Register of Deeds
Mason L. Brown & Co Surveyors

Register of Deeds Office, this instrument was received
Wayne County for record this 16th day of April
1907 and recorded in Lib. 25 of Plats on page 29 as
proper Certificate was furnished in compliance
with Sect 135 of Senate Bill 72199 & File 212 act of 1893

O. P. Gullery
Register of Deeds