

CLARK PARK SUB.

OF PART OF P.C. 583 LYING BETWEEN FORT ST. AND WABASH R.R.


City of Detroit

WAYNE CO., MICHIGAN

MASON L. BROWN & CO.
Civil Engineers
821-23, Chamber of Commerce
Detroit, Michigan

SCALE = 100 FT. PER INCH

FORT ST. N 60° E 100 FT. WD.

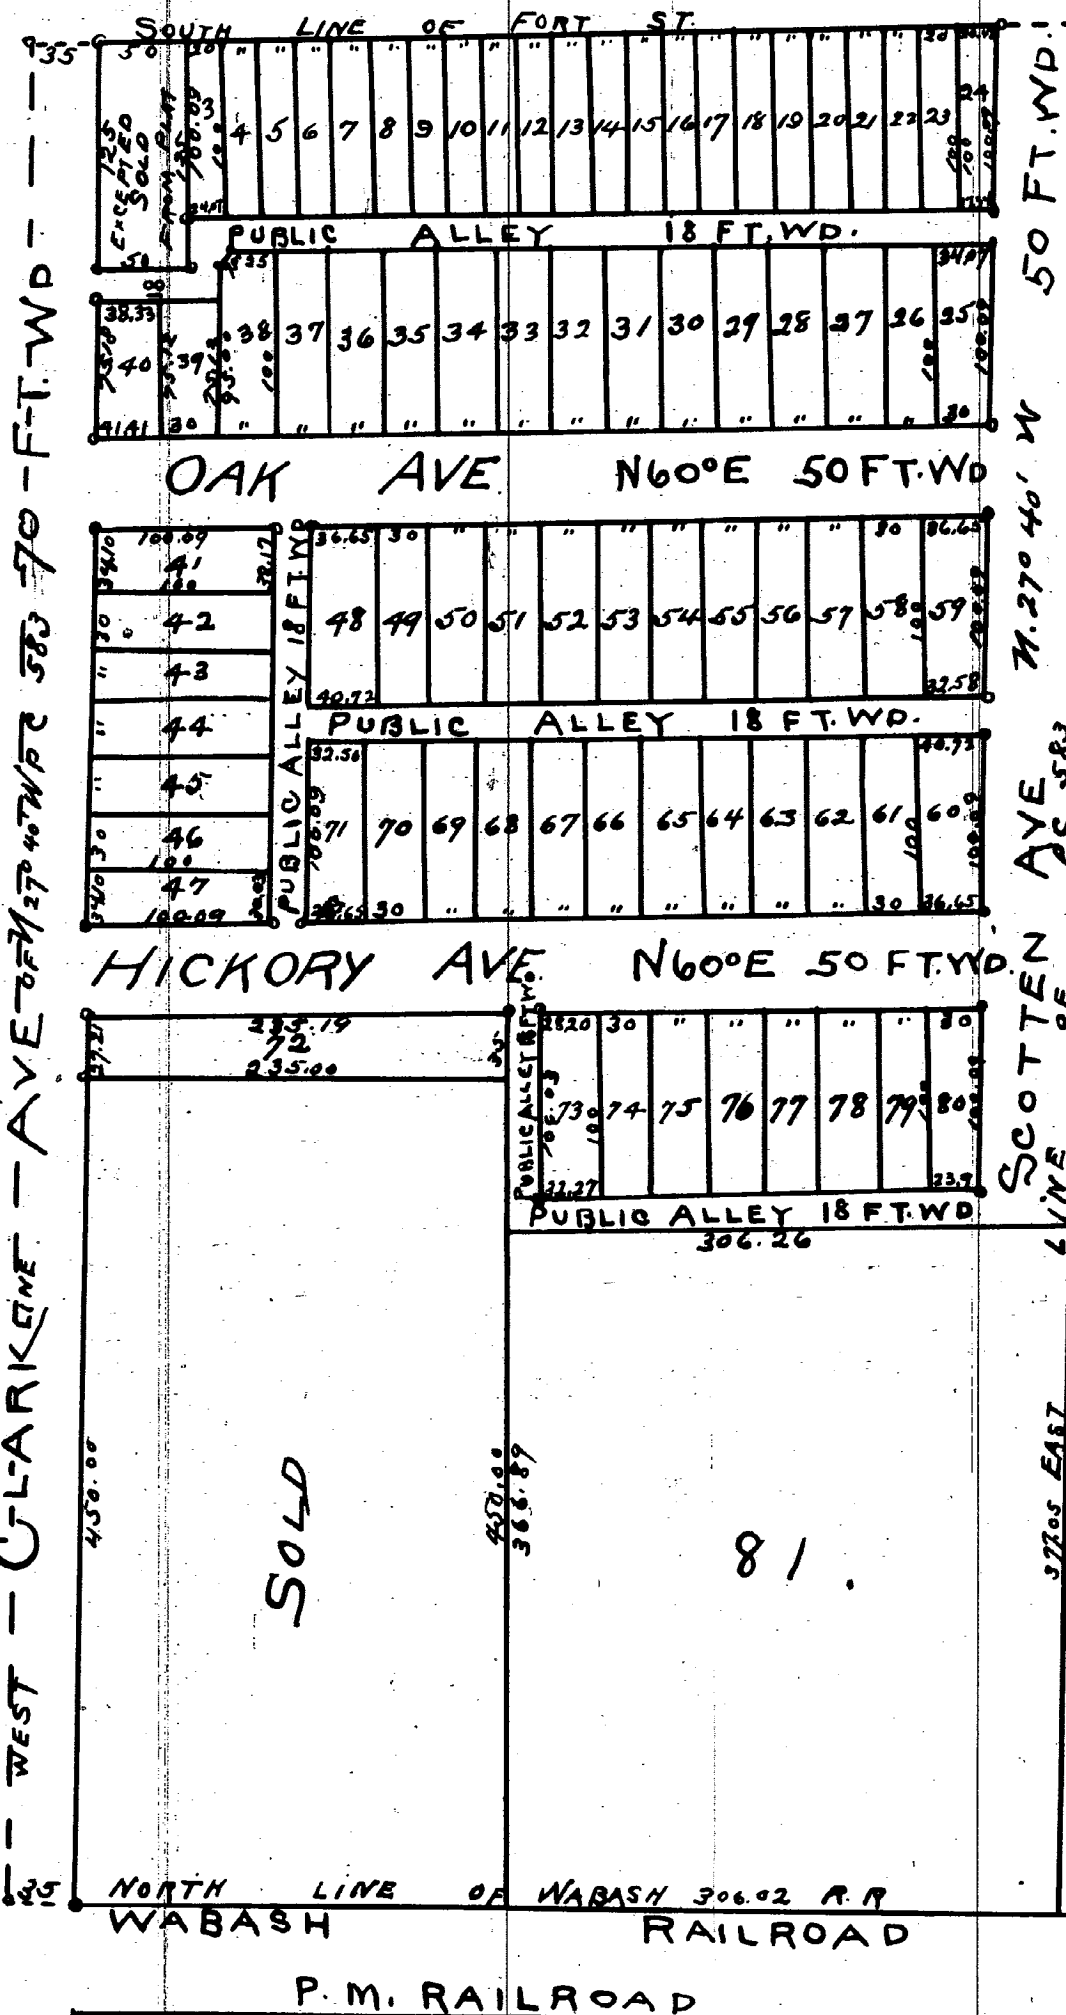

I hereby certify that this Plat is a correct copy of the Plat now on record in the Register of Deeds Office, being made under the supervision of the Auditor General by tracing the Plat on Record and affixing hereto a carefully compared copy of the Dedication and Certificate.

Dated the 7th day of February, 1911
Alton B. Gurd.
Clerk, Aud. Gen. Dept.

The streets on the annexed plat conform to the general plan of the City.

R. H. McCormick
City Engineer

Approved Sep 11-1905

J. J. Haarer
Commissioner of Public Works

Register of Deeds Office
Wayne County
This instrument was received for record this 12th day of Sept 1905 at 9:00 O'clock P.M. and recorded by Liber 24 of Plats on page 20 as proper certificate. Was furnished in compliance with Sect 135 of Senate Bill No. 177, File 12/2/101 of 1893.
O. P. Gullery
Register of Deeds

State of Michigan
County of Wayne
I, O. P. Gullery, Register of Deeds and Mason L. Brown & Co. Surveyors hereby certify that we have each carefully compared this copy with the original plat of Clark Park Sub. of Part of P.C. 583, lying between Fort St. and Wabash R.R., City of Detroit, Wayne Co., Michigan, and that it is an exact copy thereof and of the whole of each original map or plat.
O. P. Gullery, Register of Deeds
Mason L. Brown & Co. Surveyors.

Examined and approved
July 8, 1905
John C. Wilkinson
Deputy Auditor General

I hereby certify that the above Plat is correct, and that Monuments consisting of Oak Stakes 1 1/4 inches square and 15 inches long have been placed in the ground at all angles in the boundaries, and at the intersection of all streets or streets and alleys, as shown on plat by O.
Detroit July 5th 1905
Mason L. Brown & Co.
Engineers and Surveyors

Know All Men by these Presents, that we Florence C. Ashley, Alice Atchison and Aris C. Hekking by David A. E. Esperance, her attorney in fact have caused the land embraced in the above plat to be surveyed, laid out and platted to be known as Clark Park Sub. of part of P.C. 583, lying between Fort St. and Wabash R.R., City of Detroit, Wayne Co., Michigan, and that the alleys and alleys shown on said Plat are hereby dedicated to the use of the Public. Witness our hands and seals this 6th day of July A. D. Nineteen Hundred and Six.
In presence of
E. P. Gardner
C. R. Walker
Florence C. Ashley [LS]
Alice E. Atchison [LS]
Aris C. Hekking [LS]
By David A. E. Esperance
her attorney in fact

State of Michigan
County of Wayne
On this 6th day of July 1905 before me, a Notary Public in and for said County, personally appeared the above named Florence C. Ashley, Alice Atchison and Aris C. Hekking by David A. E. Esperance, her attorney in fact known to me to be the same persons who executed the above dedication and who acknowledged the same to be their free act and deed.
Charles P. Walker Notary Public
Wayne County, Michigan
my commission expires Oct 17/05

