10884

HENRY and MEREDITHS SUB.

OF LOT A BLOCK 5 OF SUB OF COOK FARM

BETWEEN MACK and FOREST AVES.

CITY OF DETROIT,

WAYNE Co., MICH.

Mason L. Brown & Co
Civil Engineers
821-3 Chamber of Commerce
Detroit, Mich.

Scale = 100 ft per inch

0 25 50 75 100 150 200 250

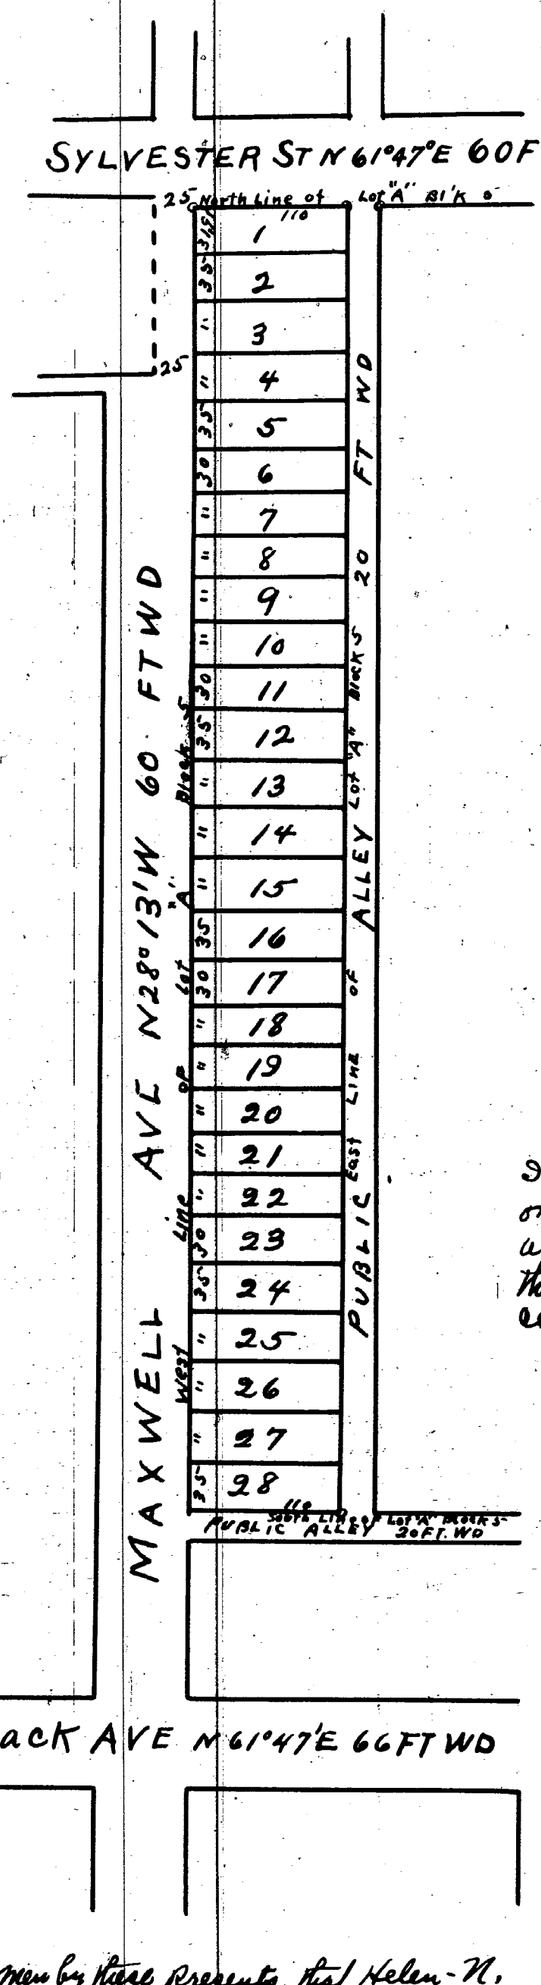

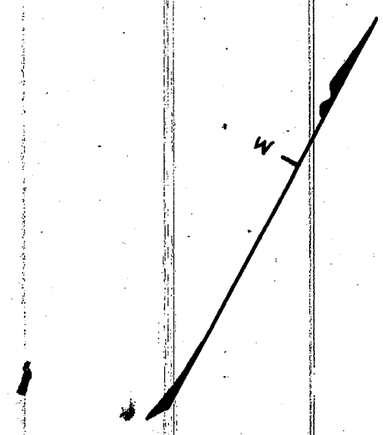

The Streets on the annexed plat conform to the general plan of the City

Ph. McCormick
City Engineer

Approved April 18 1907

J. J. Haarer
Commissioner of Public Works

City Treasurers Office
Detroit Mich Mars 5th 1907.
I hereby certify that according to the records of this office all general City taxes and special assessments against the above described property are paid to date including the General City Taxes for 1906

N. A. Doran
City Treas

I hereby certify that this Plat is a correct copy of the Plat now on Record in the Register of Deeds Office, being made under the supervision of the Auditor General by tracing the Plat on Record and affixing thereto a carefully compared copy of the Dedication and Certificates

Dated the 10th day of February 1911

Alton B. Stead.
Clerk And Gen Dept.

State of Michigan } ss
County of Wayne }

We Elmer W Foster (Cy & H.C.) Dep Register of Deeds, and Mason L. Brown & Co Surveyors, hereby certify that we have carefully compared this copy with the original plat of Henry and Meredith Sub of Lot A Block 5 of Sub of Cook Farm Between Mack and Forest Aves City of Detroit Wayne Co., Mich and that it is an exact copy thereof and of the whole of such original Major Plat

Elmer W. Foster Dep Register of Deeds
Mason L. Brown & Co Surveyors.

Examined and approved

March 9th 1907

John F. Wilkinson
Deputy Auditor General

I hereby certify that the above Plat is correct, and that Monuments consisting of iron Stakes 15 inches long has been placed in the ground at all angles in the boundaries and at the intersections of all streets or streets and Alleys as shown on Plat by O

Detroit Jany 10 - 1907

Mason L. Brown Co
Engineers and Surveyors

Know all men by these Presents, that Helen N. Meredith, Edith Henry Barbour and Burns Henry (unmarried) have caused the land embraced in the above Plat to be surveyed laid out and platted to be known as Henry and Meredith's Sub of Lot A Block 5 of Sub of Cook Farm Between Mack and Forest Aves City of Detroit Wayne Co. Michigan and that the Streets and Alleys shown on said Plat are hereby dedicated to the use of the Public

Witness our hands and Seals this the 2nd day of March A.D. Nineteen Hundred and Seven

In presence of

S. D Frederic Florian — Helen N. Meredith [L.S.]
William H Wetherbee — Edith Henry Barbour [L.S.]
Burns Henry [L.S.]

State of Michigan } ss
County of Wayne }

On this the 2nd day of March 1907 before me a Notary Public in and for said County personally appeared the above named Helen N. Meredith, Edith Henry Barbour and Burns Henry (unmarried), known to me to be the same persons who executed the above dedication, and who acknowledged the same to be their free act and deed

S. D. Frederic Florian Notary Public
Wayne County Michigan

my commission expires Aug 22/1910

REGISTER OF DEEDS OFFICE } ss
WAYNE COUNTY

This instrument was received for record this 22 day of April 1907 at 3 o'clock P.M. and recorded in Liber 25 of Plats on page 32 as proper certificate was furnished in compliance with Sect 135 of Senate Bill No 199 File 212, Act of 1873

Elmer W. Foster
Dept Register of Deeds.

ClibPDF - www.fastio.com