


SALLIOTTE & CLINTON'S SUB.
 OF LOT 1 COMMISSIONERS PLAT OF JOHN B. BONDIE EST.
 OF PART OF P.C. 121 between ECORSE CREEK & RIVER ROAD
 VILLAGE OF FORD..
 WAYNE CO., MICHIGAN.

Mason L. Brown & Co.
 Civil Engineers & Surveyors
 821-3 Chamber of Commerce
 Detroit, Mich.

0 50 100 150 200 250 300 350 400
 SCALE 100 FEET PER INCH

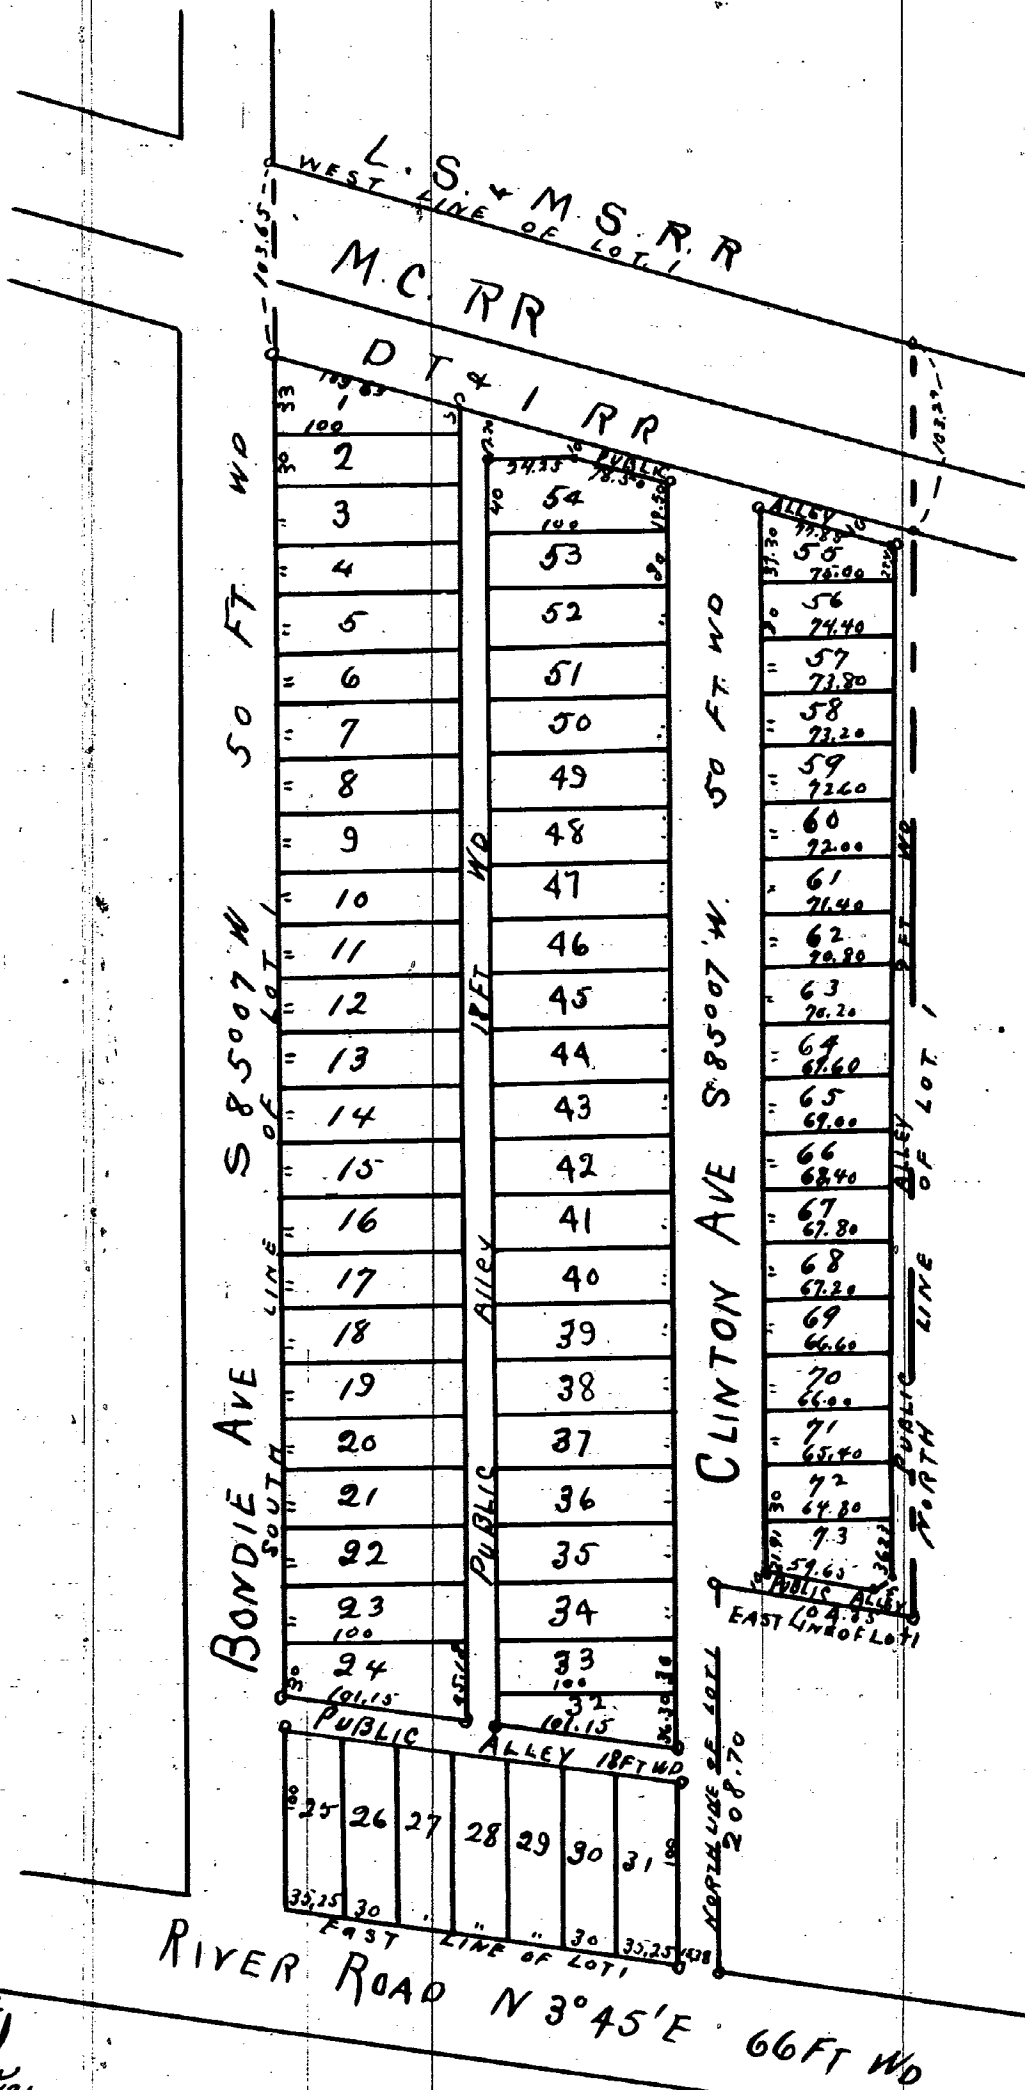

I hereby certify that this plat is a correct copy of the
 Plat now on record in the Register of Deeds Office,
 being made under the supervision of the Auditor
 General by tracing the Platon Record and
 affixing thereto a carefully compared copy of
 the Dedication and Certificates

Dated the 27th day of February 1911

Alton B. Hurst
 Clerk, and Gen. Rept.

State of Michigan } ss.
 County of Wayne }
 We Elmer W. Foster Dep. Register
 of Deeds and Mason L. Brown & Co. Surveyors hereby
 certify that we have each carefully compared this copy with the original
 Plat of Salliotte & Clinton's Sub. of Lot 1, Commissioners
 Plat of Bondie Est. of Part of P.C. 121
 between Ecorse Creek & River Road
 Village of Ford Wayne Co., Michigan and that it is an exact copy thereof and of
 the whole of such original map or Plat
 Elmer W. Foster Dep. Register of Deeds
 Mason L. Brown & Co. Surveyors.

I hereby certify that the above Plat is correct, and that monuments
 consisting of iron stakes 15 inches long have been
 placed in the ground at all angles in the boundaries and at the
 intersection of all streets or streets and alleys as shown on Plat by O.
 Detroit May 16th 1906
 Mason L. Brown & Co.
 Engineers and Surveyors

I hereby certify
 the foregoing Plat was approved
 by the Council of the Village of
 Ford this 11th day of April 1907
 Robert A. Perry
 Village Clerk

Examined and approved
 Apr 20, 1907
 John F. Wilkinson
 Deputy Auditor General

State of Michigan } ss.
 County of Wayne }
 On this 11th day of April 1907, before
 me a Notary Public in and for said county personally appeared the
 above named Joseph Salliotte, Mary Salliotte
 above named Thomas J. Clinton and Maggie Clinton his wife
 known to me to be the same persons who executed the above dedication
 and who acknowledged the same to be their free act and deed
 Ignatius J. Salliotte Notary Public
 Wayne County Michigan
 My commission Expires July 1-1907

Register of Deeds Office } ss. This instrument was received for record this 8th
 Wayne County } day of May 1907 at 9³⁰ O'clock A.M. and recorded
 in Lib. 25 of Plats on Page 36 as proper Certificate was furnished in
 compliance with Sect 185 of Revised Stat. 1899 File 212 act of 1893
 Elmer W. Foster
 Dep. Register of Deeds

Know all men by these presents that Joseph Salliotte
 Mary Salliotte his wife Thomas J. Clinton
 and Maggie Clinton his wife
 have caused the land embraced in the above Plat to be surveyed and
 laid out and divided into lots and streets and alleys as shown on Plat by O.
 P.C. 121 between Ecorse Creek & River Road
 Village of Ford Wayne Co., Michigan and that the streets and
 alleys shown said plat are hereby dedicated to the use of the Public
 Witness our hands and seals this 11th day of April
 1907
 Ignatius Salliotte [L.S.]
 Charles J. Foley [L.S.]
 Ignatius Salliotte [L.S.]
 Joseph Salliotte [L.S.]
 Mary Salliotte [L.S.]
 Thomas J. Clinton [L.S.]
 Maggie Clinton [L.S.]