10886

McKINLEY PLACE.

BEING A SUB'D. OF LOTS 3 & 4 OF JANE L. FISHER'S SUB'D. OF THE FISHER FARM P.C. 241 VILLAGE OF GROSSE POINTE FARMS. WAYNE CO. MICH.

Description.

Beginning at a point where the easterly line of Lot No. 3 of Jane L. Fisher's Sub'd. of the Fisher Farm intersects the northerly line of Jefferson Ave. thence N 28°39' W 943.47 feet along said easterly line thence S 65°00' W 295.7 feet, thence S 26°35' E 1068.36 feet along the Westerly line of Lot 4 of Jane L. Fishers Sub'd. of the Fisher Farm, to the north line of Jefferson Ave, thence N 50°21' E 325.28 feet along the north line of Jefferson Ave. to place of beginning

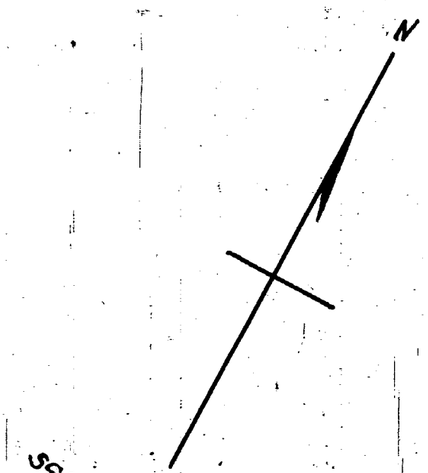

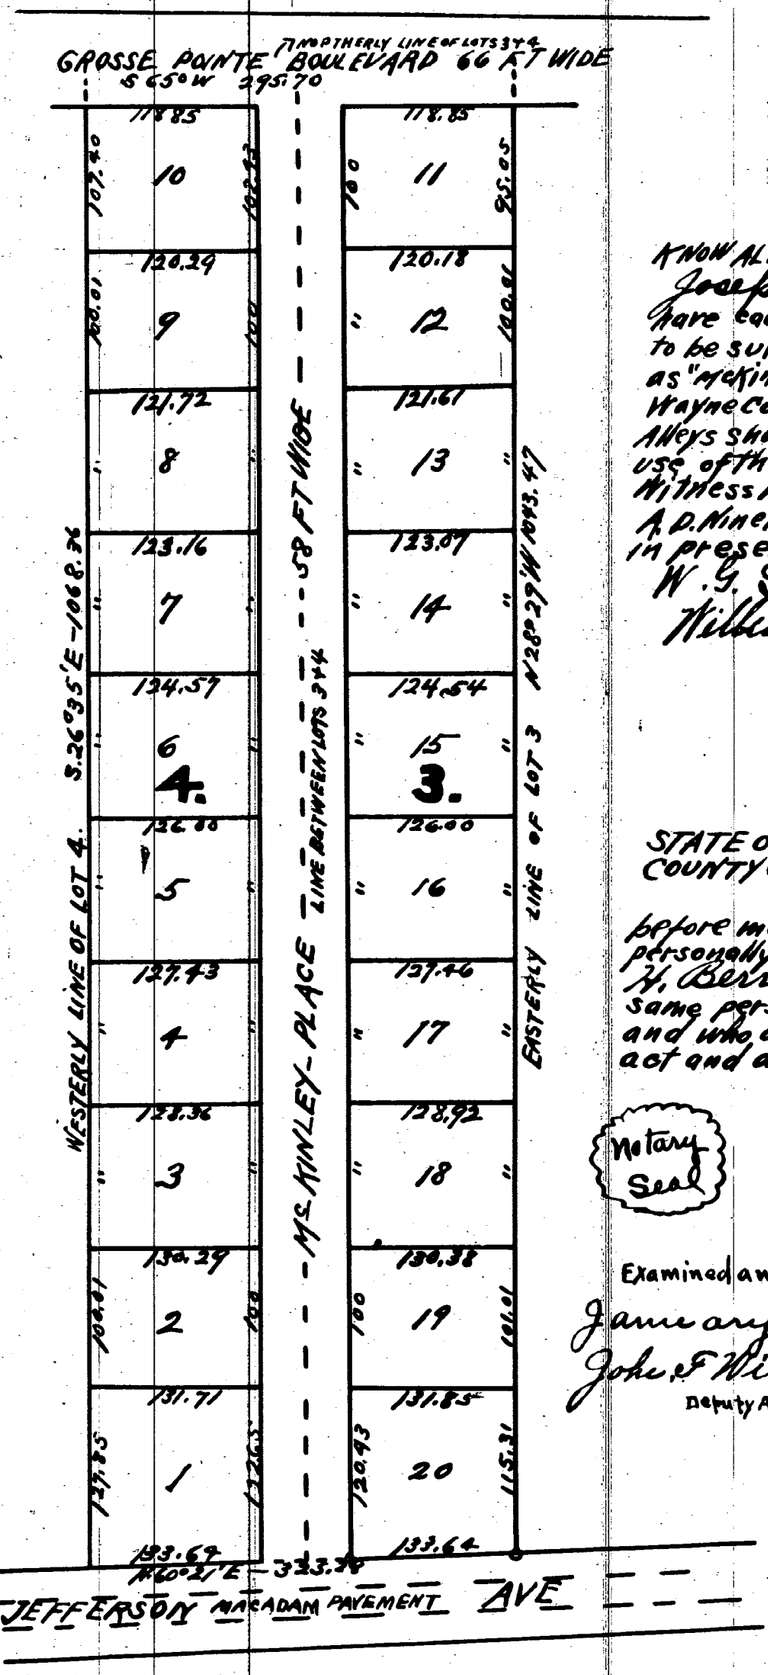

I hereby certify that the above plat is correct and that permanent monuments consisting of 1¼" x 1¼" oak stakes have been planted at points marked thus (o) as thereon shown at all angles in the boundaries of the land platted and of all intersections of Streets, or Streets and alleys

Detroit Mich Apr 17th 1906
French and Russell
Surveyors

I hereby certify that this Plat is a Correct Copy of the Plat now on Record in the Register of Deeds Office, being made under the supervision of the Auditor General by tracing the Plat on Record and affixing thereto a carefully compared Copy of the Dedication and Certificates

Dated the 11th day of February 1911
Alton B. Hurd.
Clerk, Aud Gen Dept.

STATE OF MICHIGAN } ss.
COUNTY OF WAYNE }

We Elmer W. Foster Register of Deeds and French & Russell, Surveyors hereby certify that we have each carefully compared this Copy with the original plat of McKinley Place Sub of Lots 3 & 4 of Jane Fisher's Sub of Fisher Farm, Village of Grosse Pointe Farms, Wayne Co. Mich, and that it is an exact copy thereof and of the whole of such original map or plat

Elmer W. Foster Dep Register of Deeds
French & Russell Surveyors.

KNOW ALL MEN BY THESE PRESENTS, that I Joseph H. Berry a Widower have caused the land embraced in the above plat to be surveyed, laid out and platted to be known as "McKinley Place Village of Grosse Pointe Farms, Wayne County Michigan and that the Streets and Alleys shown on said plat are hereby dedicated to the use of the public

Witness my hand and seal this the 17th day of April A.D. Nineteen hundred and six.

In presence of
W. G. Smith
William Christian

Joseph H. Berry [L.S.]

STATE OF MICHIGAN } ss.
COUNTY OF WAYNE }

On this the 17th day of April 1906 before me a Notary Public, in and for Said County personally appeared the above named Joseph H. Berry a widower, known to me to be the same person who executed the above dedication and who acknowledged the same to be his free act and deed

William Christian Notary Public
Wayne Co. Mich

Notary Seal

My commission expires Jan 22-1910

Examined and Approved.
January 19, 1907
John F. Wilkinson
Deputy Auditor General

We hereby certify that the above plat has been approved by the Village Council of the Village of Grosse Pointe Farms
JAN. 10 1907 Wayne Co. Mich.
Joseph H. Berry president
J. G. Armstrong Clerk

Register of Deeds Office } ss. This Instrument was received
Wayne County } for Record this 4th day of Feby 1907
at 2 50 O'Clock P.M. and Recorded in Liber 25 of Plats on Page 20
as Proper certificate was Furnished in compliance with
Sect 135 of Senate Bill No 199 File 212 Act of 1893

Elmer W. Foster.
Dep Register of Deeds.

ClibPDF - www.fastio.com