10888

ROEHRIG'S SUB.

OF BLOCK 199 EAST OF DETROIT SOUTHERN R.R.

City of Wyandotte

WAYNE CO., MICHIGAN

Mason L Brown & Co
Civil Engineers & Surveyors
821-22-23 Chamber of Commerce
Detroit, Mich

0 25 50 100 200

Scale 40 FT. Per Inch

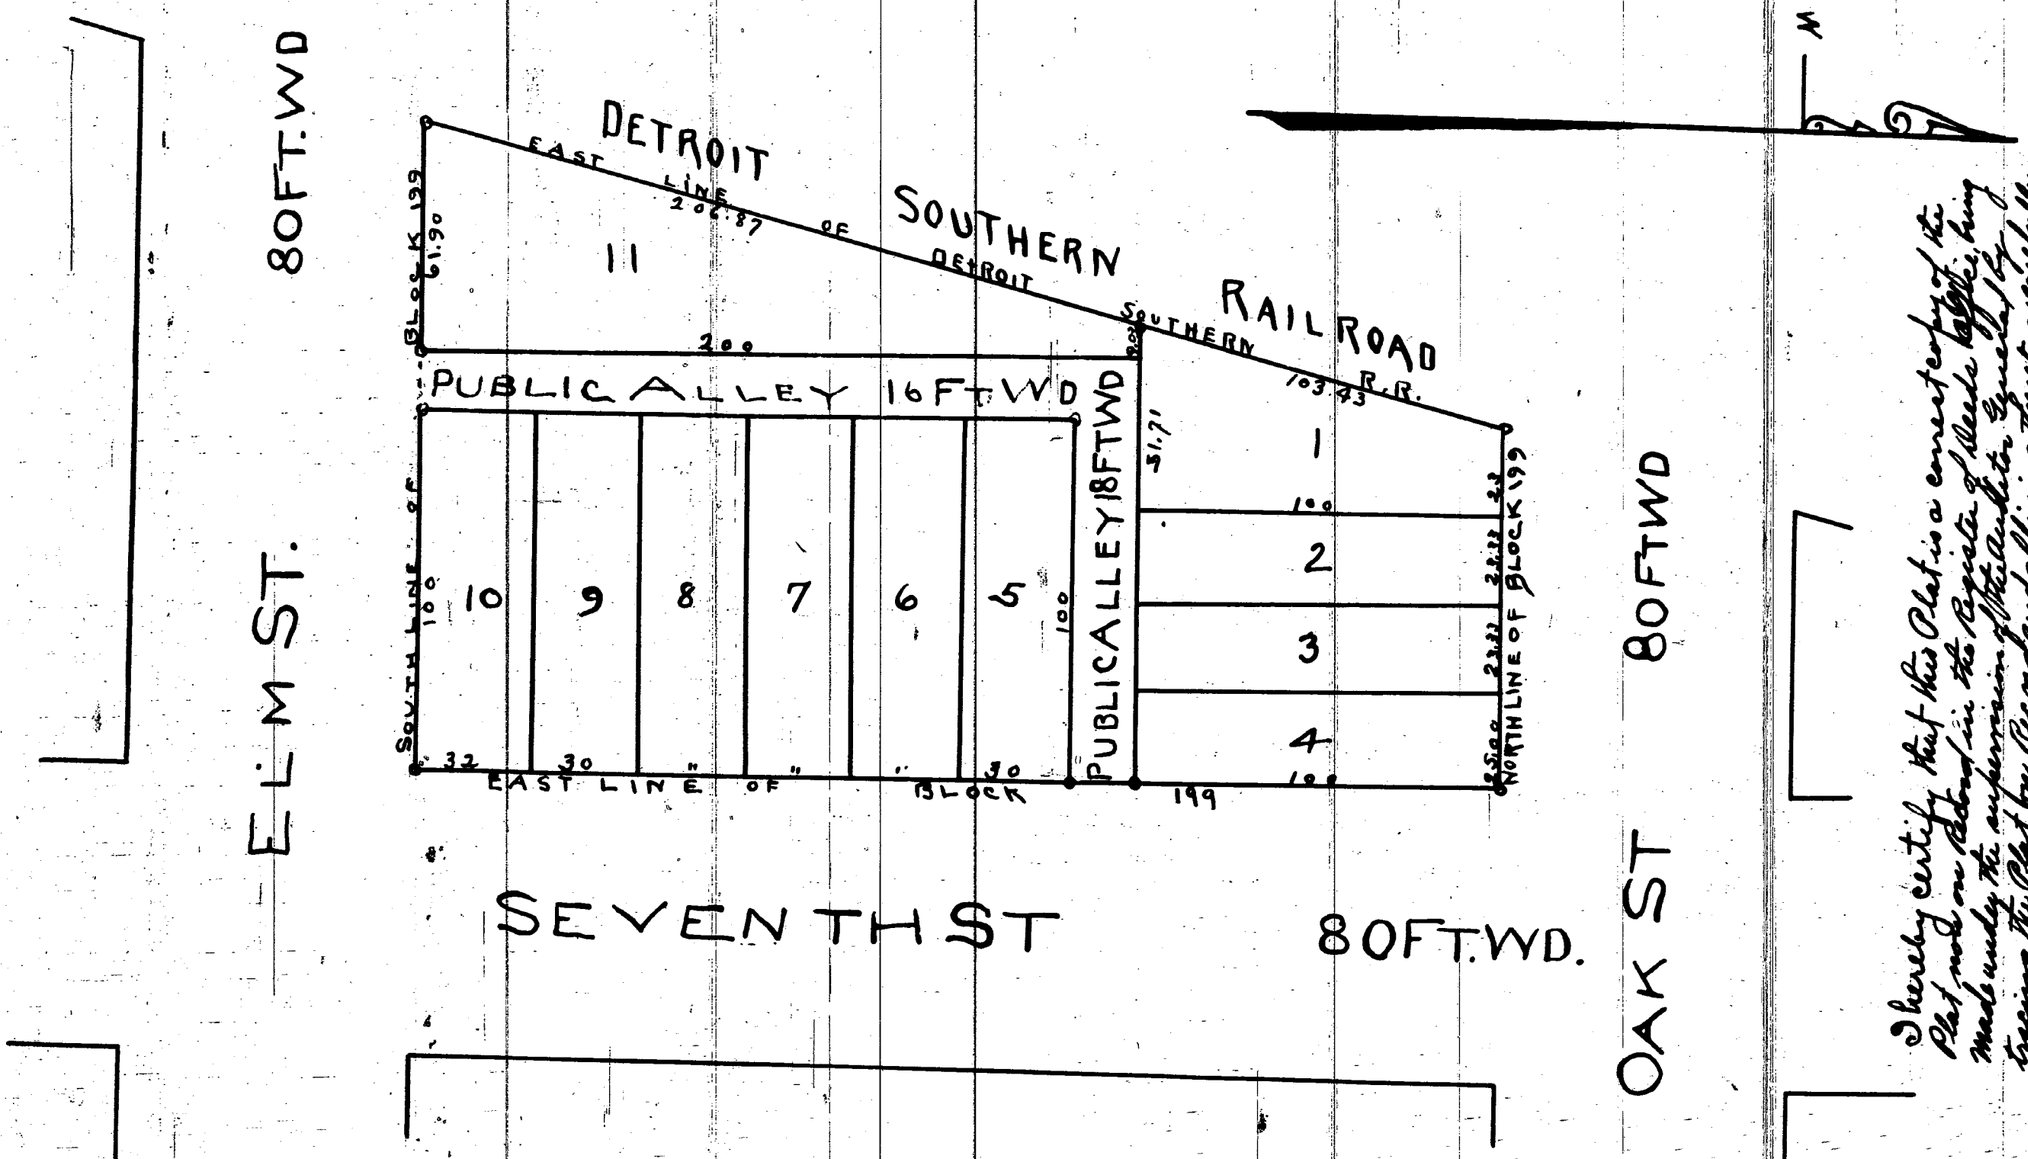

I hereby certify that this Plat is a correct Plat made on Address in the City of Wyandotte, being made under the supervision of the undersigned and bearing the Register's certificate of approval, certifying that a correct Plat has been recorded and officially filed in his office and conforming to the Dedication appearing on this Plat. Dated this 8th day of February 1911

Alton C. Hurd
Clerk, Civil Eng. Dept.

I hereby certify that the above Plat is correct, and that Monuments consisting of Oak Stakes 1½ inches square and 15 inches long have been placed in the ground at all angles in the boundaries, and at the intersections of all Streets or Streets and Alleys, as shown on Plat by

Detroit May 16th 1905
Mason L. Brown & Co
Engineers and Surveyors

Know all men by these presents that Henry Roehrig and Susie Roehrig his wife of Wyandotte Michigan have caused the land embraced in the above Plat to be surveyed, laid out and platted to be known as Roehrigs Sub of Block 199 East of Detroit Southern R.R. City of Wyandotte, Wayne Co., Michigan and that the Streets and Alleys shown on said Plat are hereby dedicated to the use of the public

Witness our hands and seals this the Tenth day of September A.D. nineteen Hundred and six

In presence of
Chas. H. Marr
H. Amical

Henry Roehrig [L.S.]
Susie Roehrig [L.S.]

State of Michigan } ss
County of Wayne }

On this the 10th day of September 1906, before me a Notary Public in and for said County, personally appeared the above named Henry Roehrig and Susie Roehrig, his wife to me known to be the same persons who executed the above dedication and who acknowledged the same to be their free act and deed.

Charles H. Marr Notary Public
Wayne County, Michigan
My Commission expires June 9, 1907

Examined and approved
Sept 29. 1906
John F. Wilkinson
Deputy Auditor General

Register of Deeds Office } ss
Wayne County }

This instrument was received for record this 12th day of Oct 1906 at 30 Clock P.M. and recorded in Liber 25 of Plats on Page 2 as proper certificate was furnished in compliance with Sect 135 of Senate Bill No. 199. File 213 act of 1893

Elmer W. Foster
Dept Register of Deeds

State of Michigan } ss
County of Wayne }

We Elmer W. Foster Dep Register of Deeds and Mason L. Brown & Co Surveyors, hereby certify that we have each carefully compared this copy with the original Plat of Roehrigs Sub of Blocks 199 East of Detroit Southern R.R. City of Wyandotte Wayne Co Michigan and that it is an exact copy thereof and of the whole of such original Map or Plat

Elmer W. Foster Dept Register of Deeds
Mason L. Brown & Co Surveyors

I hereby certify that the above Plat was approved by the Common Council of the City of Wyandotte on the 19th day of Sept 1906

(Seal)

Jas. S. Pierson
City Clerk.

ClibPDF - www.fastio.com