


FURGASON'S 3^d ADDITION, P.C. 114, VILLAGE OF RIVERROUGE, WAYNE CO., MICHIGAN.

SCALE 100 FT PER INCH

MASON L. BROWN & CO.
ENGINEERS & SURVEYORS
821-23 CHAMBER OF COMMERCE
DETROIT MICHIGAN

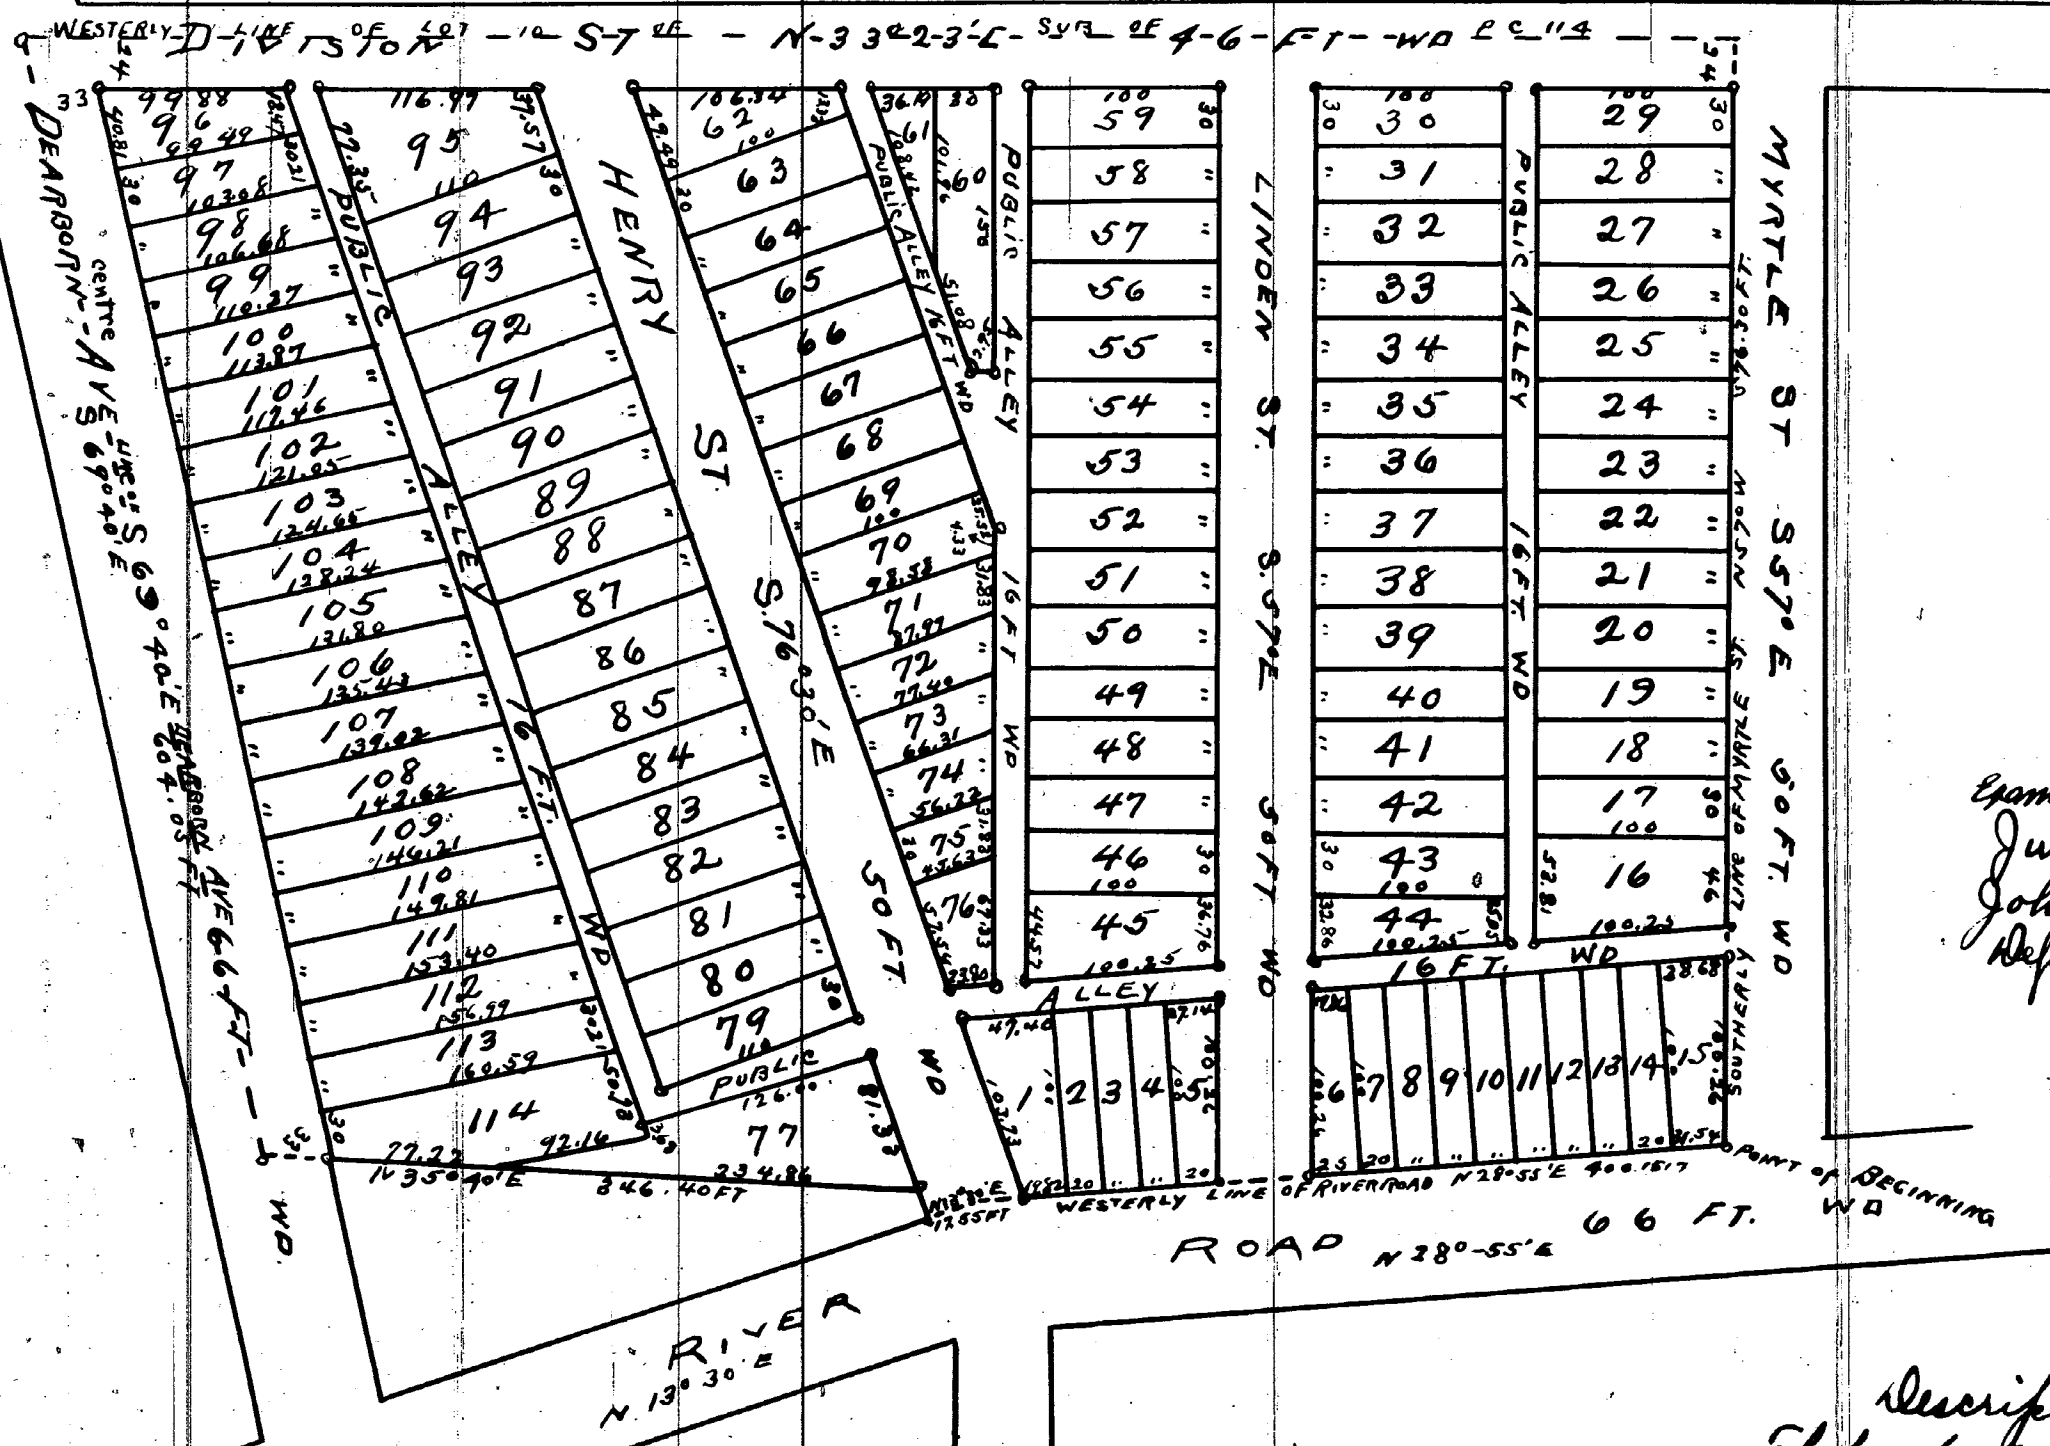

Examined and approved
June 26, 1906
John F. Wilkinson
Deputy Auditor General.

I hereby certify that the above plat is correct, and that monuments consisting of $\frac{1}{4}$ inch square and 15 inches long have been placed in the ground at all angles in the boundaries and at the intersection of all streets or streets and alleys as shown on plat by O.
Detroit, June 16, 1906.
Mason L. Brown & Co.
Engineers and Surveyors

State of Michigan }
County of Wayne } ss
We O. P. Gullett, Register of
Deeds and Mason L. Brown & Co. Surveyors hereby
certify that we have each carefully compared this copy with the original
plat of Furgason's 3^d Addition, P.C. 114, Village of River Rouge,
Wayne Co., Michigan, and that it is an exact copy thereof and of
the whole of such original map or plat.
O. P. Gullett, Register of Deeds.
Mason L. Brown & Co. Surveyors.

I hereby certify that this Plat is a correct copy of the
Plat now on Record in the Register of Deeds Office,
being made under the supervision of the Auditor
General by tracing the plat on Record and affixing
thereto a carefully compared copy of the Dedication
and Certificates.
Dated the 6th day of February 1911
Alton B. Hurd
Clerk, and Gene Helt

Know all men by these Presents that I,
Generoso Furgason

Have caused the land embraced in the above plat to be surveyed, laid
out and platted, to be known as Furgason's 3^d Addition, P.C. 114,
Village of River Rouge, Wayne Co., Michigan, and that the streets and
alleys shown on said Plat are hereby dedicated to the use of the public.
Witness my hand and seal this 20th day of June
A.D. nineteen hundred and six
In presence of
P.C. Gobin
Louise L. Gobin
Generoso Furgason [S.S.]

State of Michigan }
County of Wayne } ss
On this 20th day of June 1906, before
me a Notary Public in and for said County personally appeared the
above named Generoso Furgason
known to me to be the same person who executed the above dedication
and who acknowledged the same to be his free act and deed
E. E. Doherty, Notary Public
Wayne County, Michigan
my commission expires Jan 8th 1910

Description:
The property hereon platted is described
as beginning at the intersection of the westerly
line of River Road and the southerly line
of Myrtle Street, P.C. 114, Village of River Rouge,
Wayne Co., Michigan, thence N 67° 44' 57.30"
ft along the said southerly line of
Myrtle Street to the westerly line of
Lot 10 of Sub of P.C. 114 thence S
88° 23' 11" 89.85 ft along said westerly
line of Lot 10 of Sub of P.C. 114 to the
center line of Dearborn Ave thence
S. 69° 40' E 604.05 ft along said
center line of Dearborn Ave, thence
N. 33° 40' E 346.30 ft along the line
of a fence, thence S. 76° 30' E 115.9 ft
to the westerly line of the river and
thence N. 13° 30' E 175.55 ft along
said westerly line of River Road
thence continuing along said westerly
line of River Road N 28° 55' E
400.15 ft to the point of beginning

I hereby certify that this plat was
approved, and accepted by the
Common Council of the Village of
River Rouge on June 26th 1906
Geo. P. Cullmann [S.S.]
Village Clerk

Register of Deeds Office }
Wayne County } ss
This instrument was
received for record
this 6th day of July 1906 at 10:15 o'clock A.M. and
recorded in the 24th of Plats on page 90 of
proper certificate was furnished in compliance
with Sect 435 of Senate Bill No 199 File 212
act of 1893
O. P. Gullett
Register of Deeds